


Project	161 Leigh Road, Eastleigh, SO50 9DW
Title	Existing Front Elevation (North) and Rear Elevation (South)
Drawing Number	161LR-E-E-N&S
Revision	0
Date	30.08.2023



EXISTING FRONT ELEVATION (NORTH)

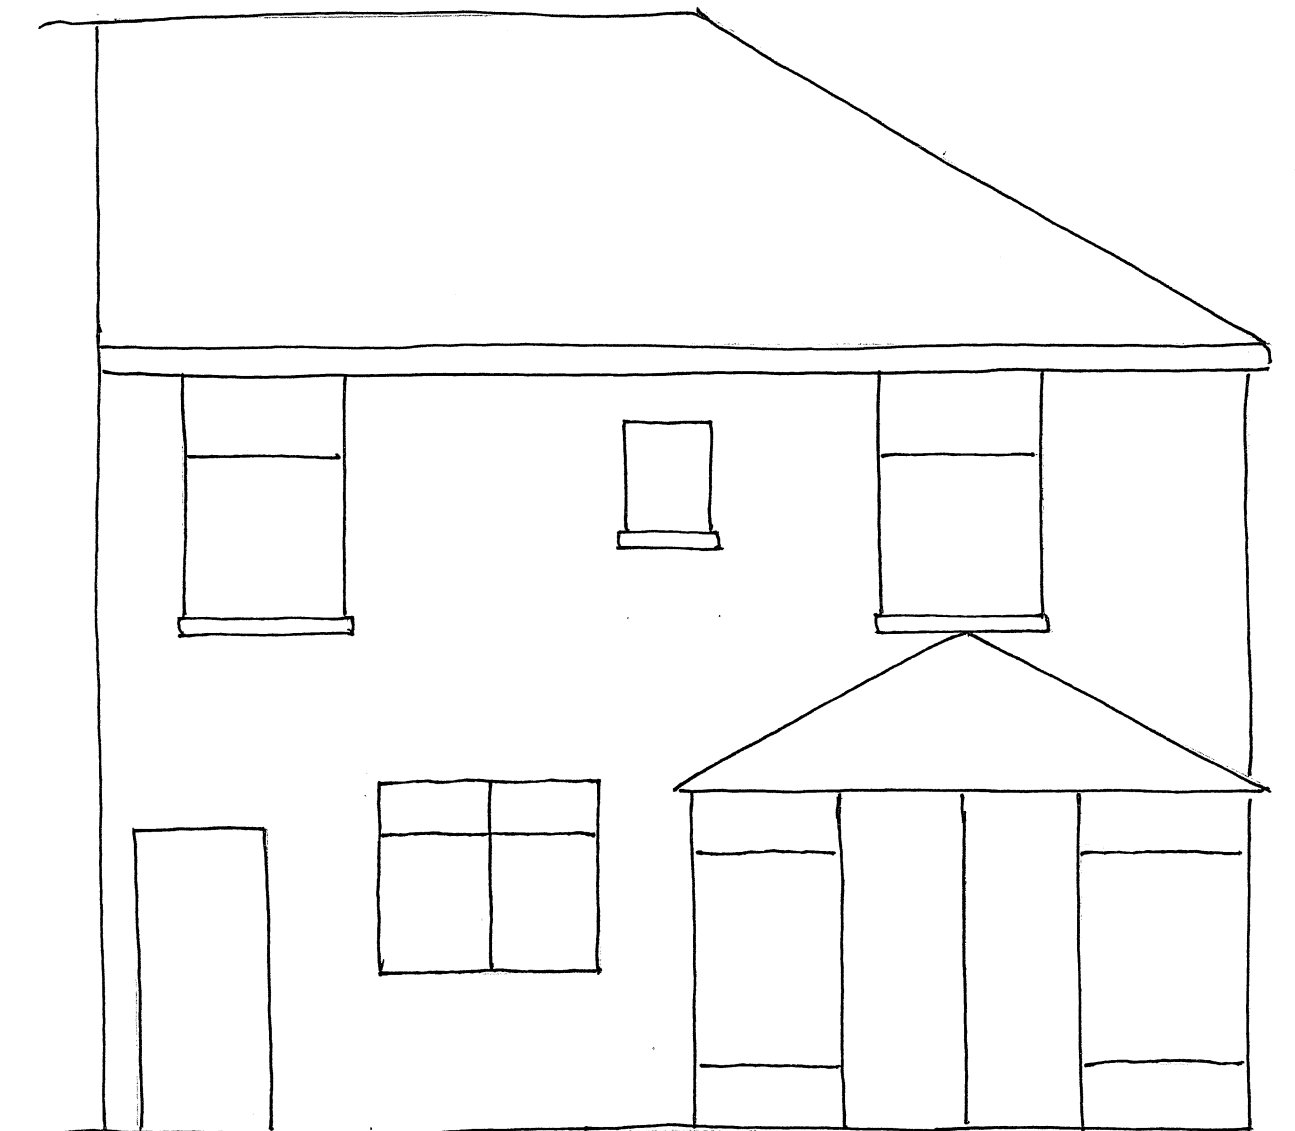

EXISTING REAR ELEVATION (SOUTH)

0 0.5 1 2 3 4 5

SCALE 1:50