



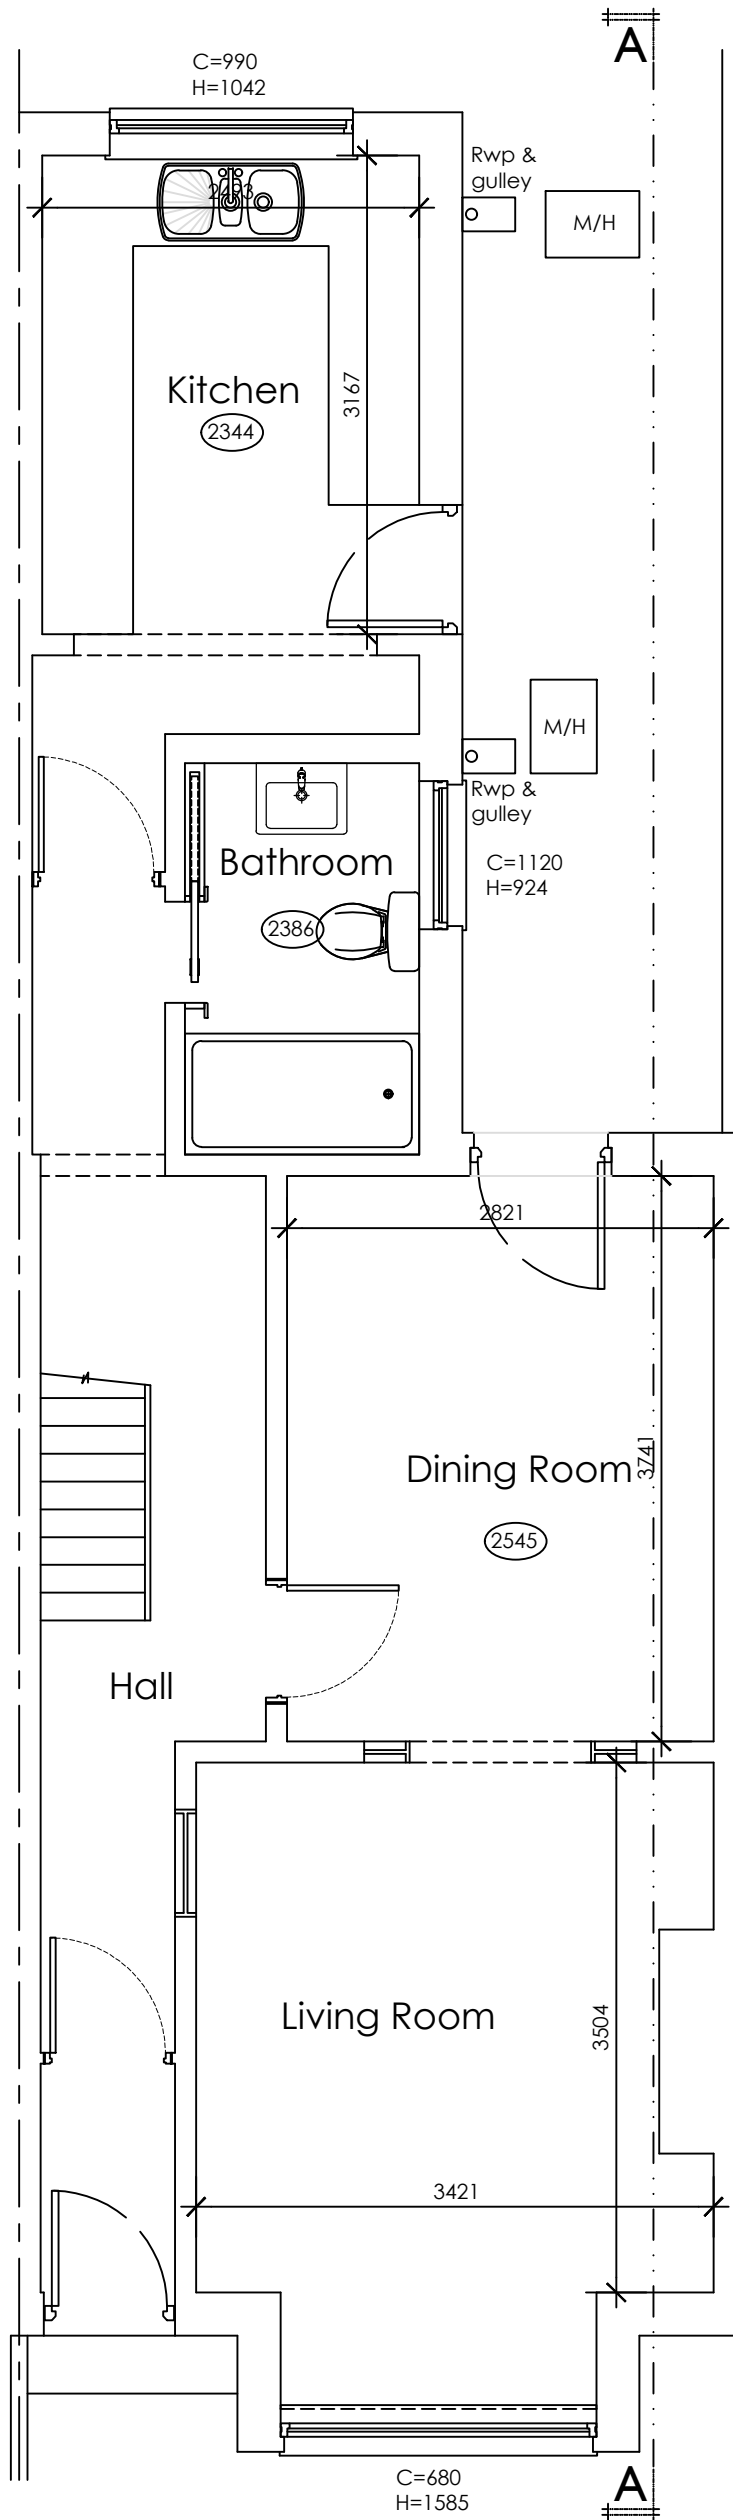


Ground Floor Plan

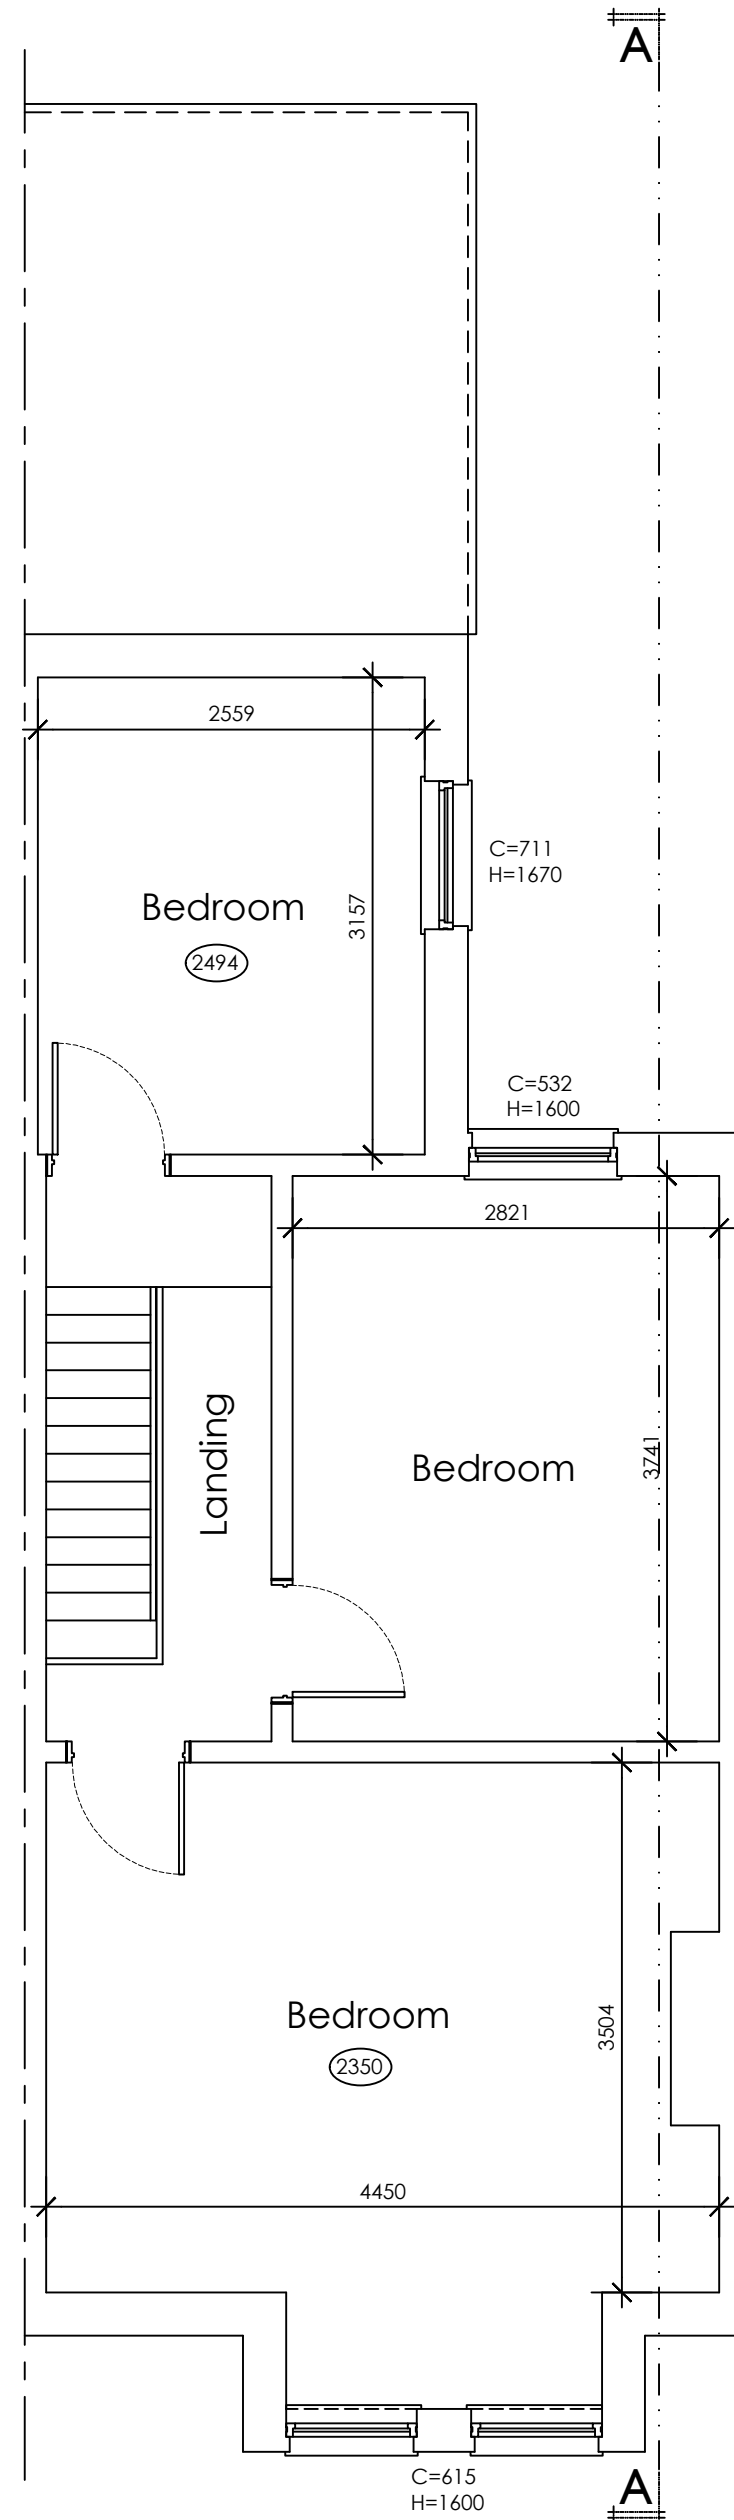


First Floor Plan



Front Elevation

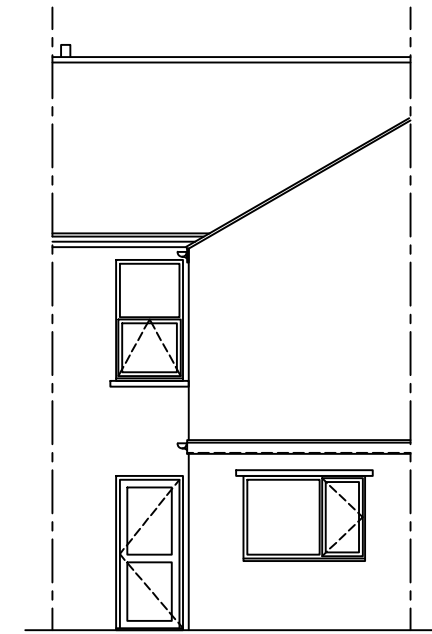

Rear Elevation

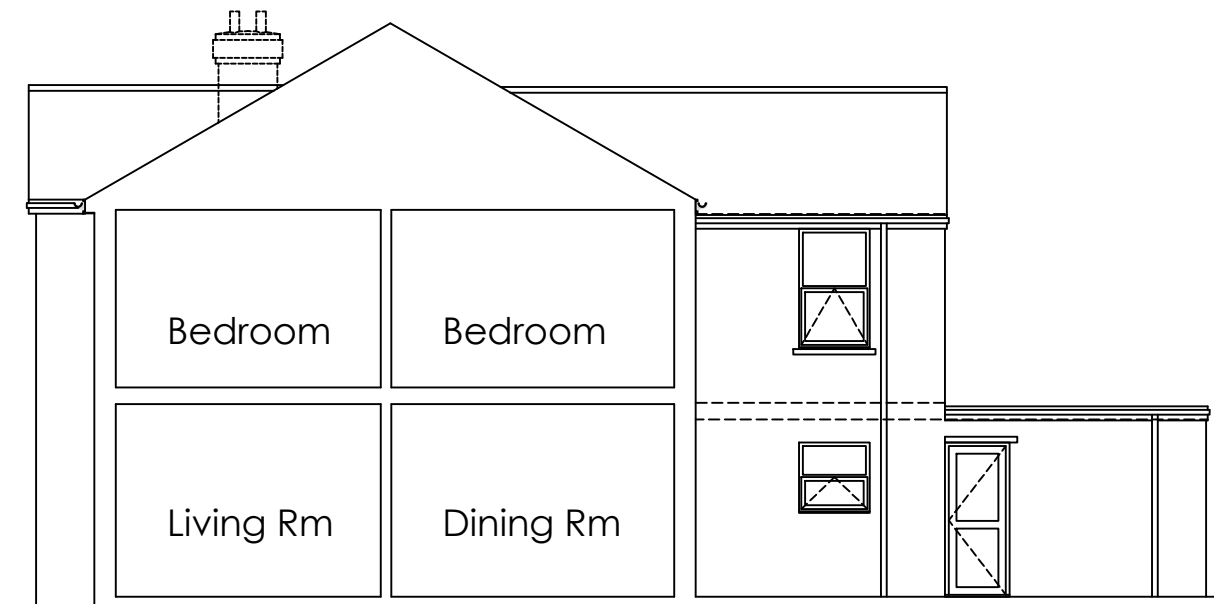

Section A-A / Side Elevation

**LEGEND** (Note all dimensions and recorded heights measured in mm)

(2335) = Floor to ceiling height

C=920 H=1647 C = Cill height from floor

H = Window opening height

**ELEVATIONS**

Walls - Face Brickwork & Render

Roof - Interlocking Concrete Tiles

Windows/Doors - White PVC-u double glazed

Rainwater goods - White PVC

DISCLAIMER: This drawing is copyright and the property of Trinity Rose Architecture Ltd and information is not to be disclosed or reproduced. All dimensions are millimetres, you should not scale from the drawing unless for planning purposes and use figured dimensions where shown. If you are in doubt or the contents of the drawing are not suitable please ask. Please use this drawing in conjunction with all consultants information and site specifications.

| Rev | Date | Details |
|-----|------|---------|
|     |      |         |
|     |      |         |
|     |      |         |

**TRINITYROSE**  
ARCHITECTURE

[www.trinity-rose.co.uk](http://www.trinity-rose.co.uk) [architecture@trinity-rose.co.uk](mailto:architecture@trinity-rose.co.uk) T: 01962 880426

Issue: Preliminary

Client: Sage Living Spaces Property Ltd

Project: 98 Desborough Road, Eastleigh, SO50 5NN

Drawing Title: Existing Floor Plans & Elevations

|                          |                 |                              |        |
|--------------------------|-----------------|------------------------------|--------|
| Scale: 1:50 & 1:100 @ A2 | Date: June 2023 | Drawing Ref.: B23-1294-E-100 | Rev: - |
|--------------------------|-----------------|------------------------------|--------|

