




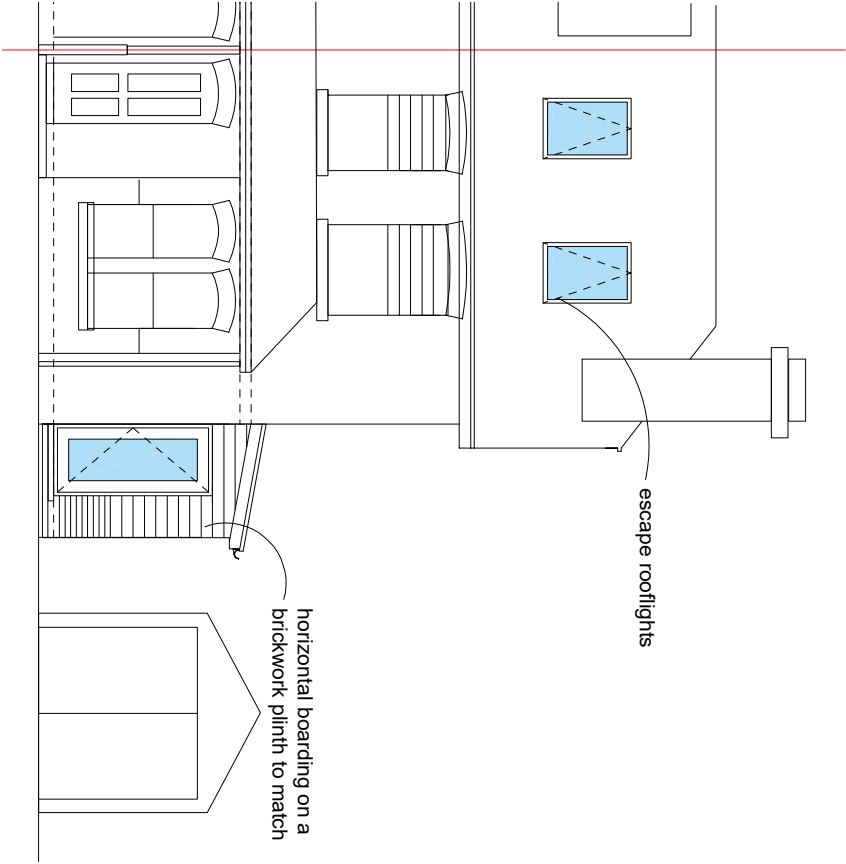

Front Elevation

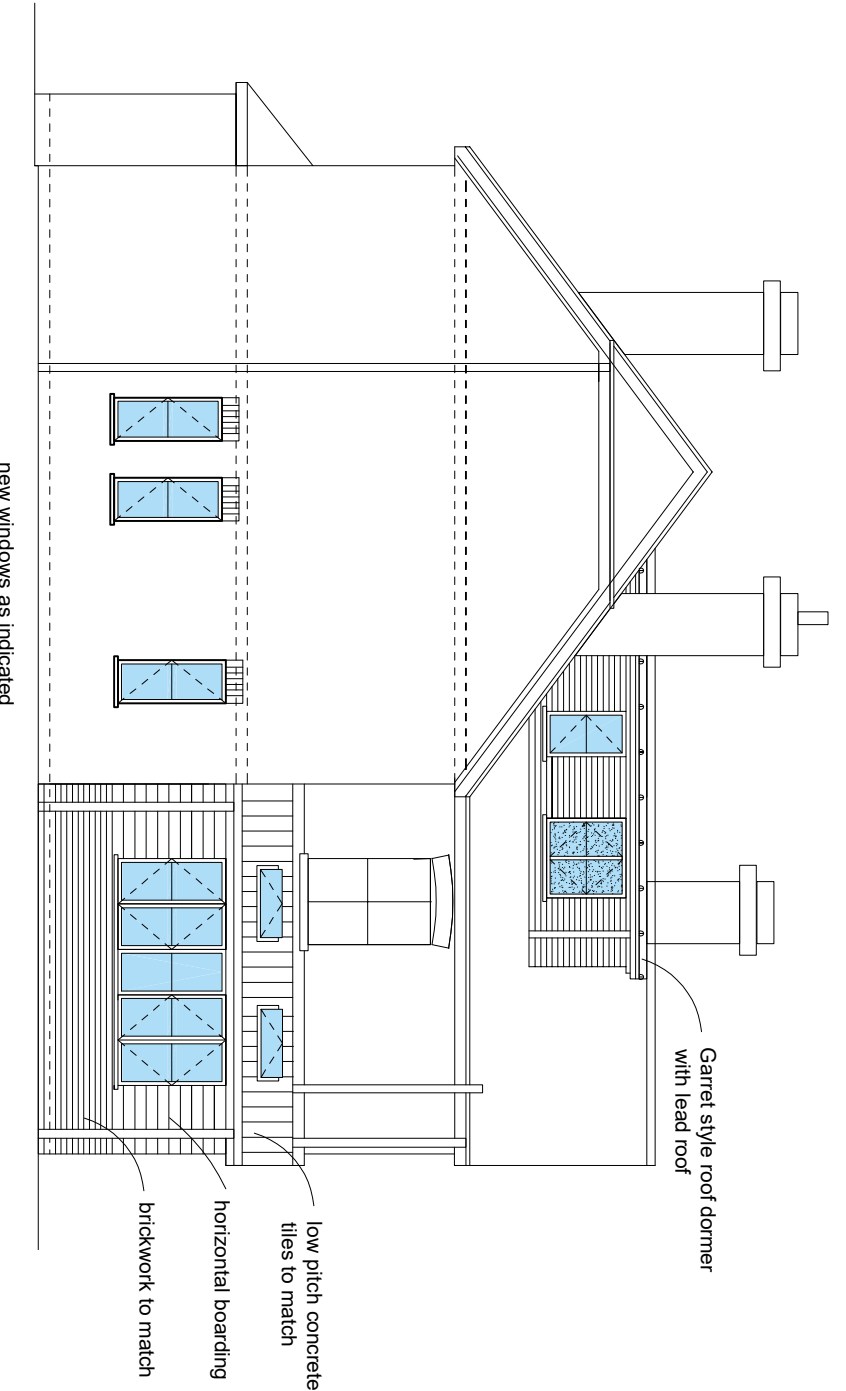


Side Elevation

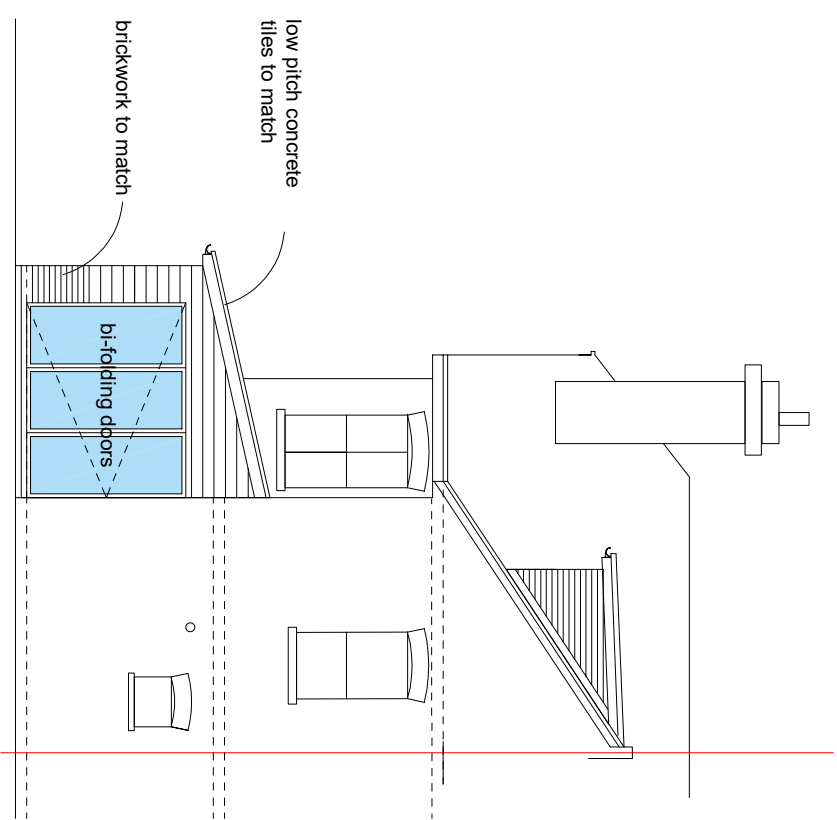

Rear Elevation

General Specification
External Walls: Brickwork to match existing. Horizontal boarding as indicated on drawings.
Doors & Windows: White Upvc windows & doors. Doors to be level access to all new openings.
Roof: Concrete interlocking to match existing. Lead roof to new garret style dormer.
Gutters & Downpipes. Black upvc gutters & downpipes.

 

GM Architects			
Tel: +44 (0) 7825346084 Email: gre.gmann2008@yahoo.co.uk			
Client/Project Mr & Mrs Steagles 13 Waverly Avenue, Netley			
Drawing Title Proposed Details 3			
Date 22.09.2022	Drawn By GM	Scale 1:100	
Drawing Status			
PLANNING			
Drawing No. 06151 00.04			Rev -