





FRONT ELEVATION
SCALE 1:100

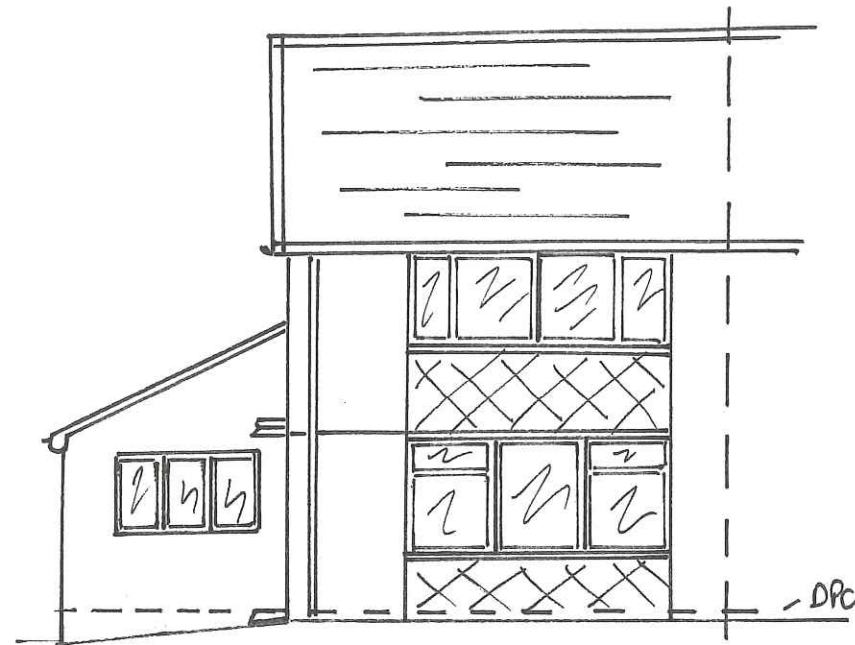

PROPOSED SIDE ELEVATION
(AS VIEWED FROM BROWSHOME CLOSE)
SCALE 1:100

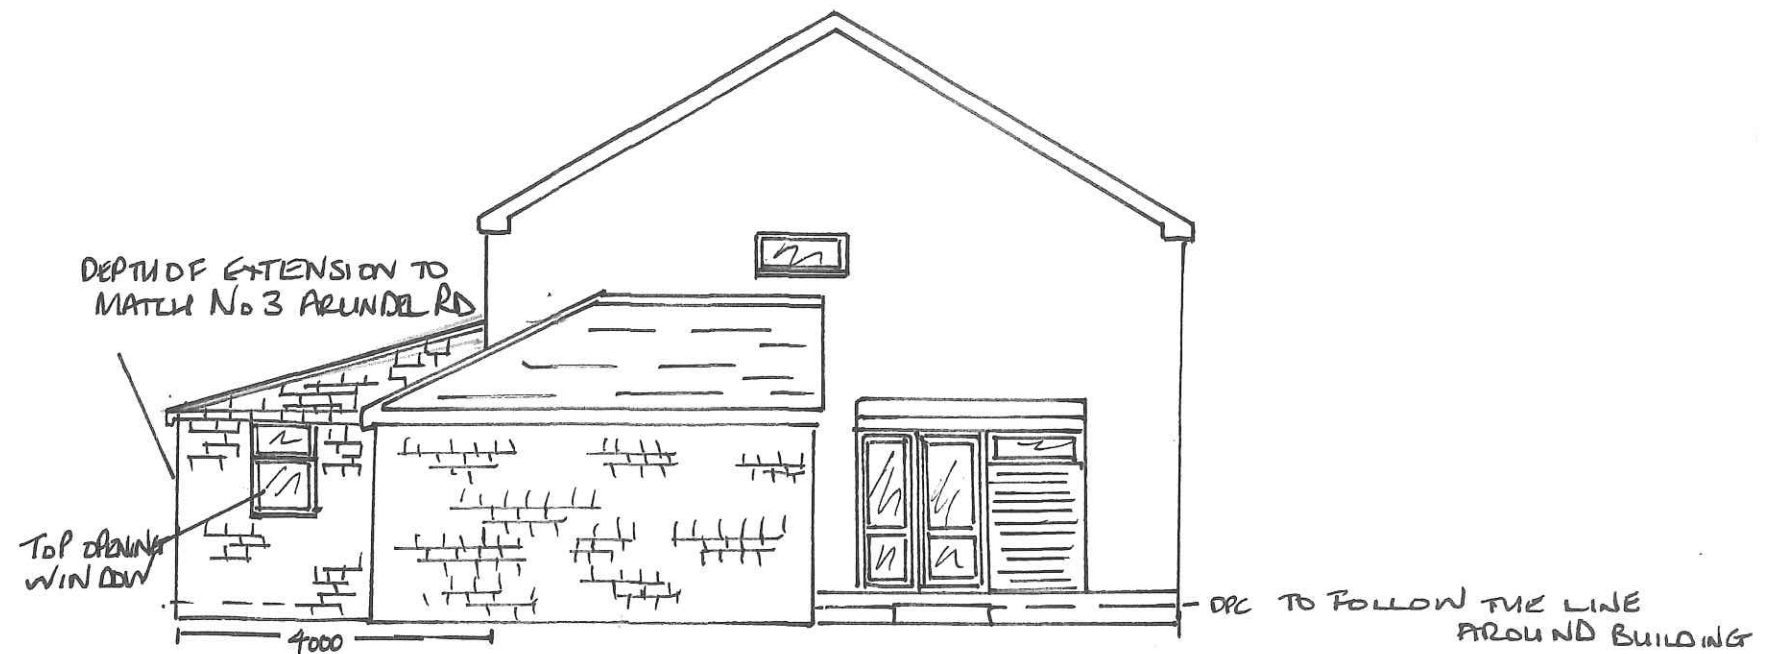

PROPOSED REAR ELEVATION
SCALE 1:100



Gorilla (UK) Ltd
c/o 379 Fair Oak Road
Fair Oak
Eastleigh
Hampshire
SO50 7AB
Telephone : 07590 473838

**Proposed Extension
replacing the Conservatory.**

Client Details:
Mr and Mrs Frampton
4 Arundel Road
Boyatt Wood
Eastleigh
Hampshire SO50 4PQ

Scale: 1:100	Drawing Ref: Fram0623-d	Date: June 2023
-----------------	----------------------------	--------------------

These drawings remain the property of Gorilla (UK) Ltd and under no circumstances should they be Replicated, copied in part or in full. Please do not scale from drawings as they are NOT exact due to copying procedure and to use the dimensions stated.