

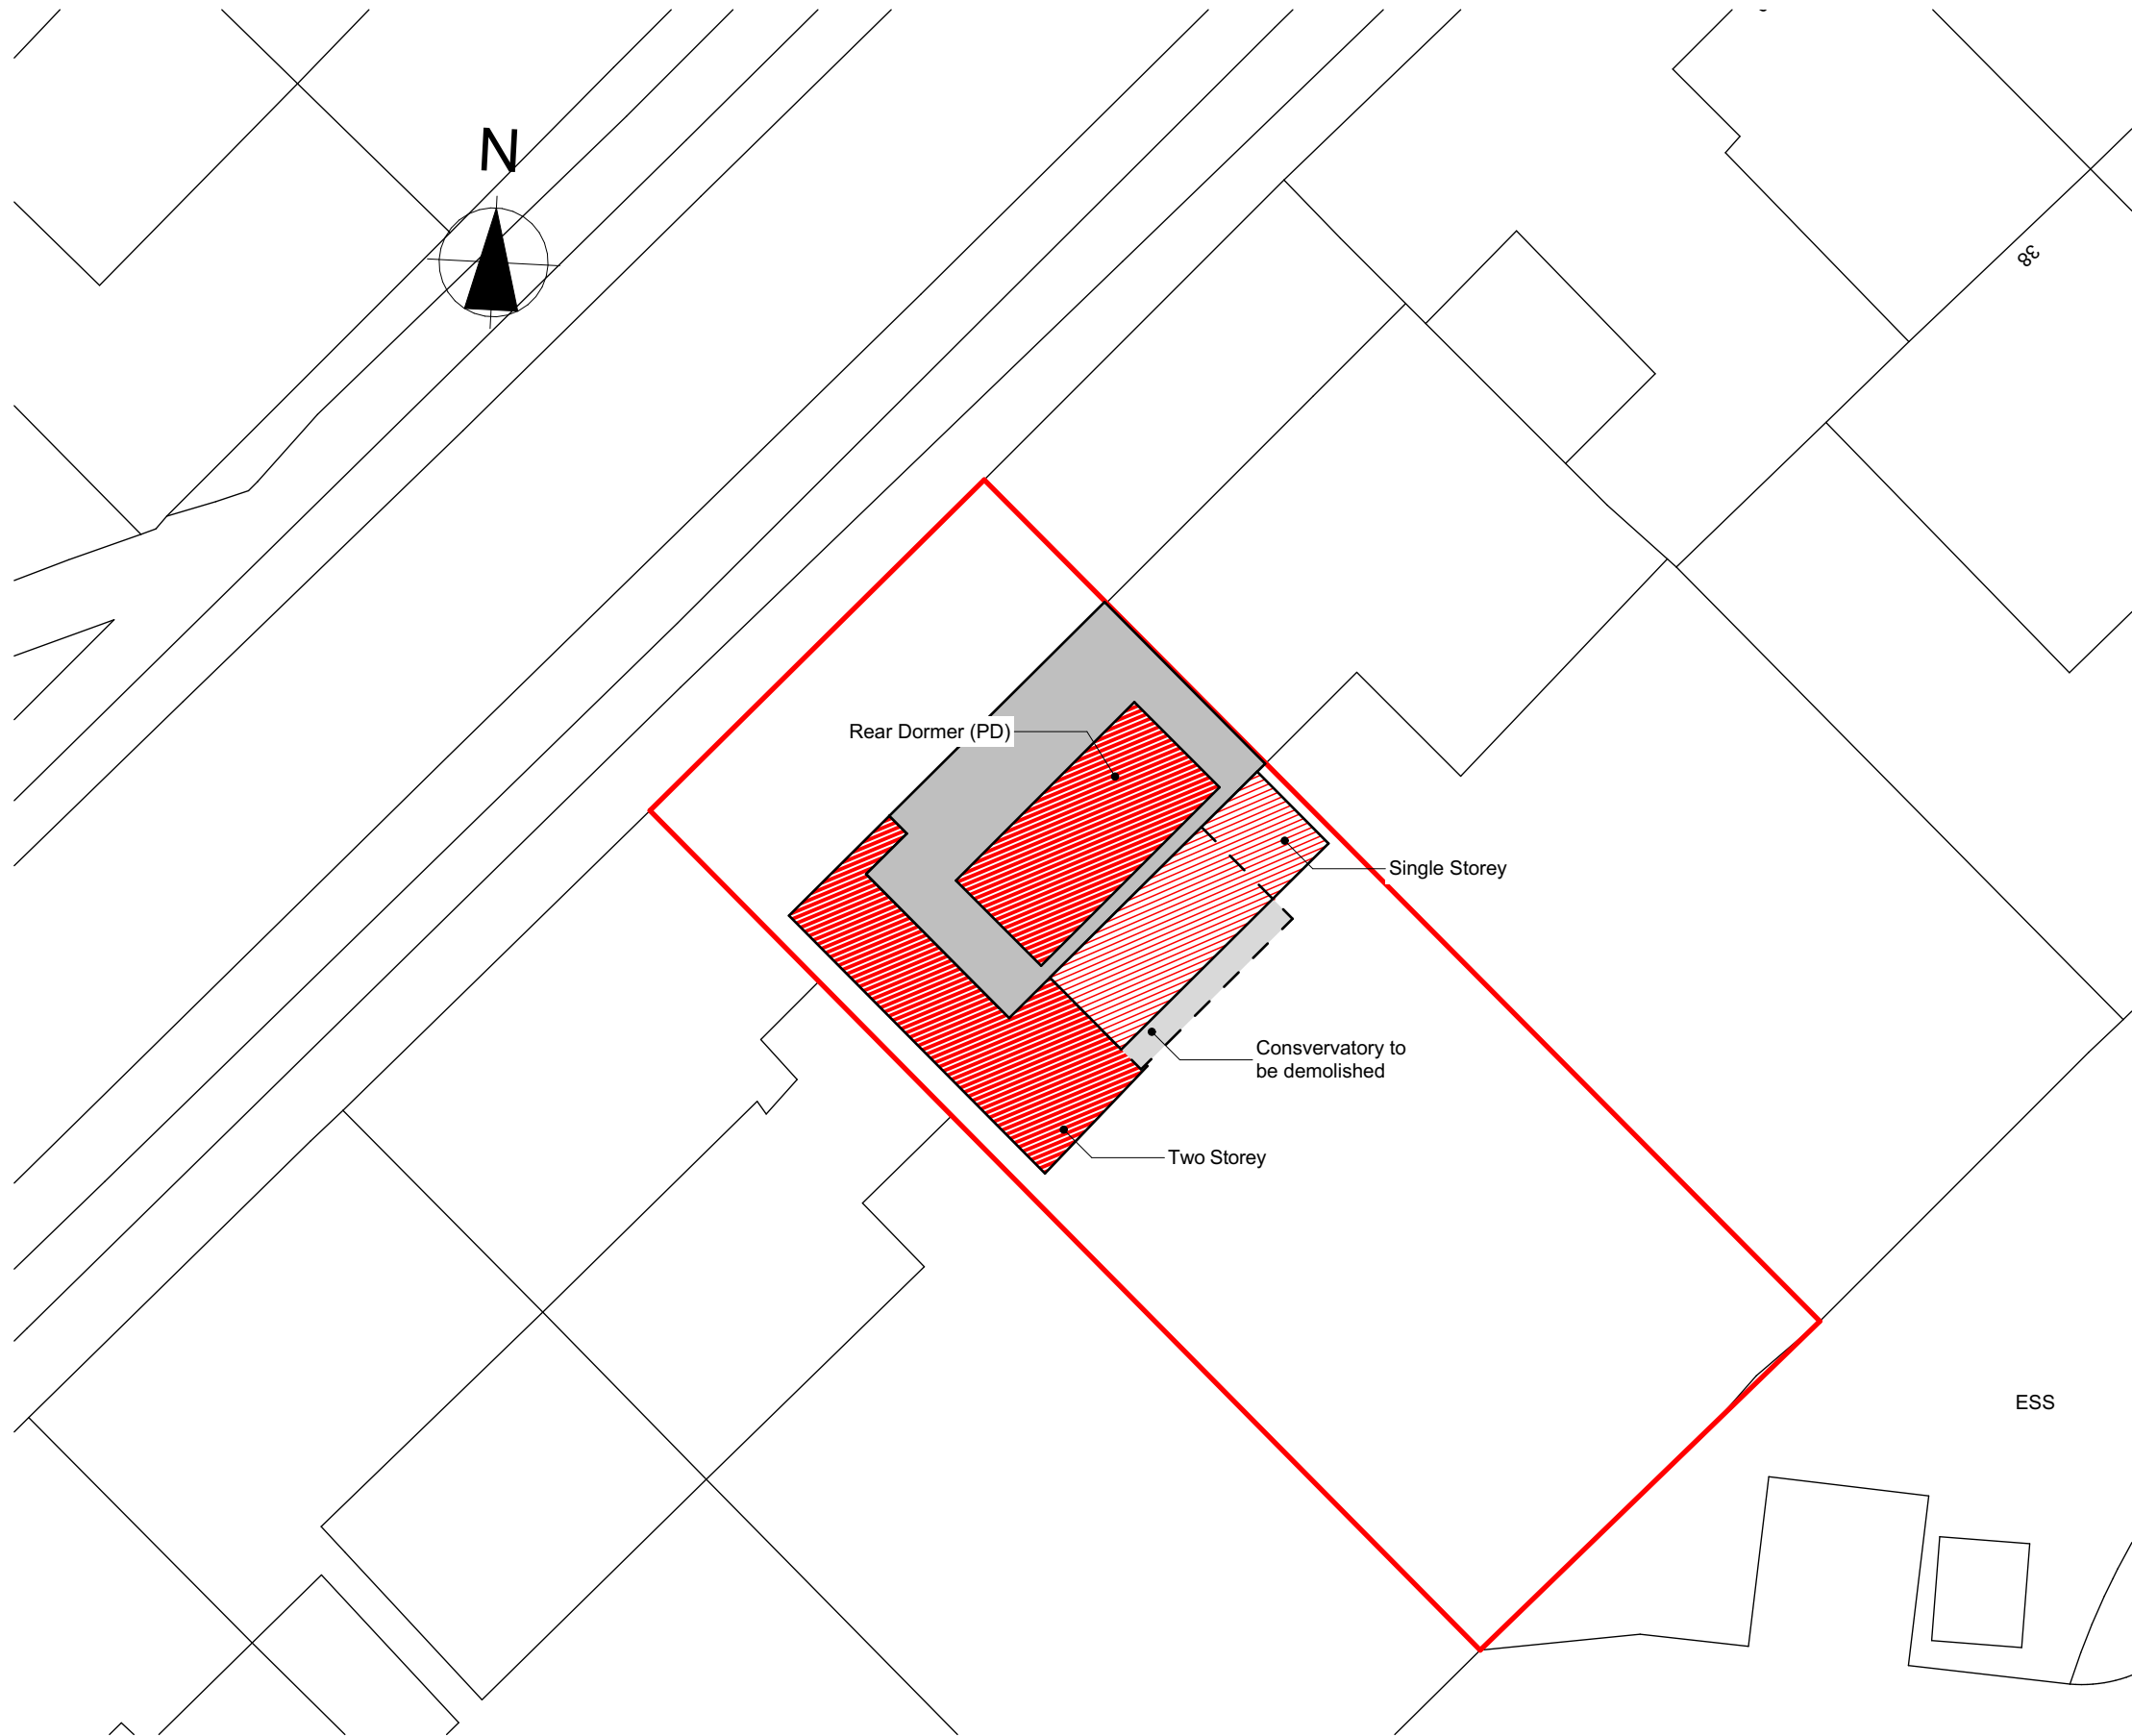


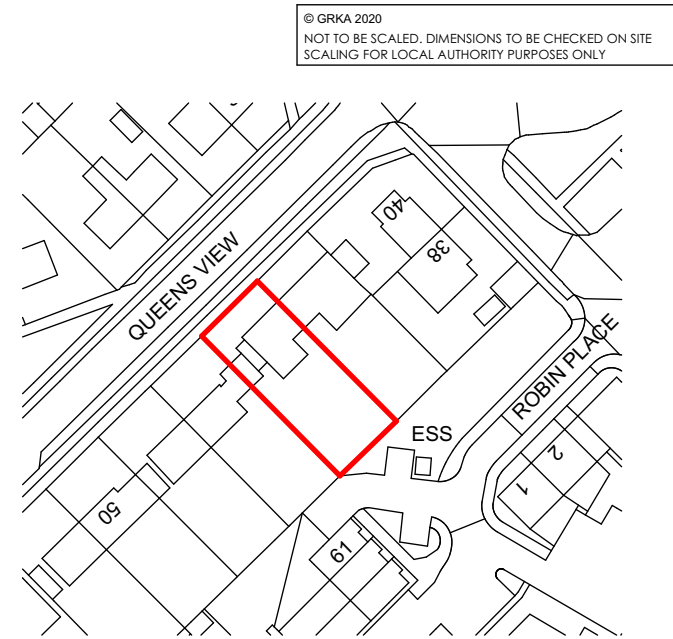


Block Plan 1:200

1:200

 

Scale 1:1250

Ordnance Survey, (c) Crown Copyright 2023. All rights reserved. Licence number 100022432

 

PLANNING APPROVAL			
P3	Planning Issue - Update	01.09.23	MK
P2	Planning Issue - Update	29.08.23	MK
P1	Planning Issue	24.07.23	MK
Revision	Description	Date	Drawn

Designer :



Project :
**44 Queens View, Netley,
Southampton**
House Extension and Loft Conversion

Drawing :
Site Plan

Date : August 2023	Scale : 1:200, 1:1250 @ A1	Revision: P3
Drawing No. : 17 / 001 / 101	Status : PLANNING	