





Site Plan (1:200)

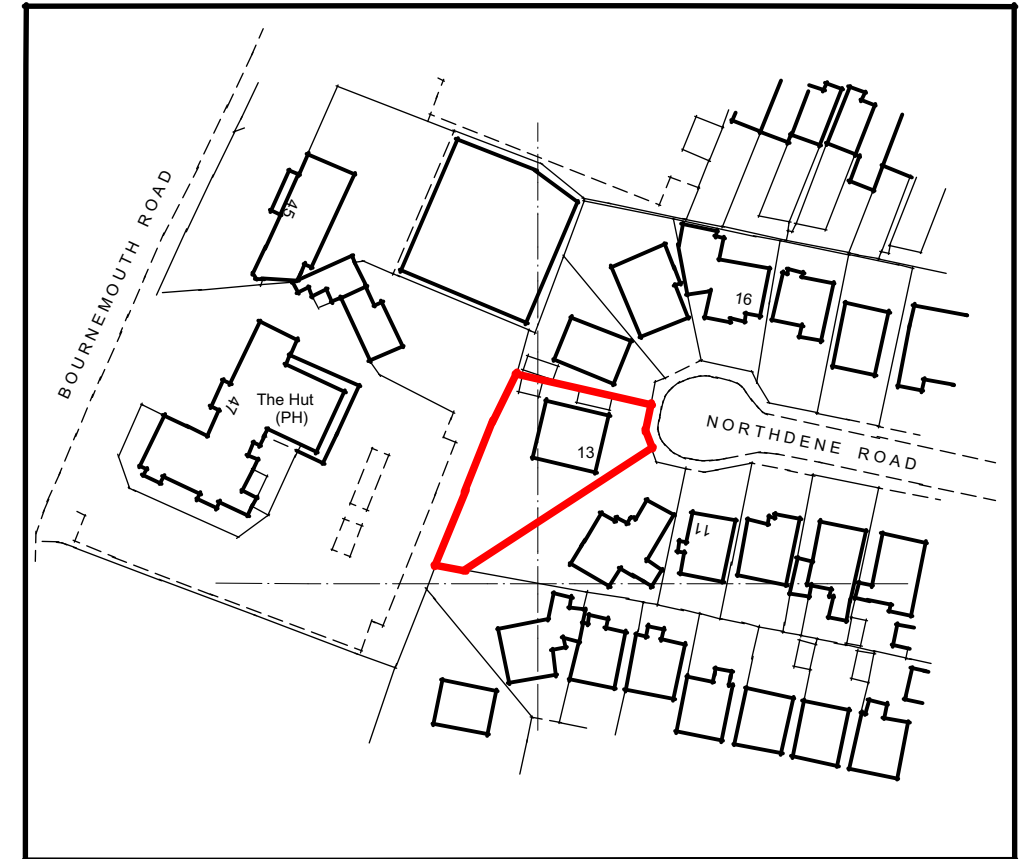

Location Plan (1:1250)

Ordnance Survey (c) Crown Copyright 2023.
All rights reserved. Licence number 100022432

 

Rev:B	Planning Issue	06.09.23
Rev:	Description:	Date:

Job Title: 13 Northdene Road
Chandlers Ford
Eastleigh

Drawing Title: Existing Site and Location Plans

Drawing No: 271/05B

Scale: 1:200/ 1:1250

Date: August 2023

PL Robinson design
14 Deacon Close, Southampton, Hampshire, SO19 7BP
Tel: 02380440649 Mob: 07950654378
email: office@plrobinsondesign.co.uk