


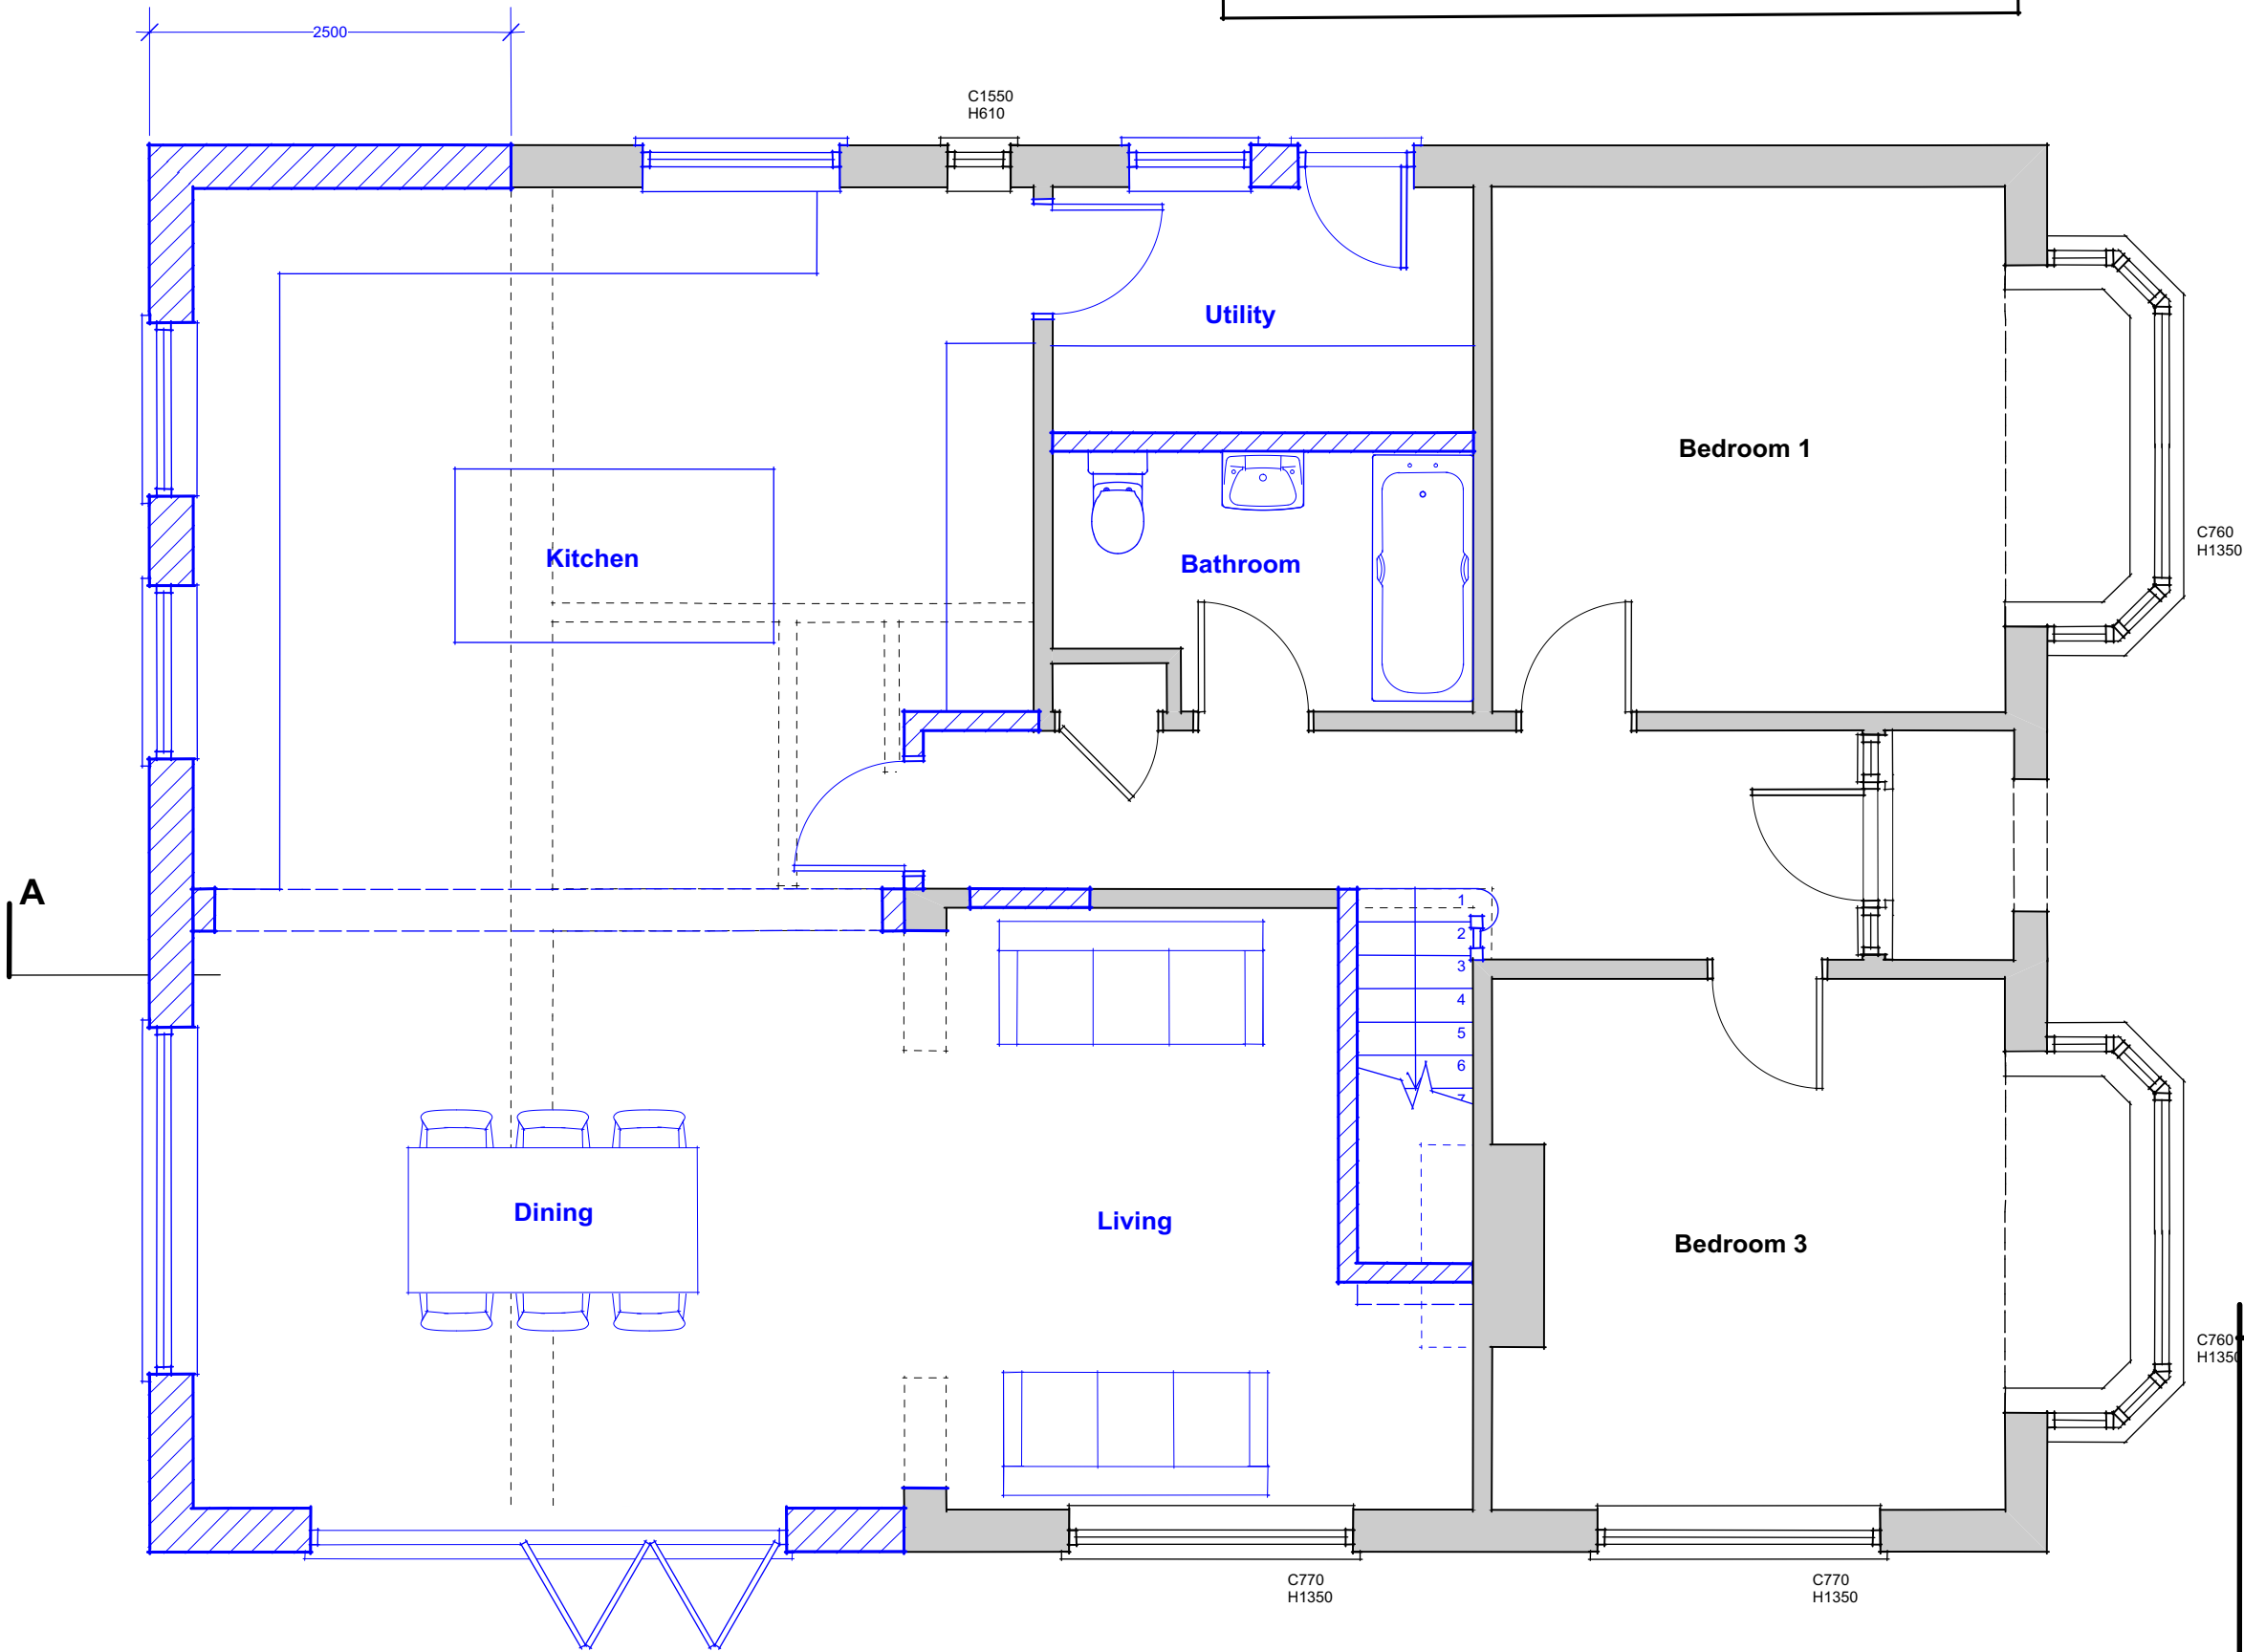

Rev:B	Planning Issue	06.09.23
Rev:	Description:	Date:

Job Title: 13 Northdene Road
Chandlers Ford
Eastleigh

Drawing Title: Ground Floor Plan
Drawing No: 271/06B
Scale: 1:50
Date: August 2023