


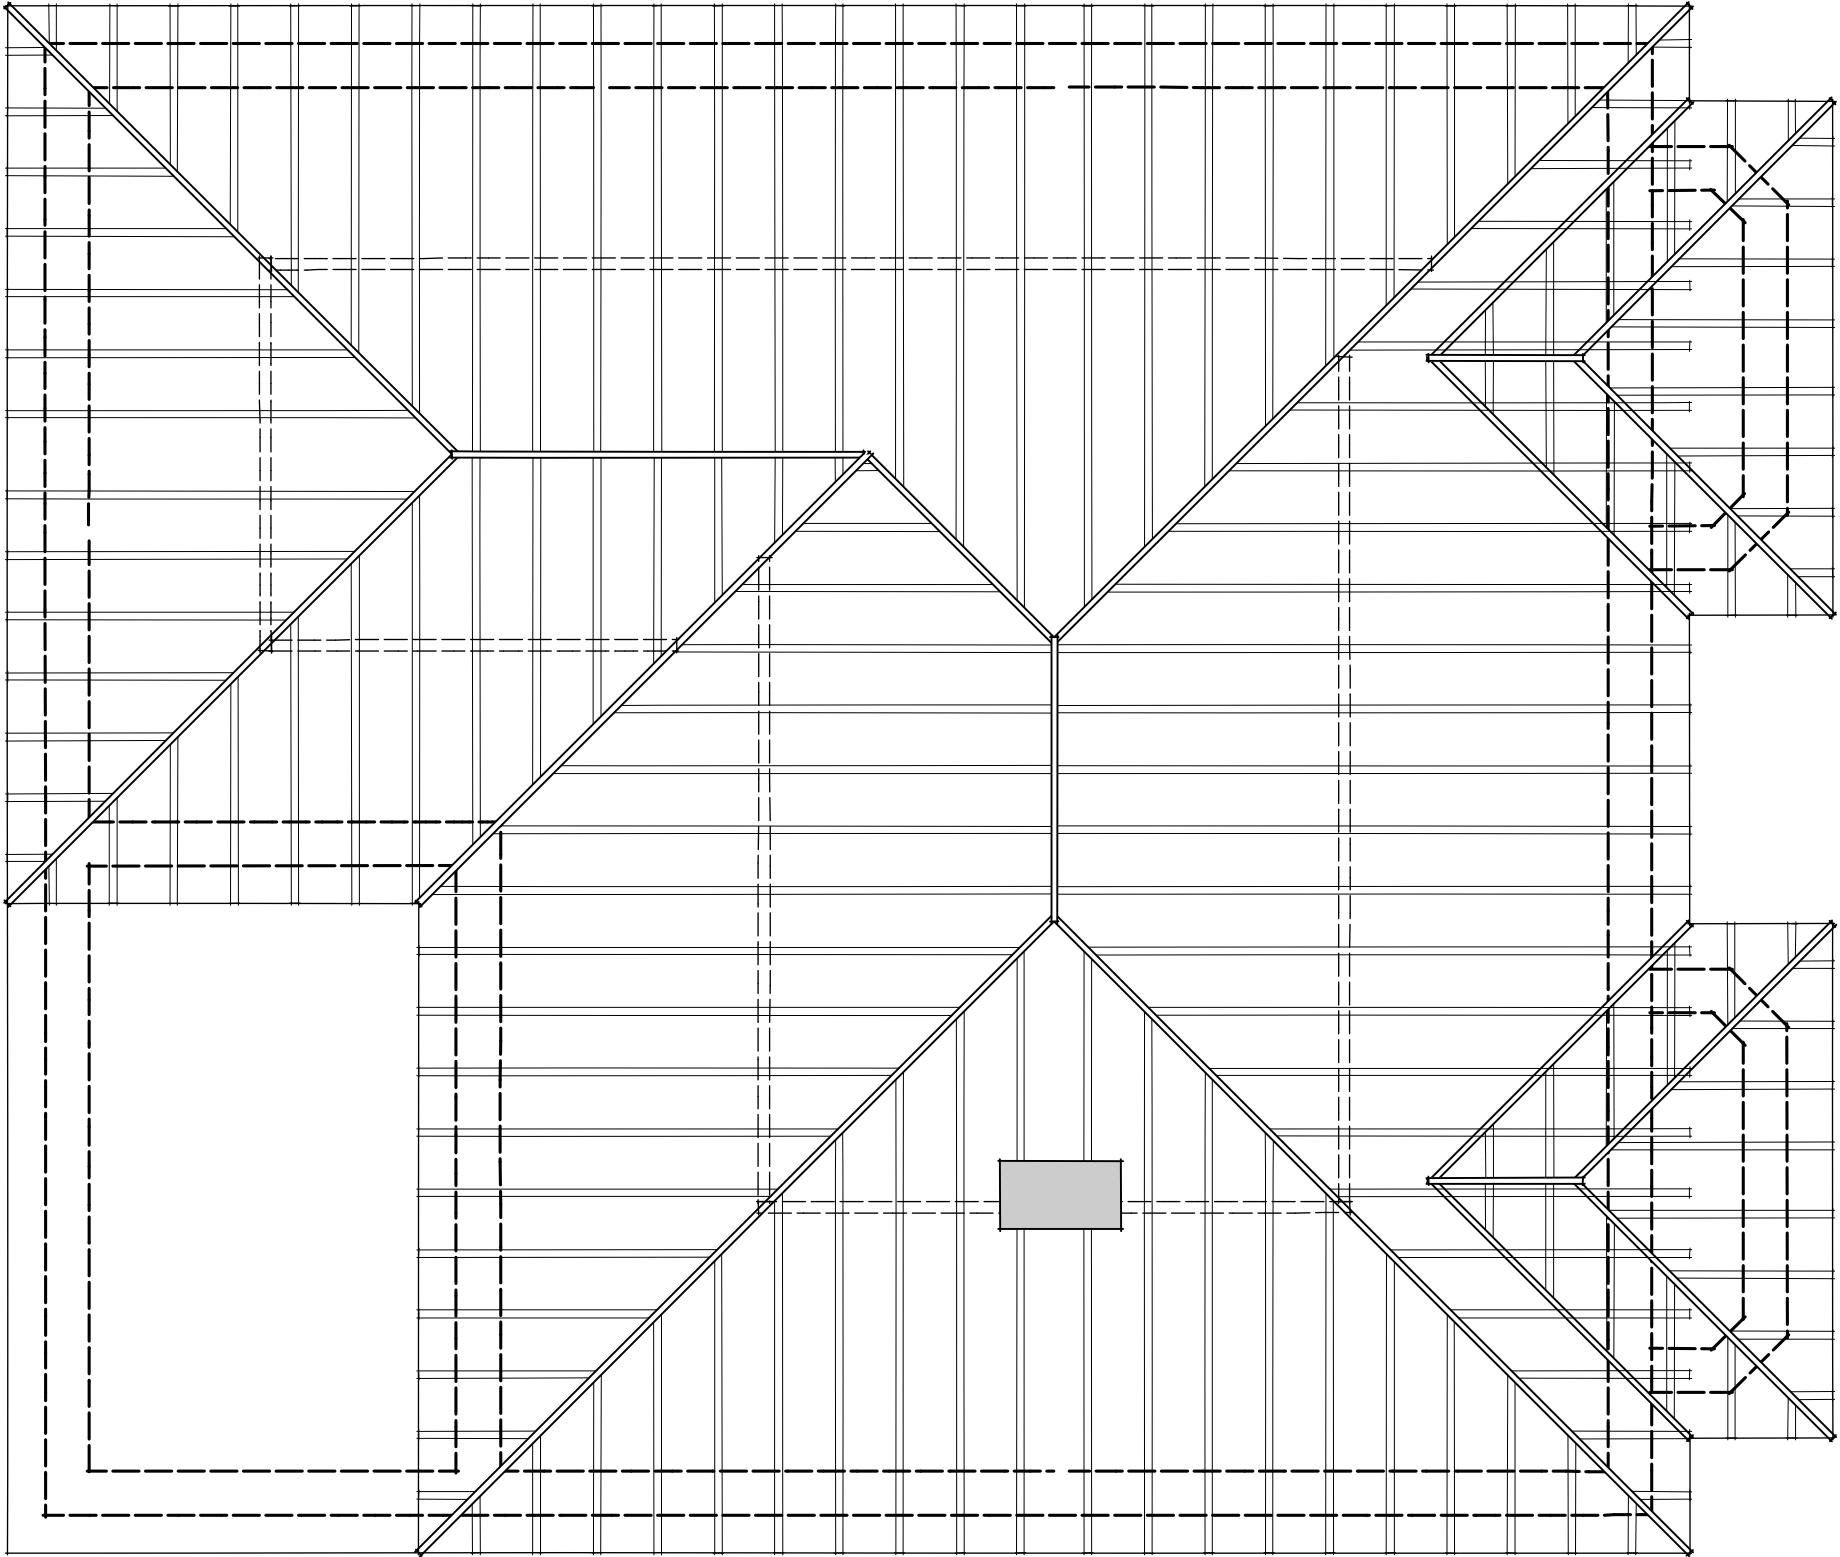

A

A



Rev:	Description:	Date:
	Job Title: 13 Northdene Road Chandlers Ford Eastleigh	
	Drawing Title: Existing Roof Plan	
	Drawing No: 271/02	
	Scale: 1:50	
	Date: July 2023	

PL Robinson design
14 Deacon Close, Southampton, Hampshire, SO19 7BP
Tel: 02380440649 Mob: 07950 654378
email: office@plrobinsondesign.co.uk