


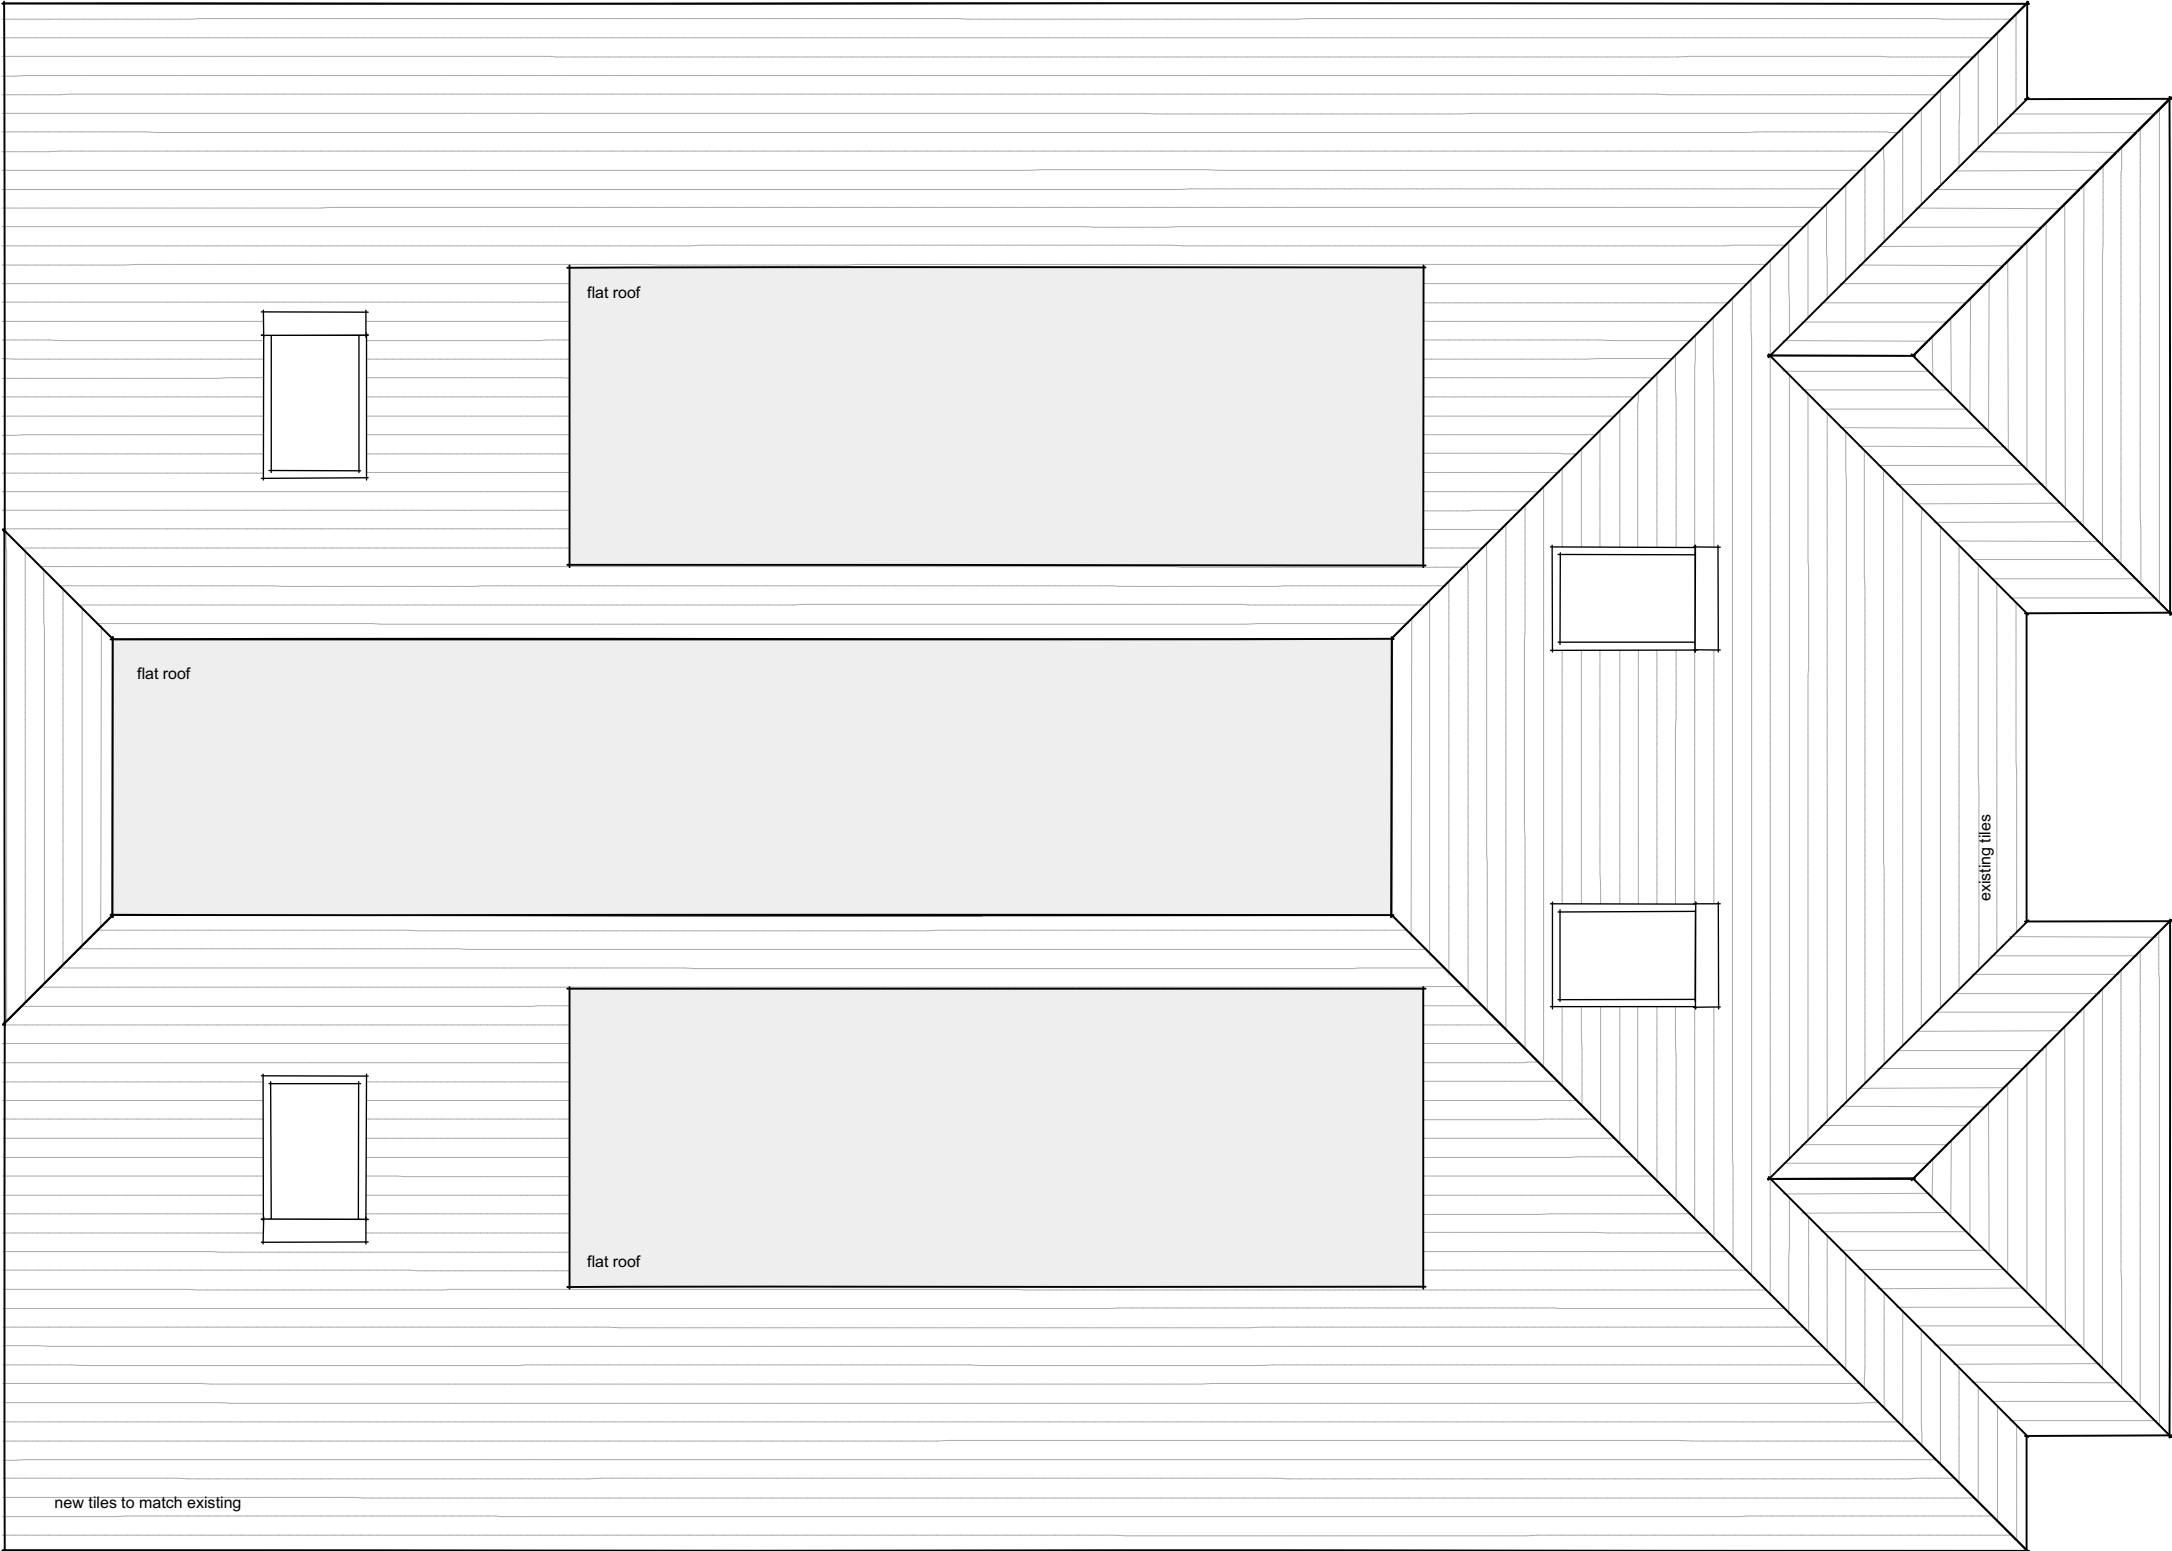

Rev:B	Planning Issue	06.09.23
Rev:	Description:	Date:

Job Title:	13 Northdene Road Chandlers Ford Eastleigh
Drawing Title:	Roof Plan
Drawing No:	271/10B
Scale:	1:50
Date:	August 2023

PL Robinson design
14 Deacon Close, Southampton, Hampshire, SO19 7BP
Tel: 02380440649 Mob: 07950654378
email: office@plrobinsondesign.co.uk

