


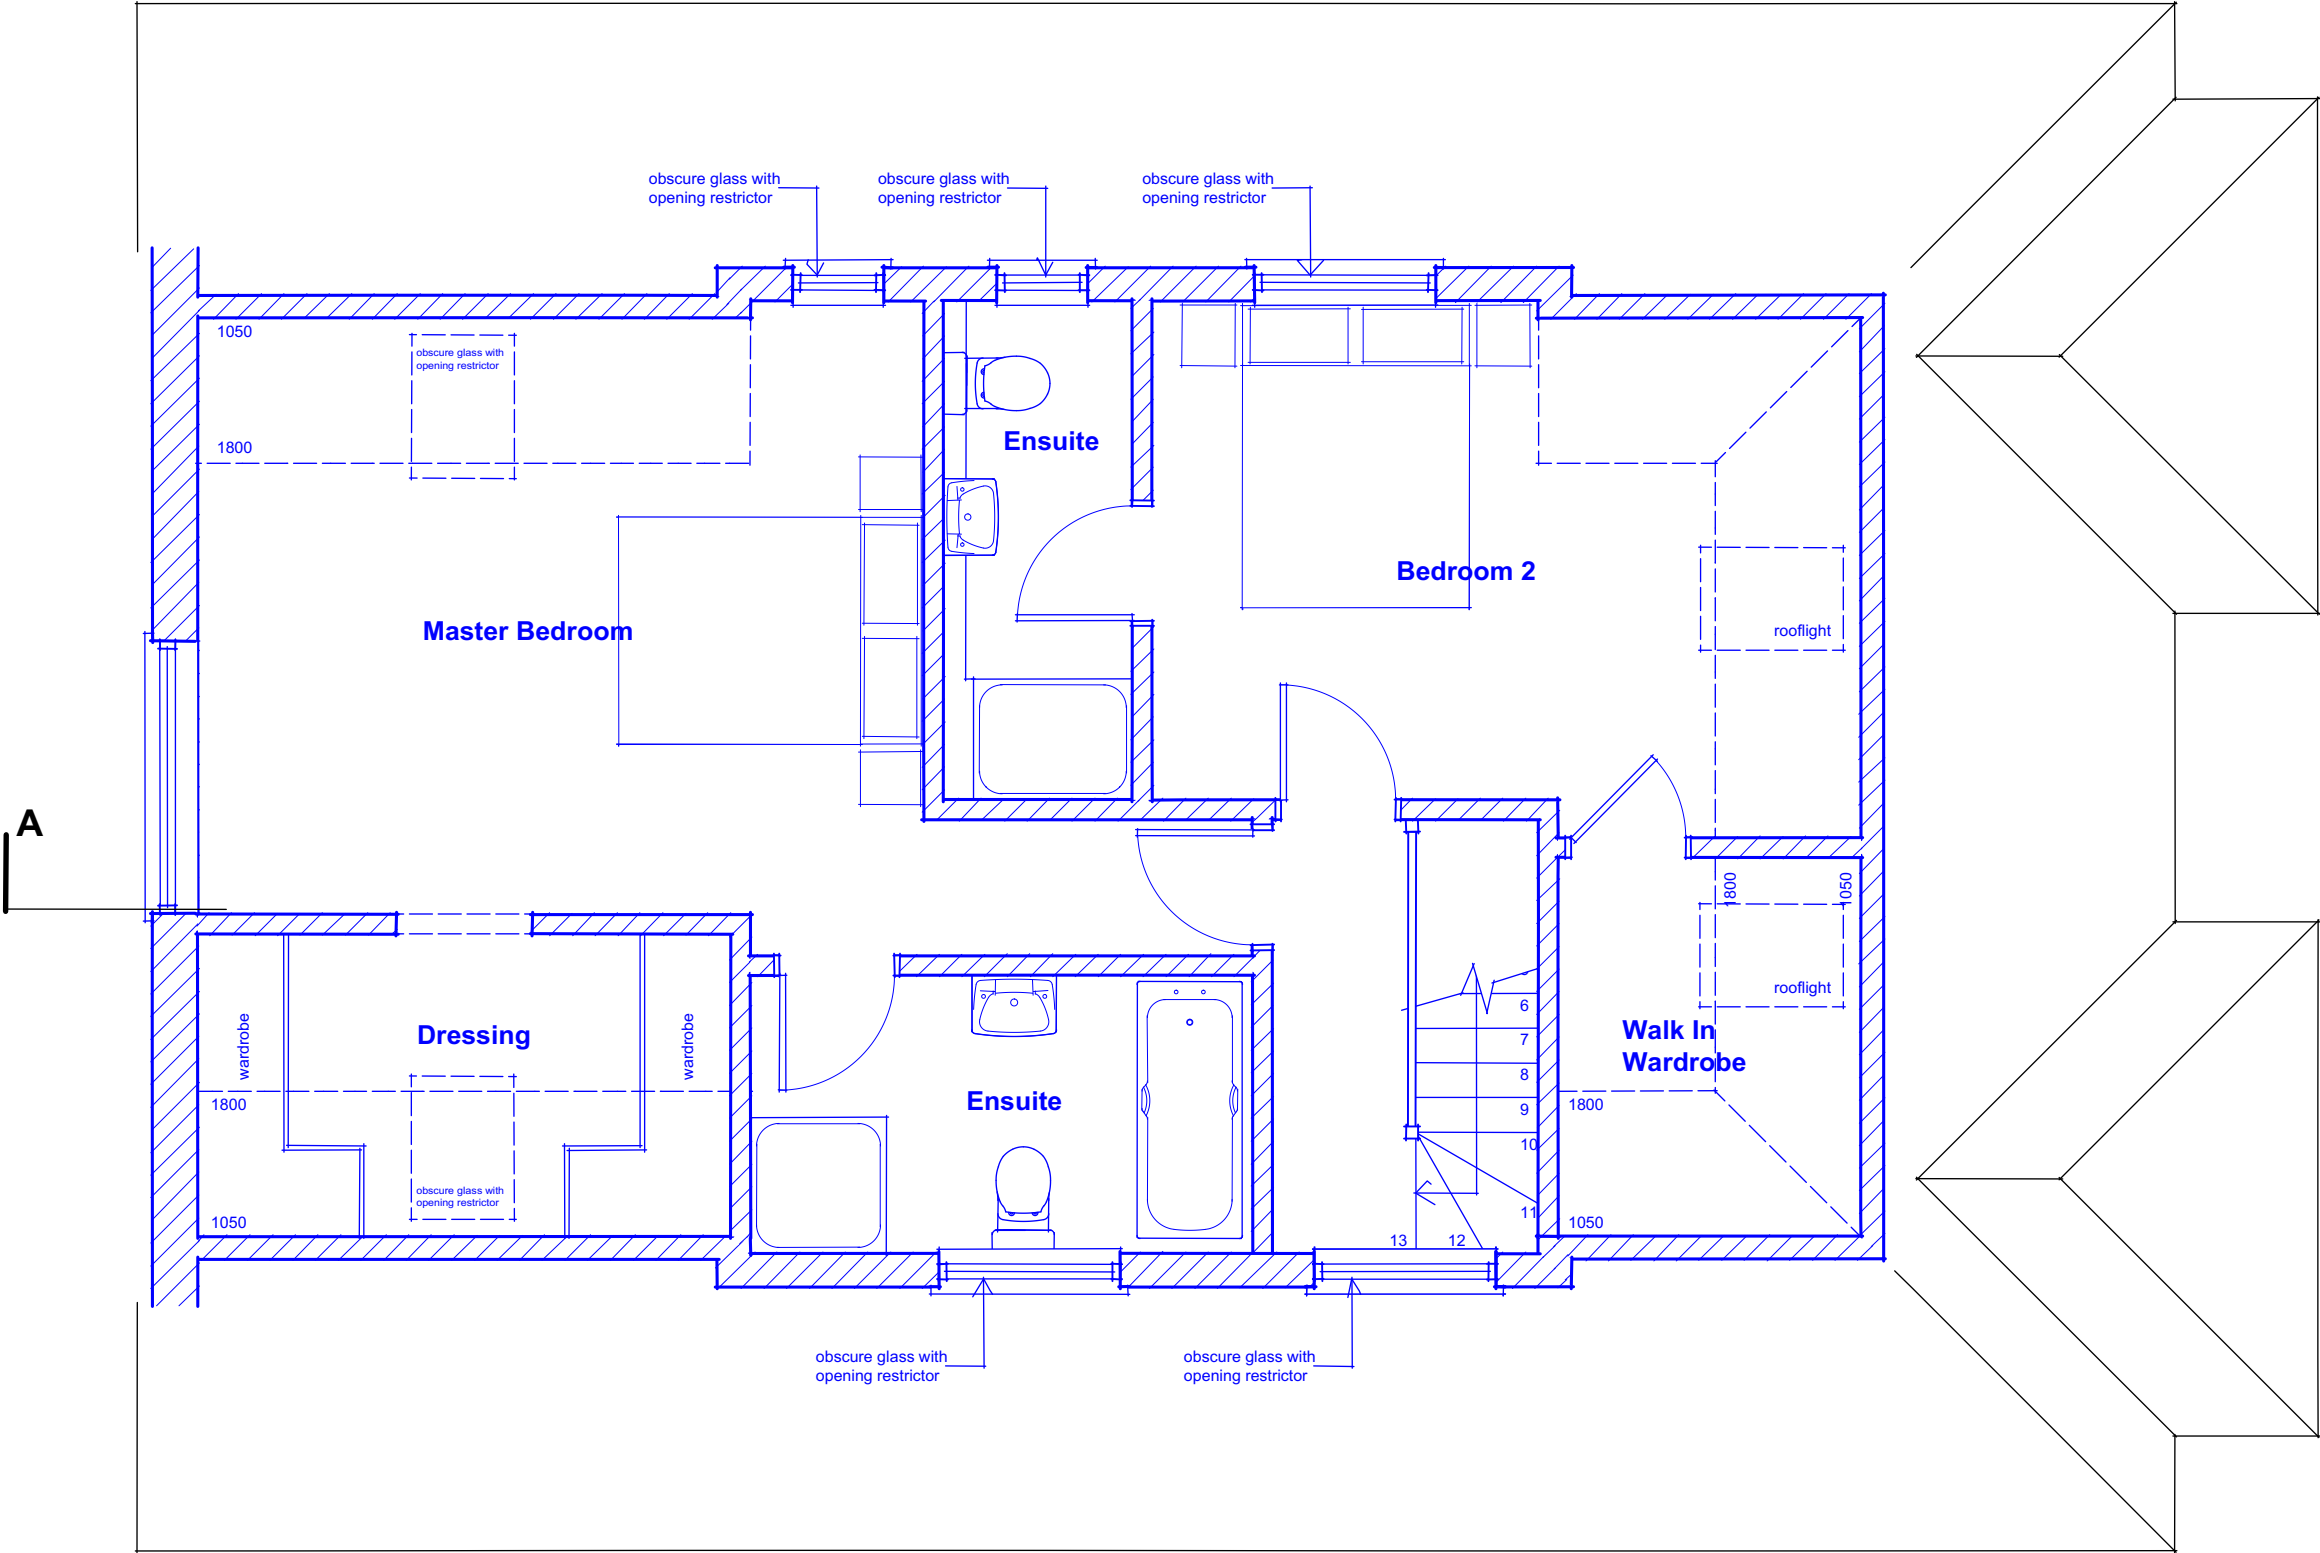

Rev:B	Planning Issue	06.09.23
Rev:	Description:	Date:
Job Title: 13 Northdene Road Chandlers Ford Eastleigh		
Drawing Title: First Floor Plan		
Drawing No: 271/07B		
Scale: 1:50		
Date: August 2023		