


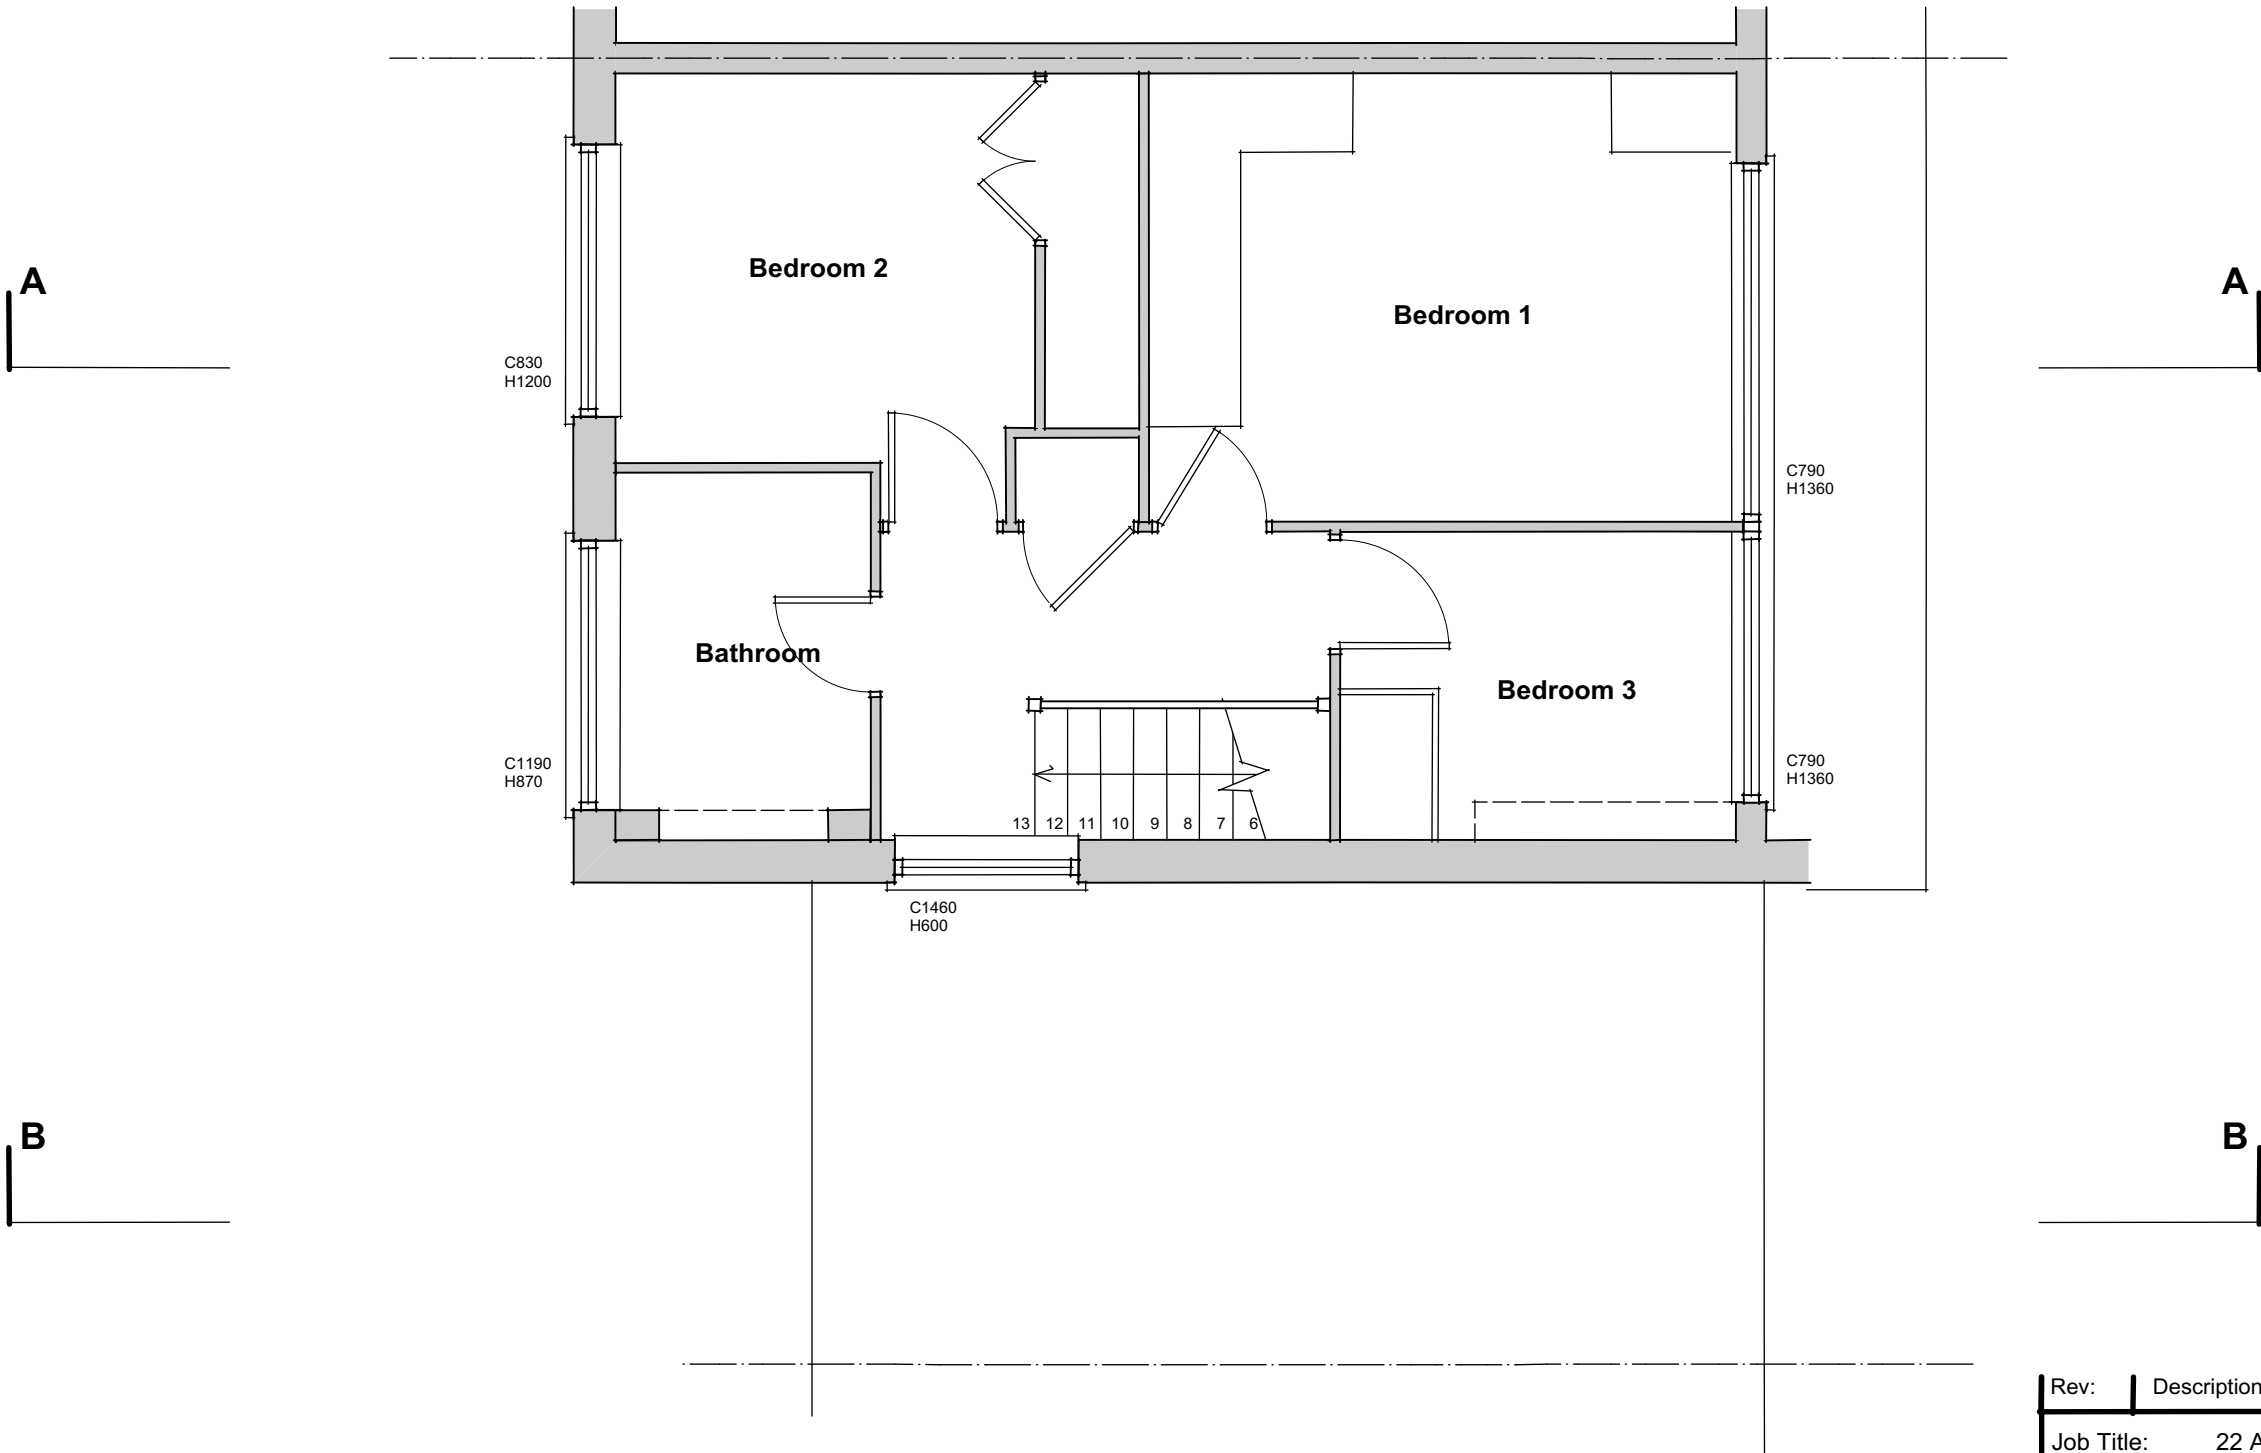

Rev:	Description:	Date:
	Job Title: 22 Arundel Road Boyatt Wood Eastleigh	
	Drawing Title: Existing First Floor Plan	
	Drawing No: 272/02	
	Scale: 1:50	
	Date: August 2023	