


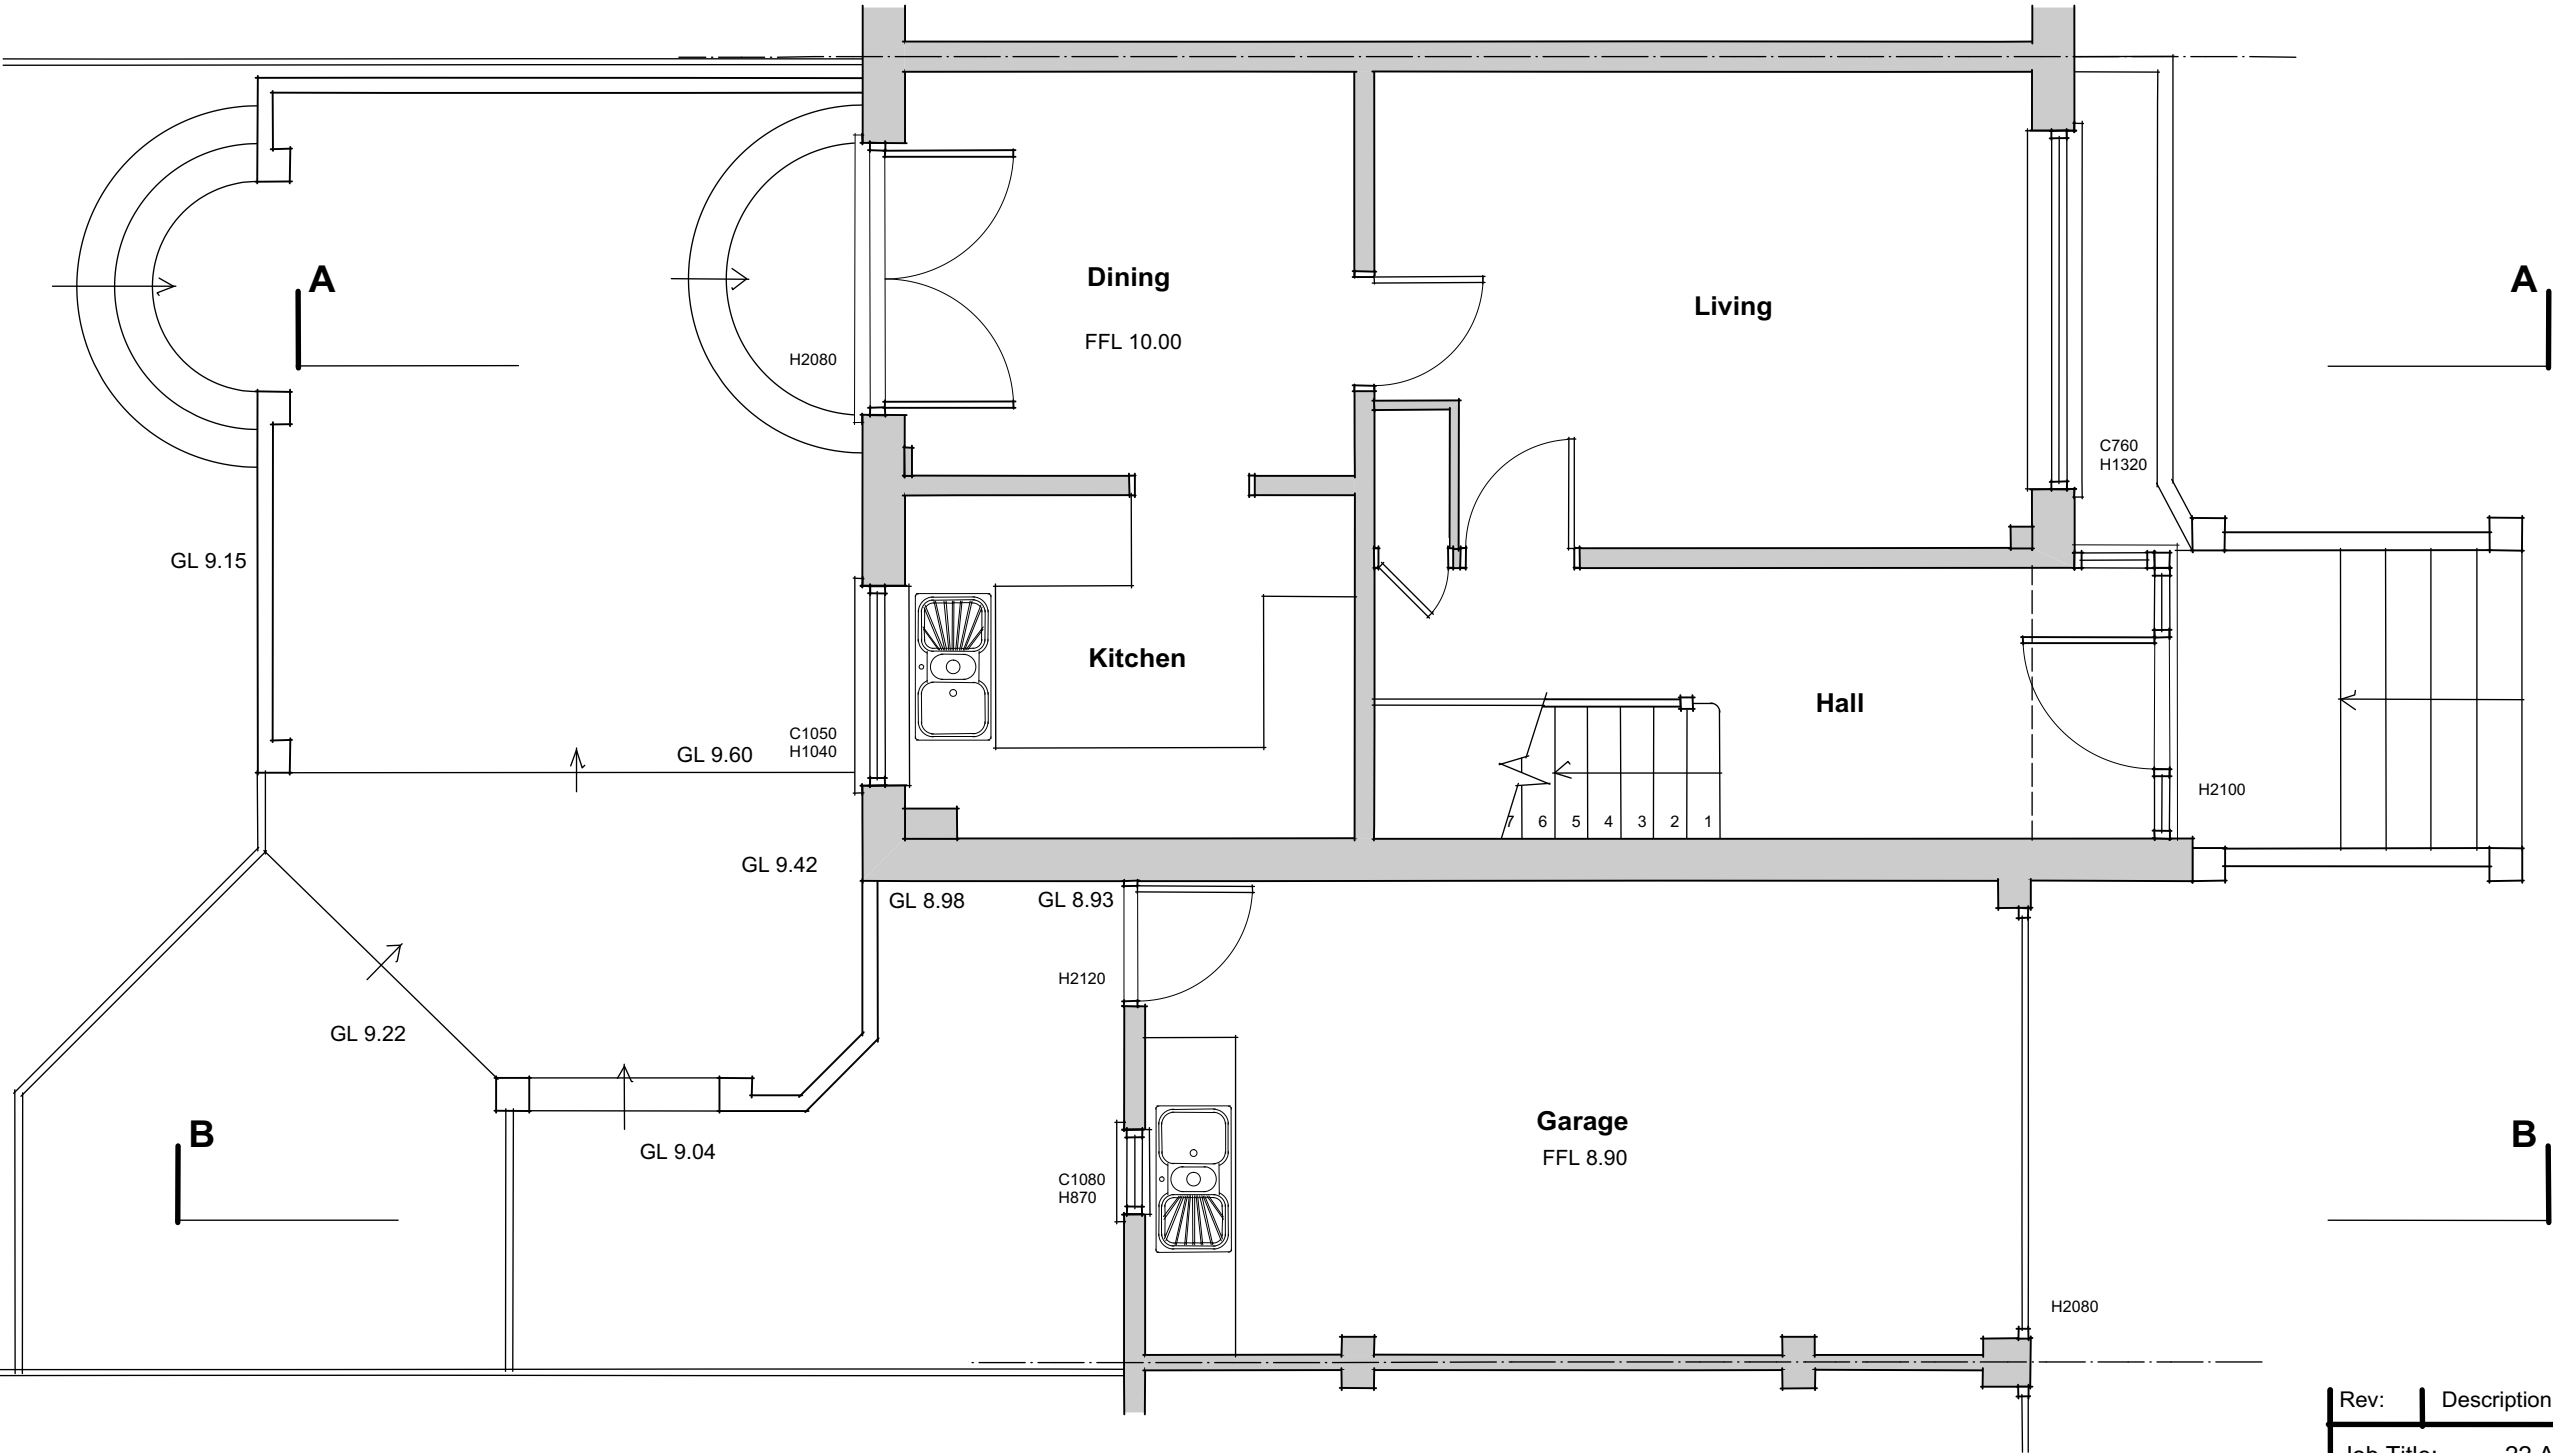

Rev:	Description:	Date:
------	--------------	-------

Job Title:	22 Arundel Road Boyatt Wood Eastleigh
------------	---

Drawing Title:	Existing Ground Floor Plan
Drawing No:	272/01
Scale:	1:50
Date:	August 2023

PL Robinson design
14 Deacon Close, Southampton, Hampshire, SO19 7BP
Tel: 02380440649 Mob: 07950654378
email: office@plrobinsondesign.co.uk

