



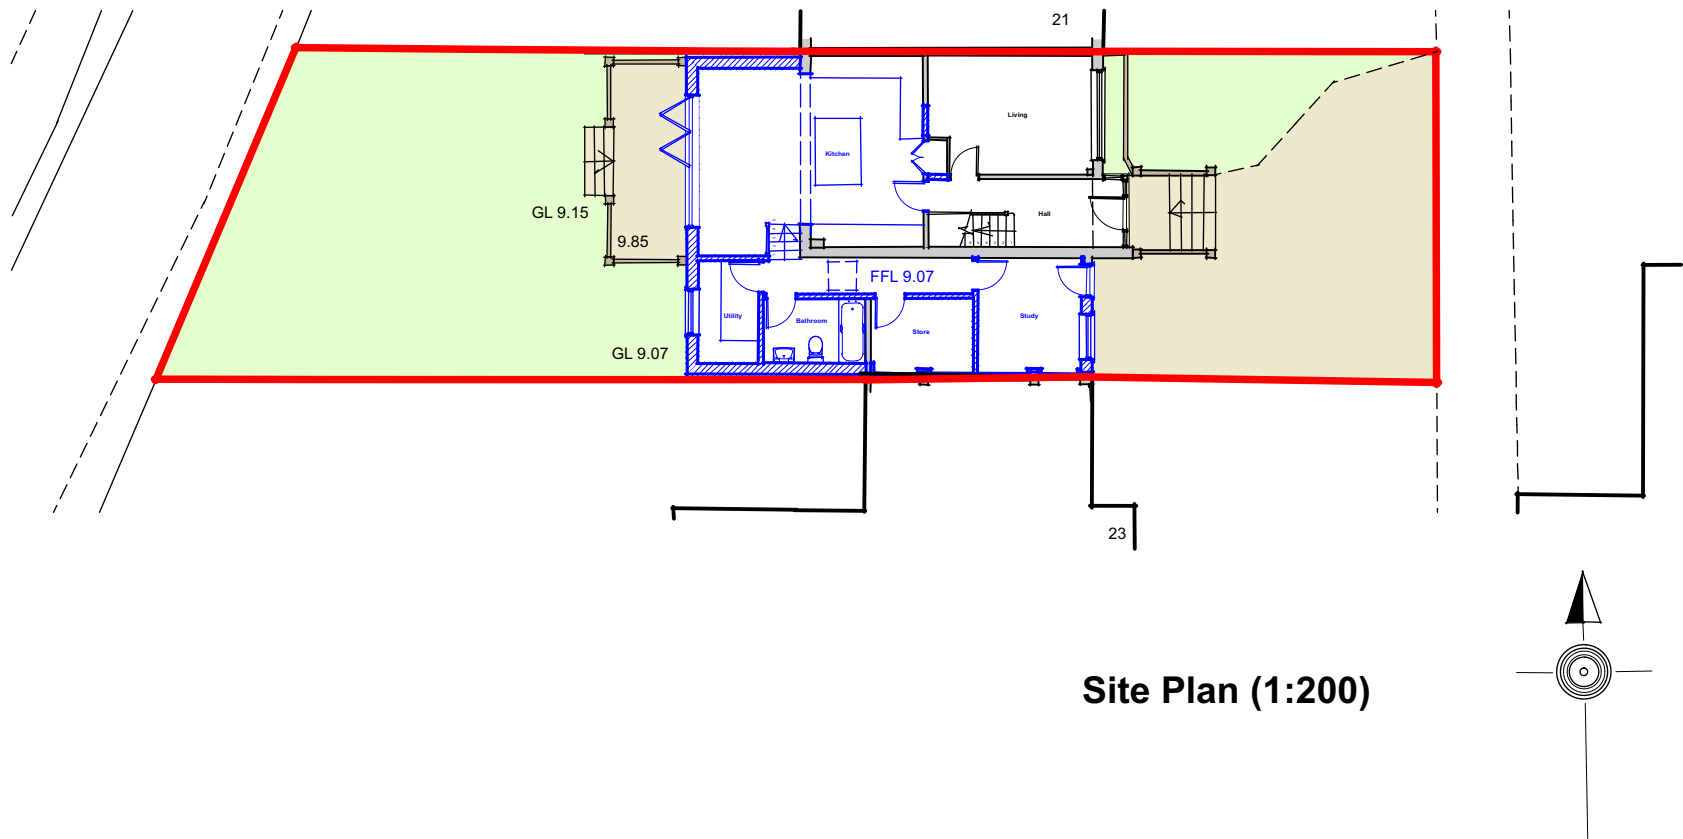

Site Plan (1:200)

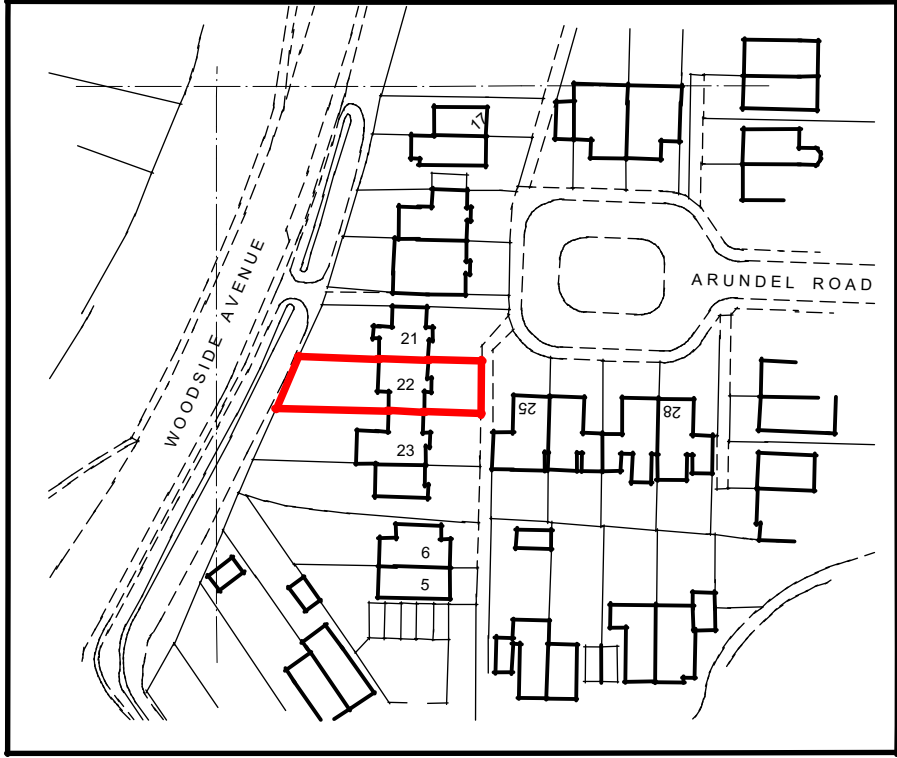

Location Plan (1:1250)

Ordnance Survey (c) Crown Copyright 2023.
All rights reserved. Licence number 100022432

Rev:A	Planning Issue	06.09.23
Rev:	Description:	Date:

Job Title:	22 Arundel Road Boyatt Wood Eastleigh
Drawing Title:	Site and Location Plans
Drawing No:	272/12A
Scale:	1:200/ 1:1250
Date:	August 2023

PL Robinson design
14 Deacon Close, Southampton, Hampshire, SO19 7BP
Tel: 02380440649 Mob: 07950654378
email: office@plrobinsondesign.co.uk

