


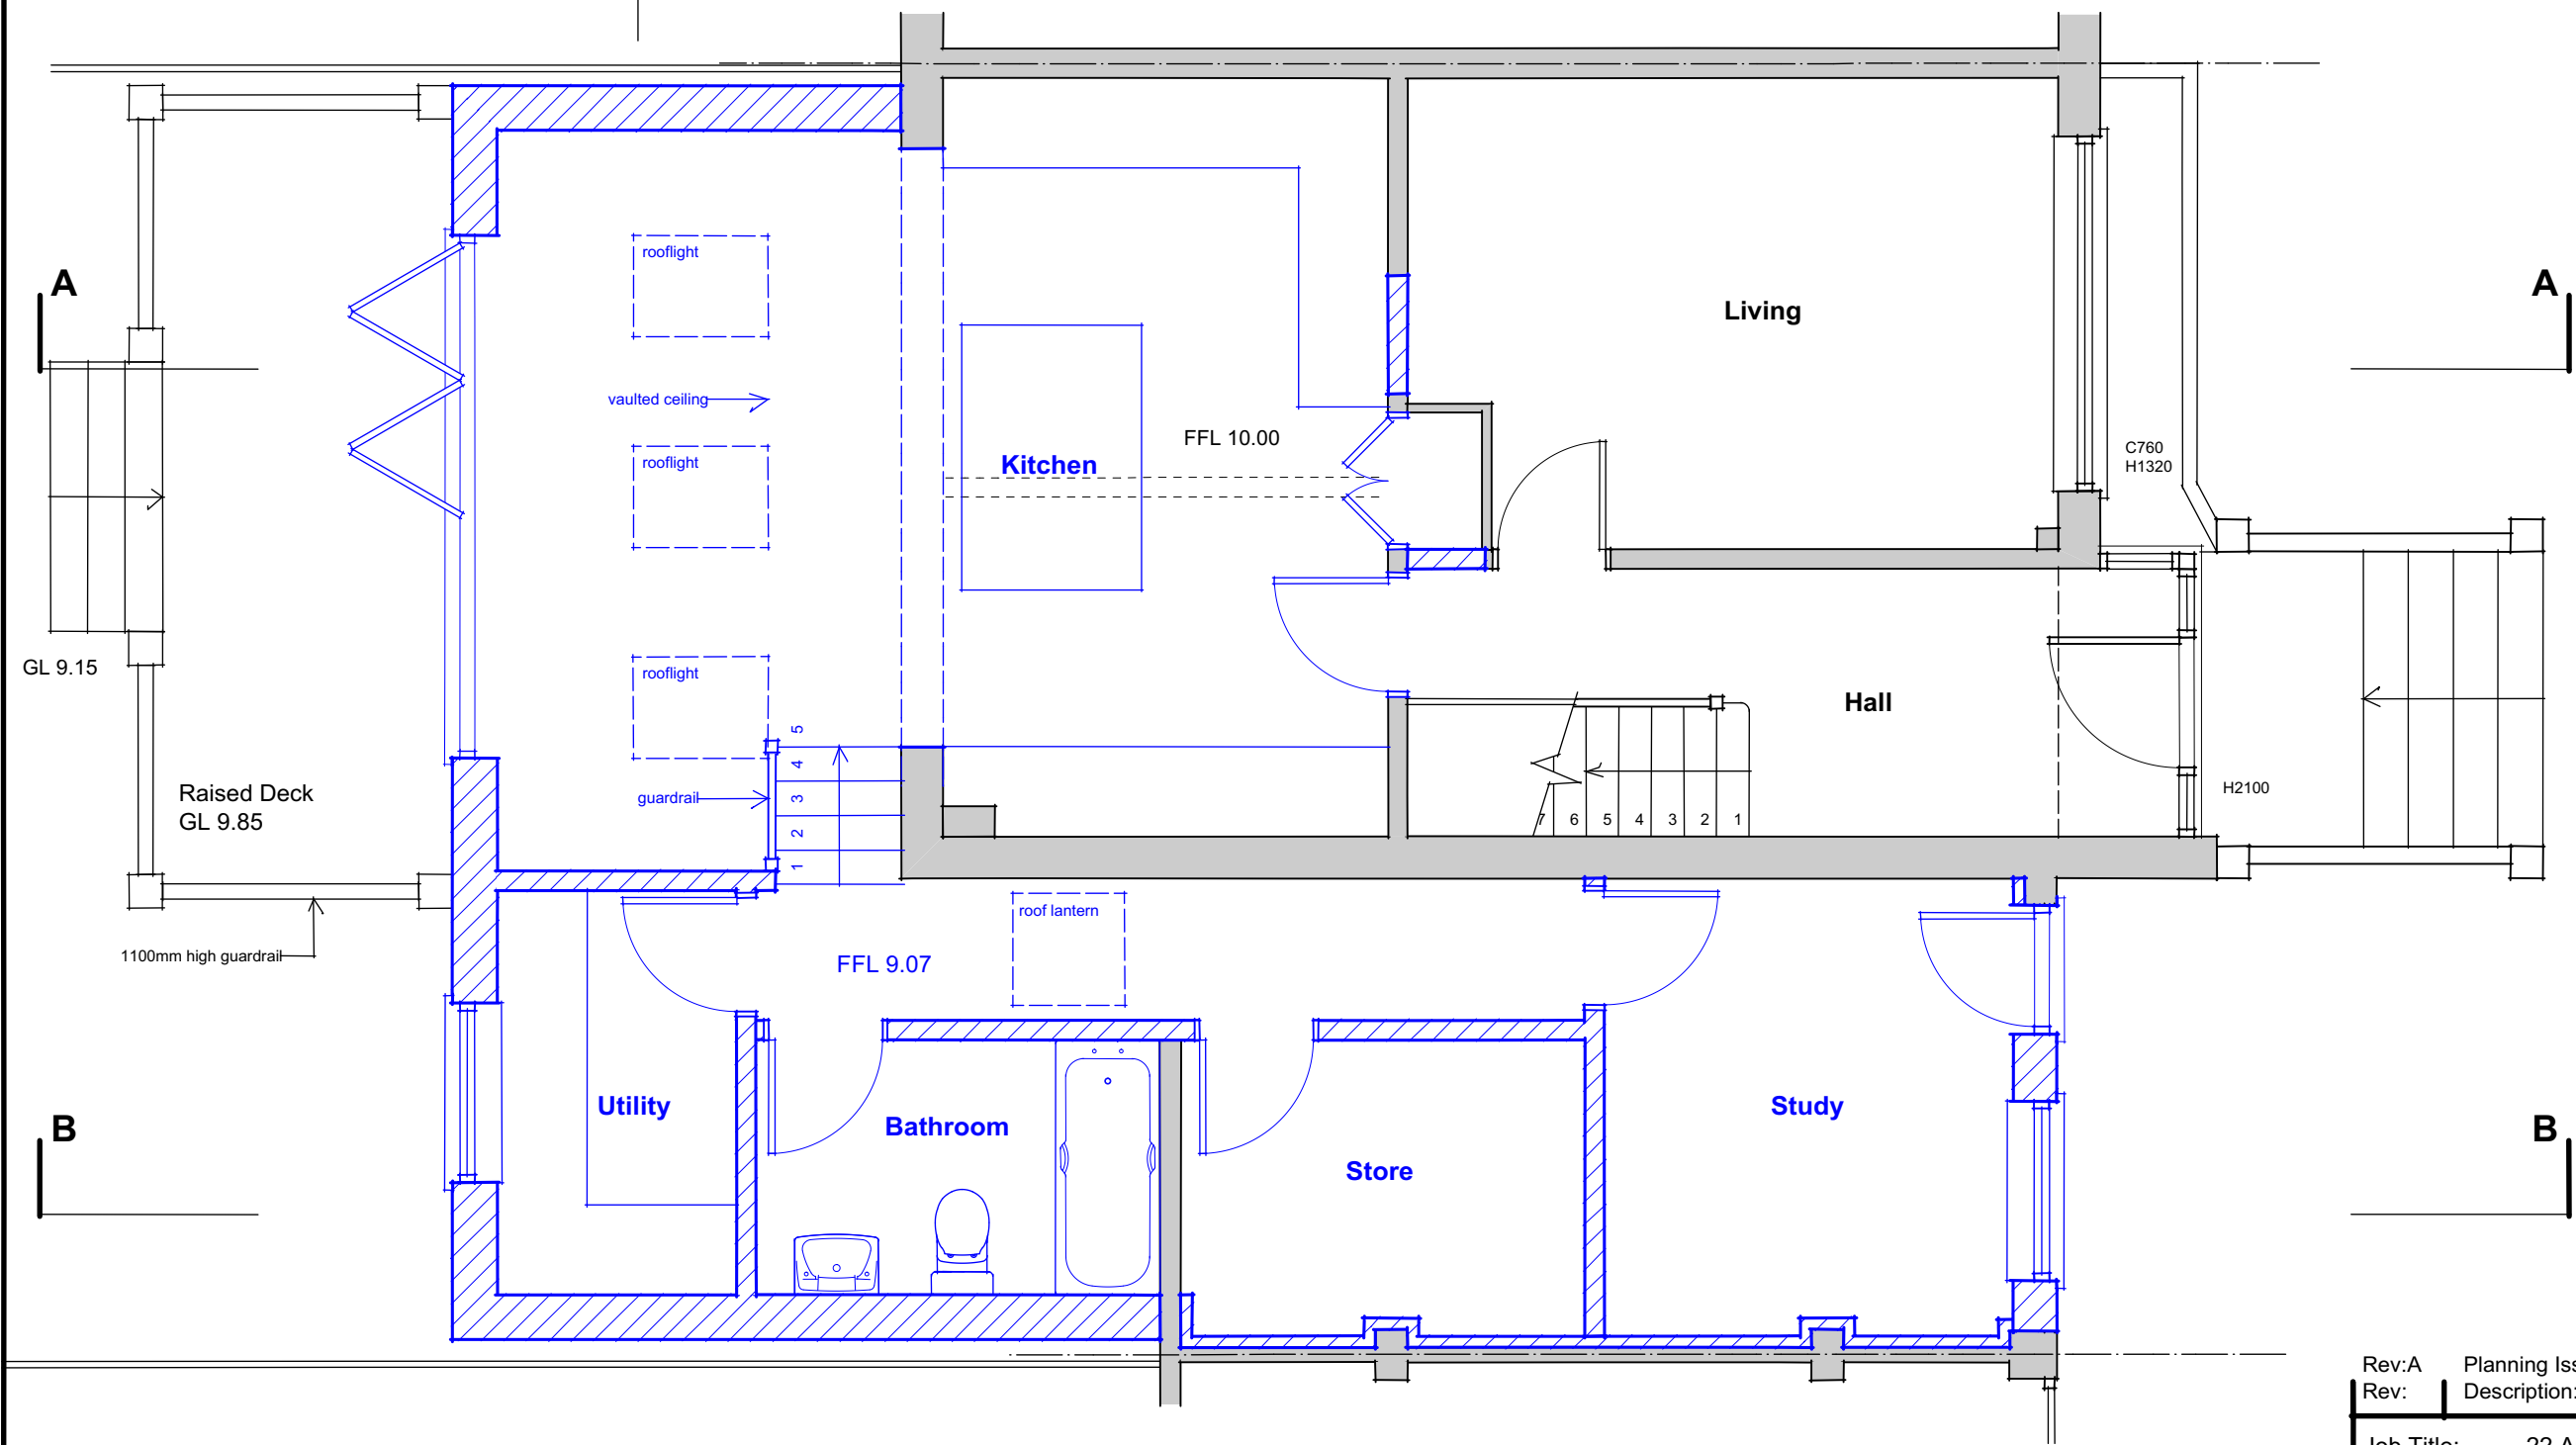

Rev:A	Planning Issue	06.09.23
Rev:	Description:	Date:

Job Title: 22 Arundel Road
Boyatt Wood
Eastleigh

Drawing Title: Ground Floor Plan
Drawing No: 272/06A
Scale: 1:50
Date: September 2023

PL Robinson design
14 Deacon Close, Southampton, Hampshire, SO19 7BP
Tel: 02380440649 Mob: 07950 654378
email: office@plrobinsondesign.co.uk