



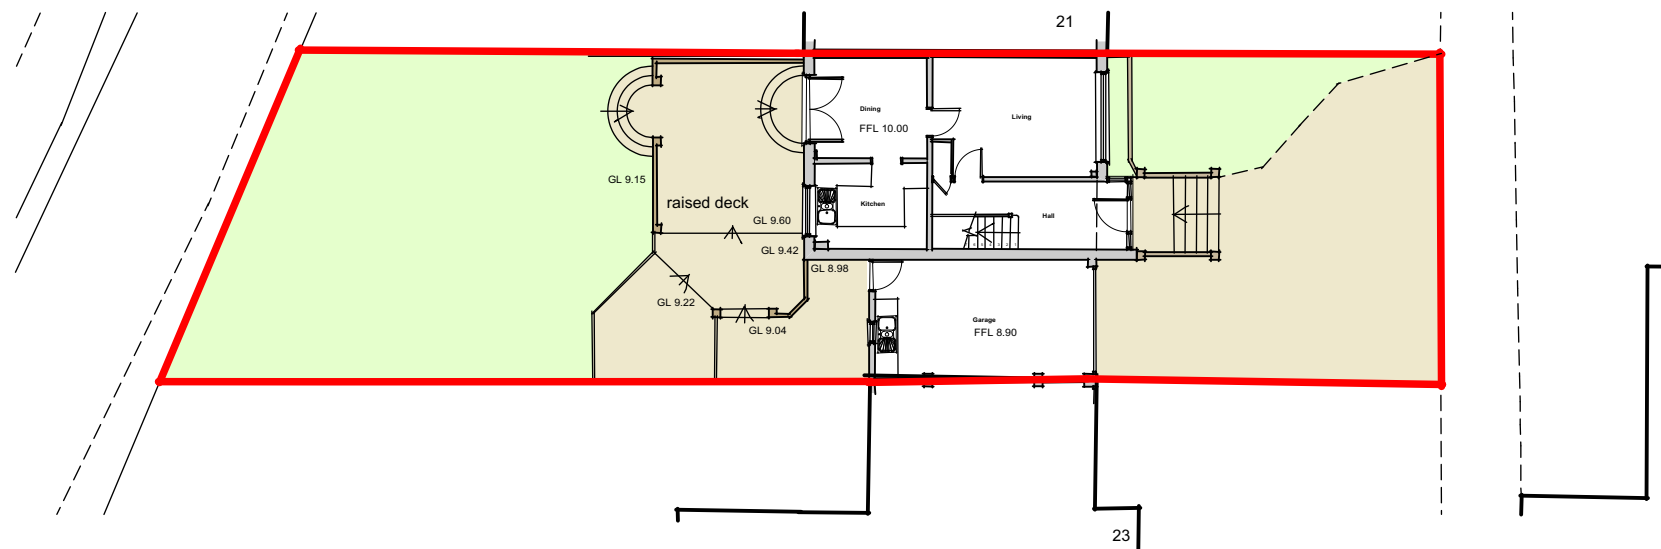

Site Plan (1:200)

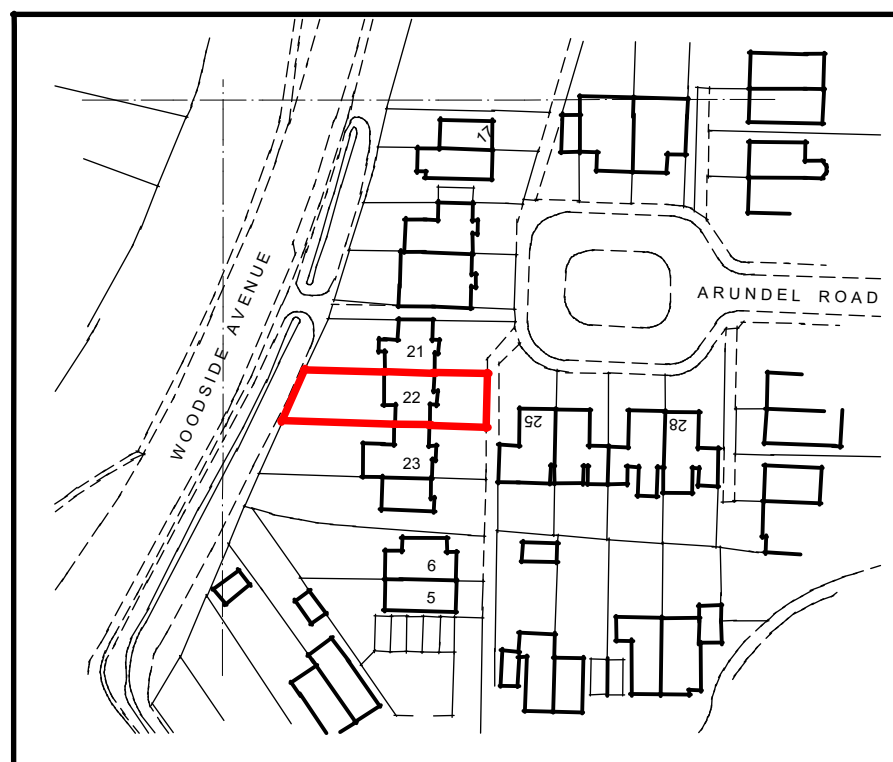

Location Plan (1:1250)

Ordnance Survey (c) Crown Copyright 2023.
All rights reserved. Licence number 100022432

Rev:A	Planning Issue	06.09.23
Rev:	Description:	Date:

Job Title: 22 Arundel Road
Boyatt Wood
Eastleigh

Drawing Title: Existing Site and Location Plans

Drawing No: 272/05A

Scale: 1:200/ 1:1250

Date: August 2023

PL Robinson design

14 Deacon Close, Southampton, Hampshire, SO19 7BP

Tel: 02380440649 Mob: 07950654378

email: office@plrobinsondesign.co.uk

