



South Elevation




East Elevation




North Elevation




West Elevation

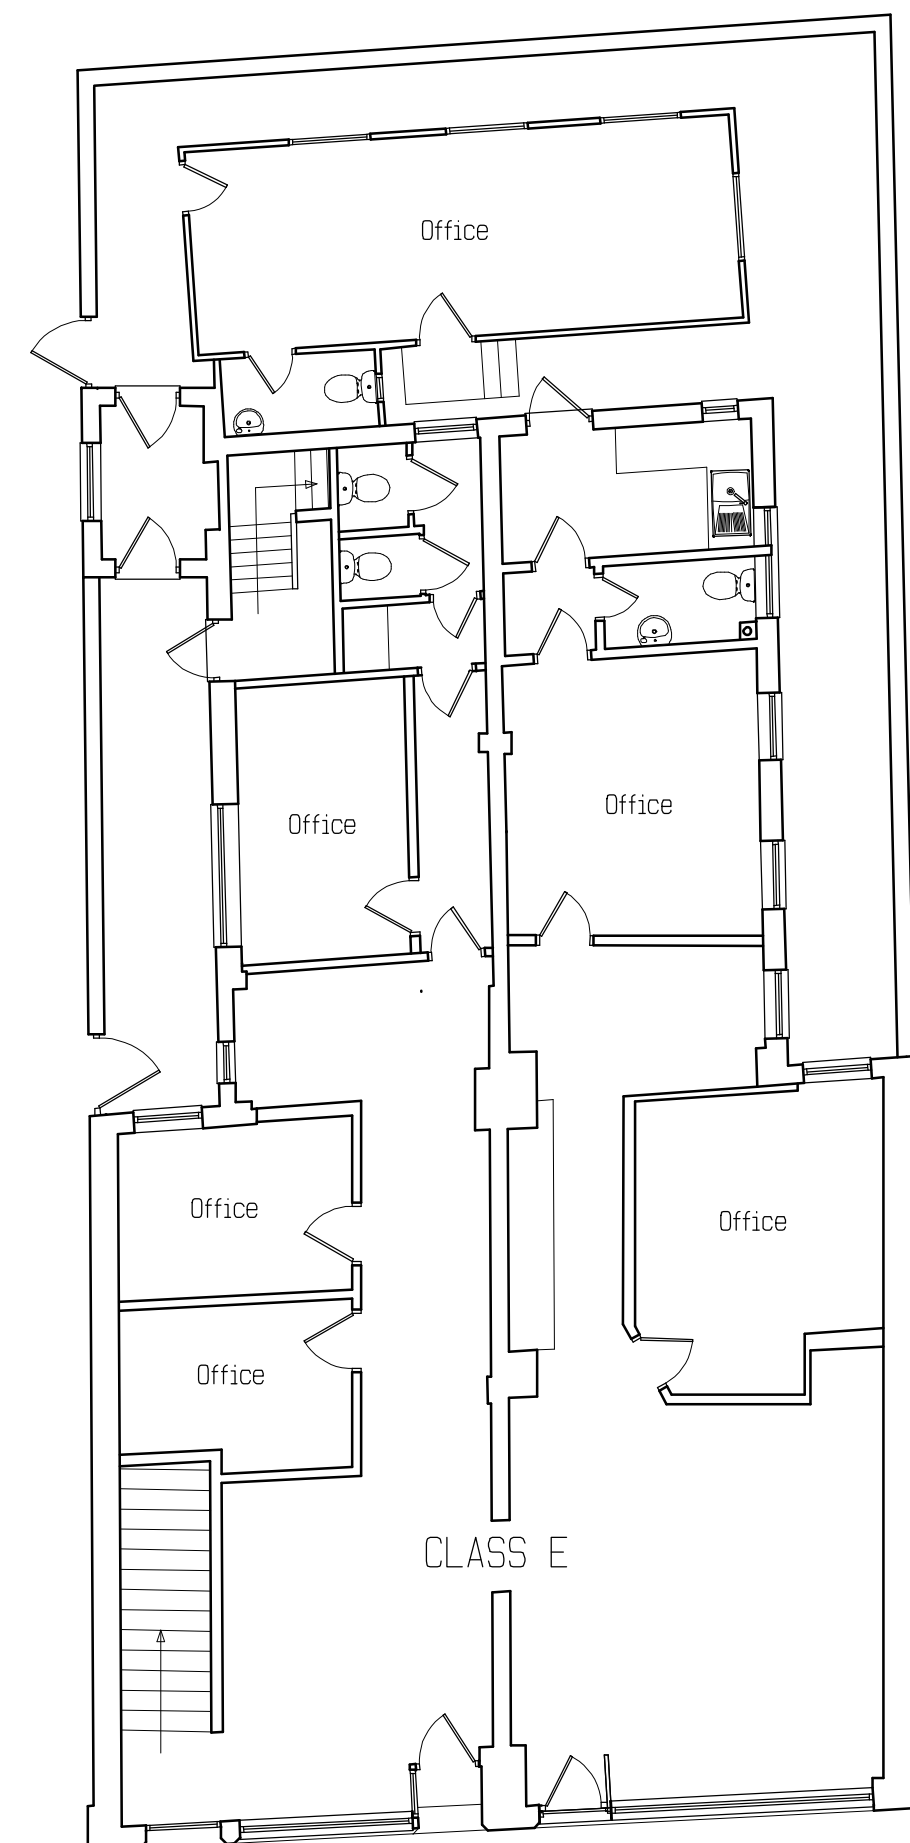

Existing Ground Floor Plan (GIA = 172sqm)

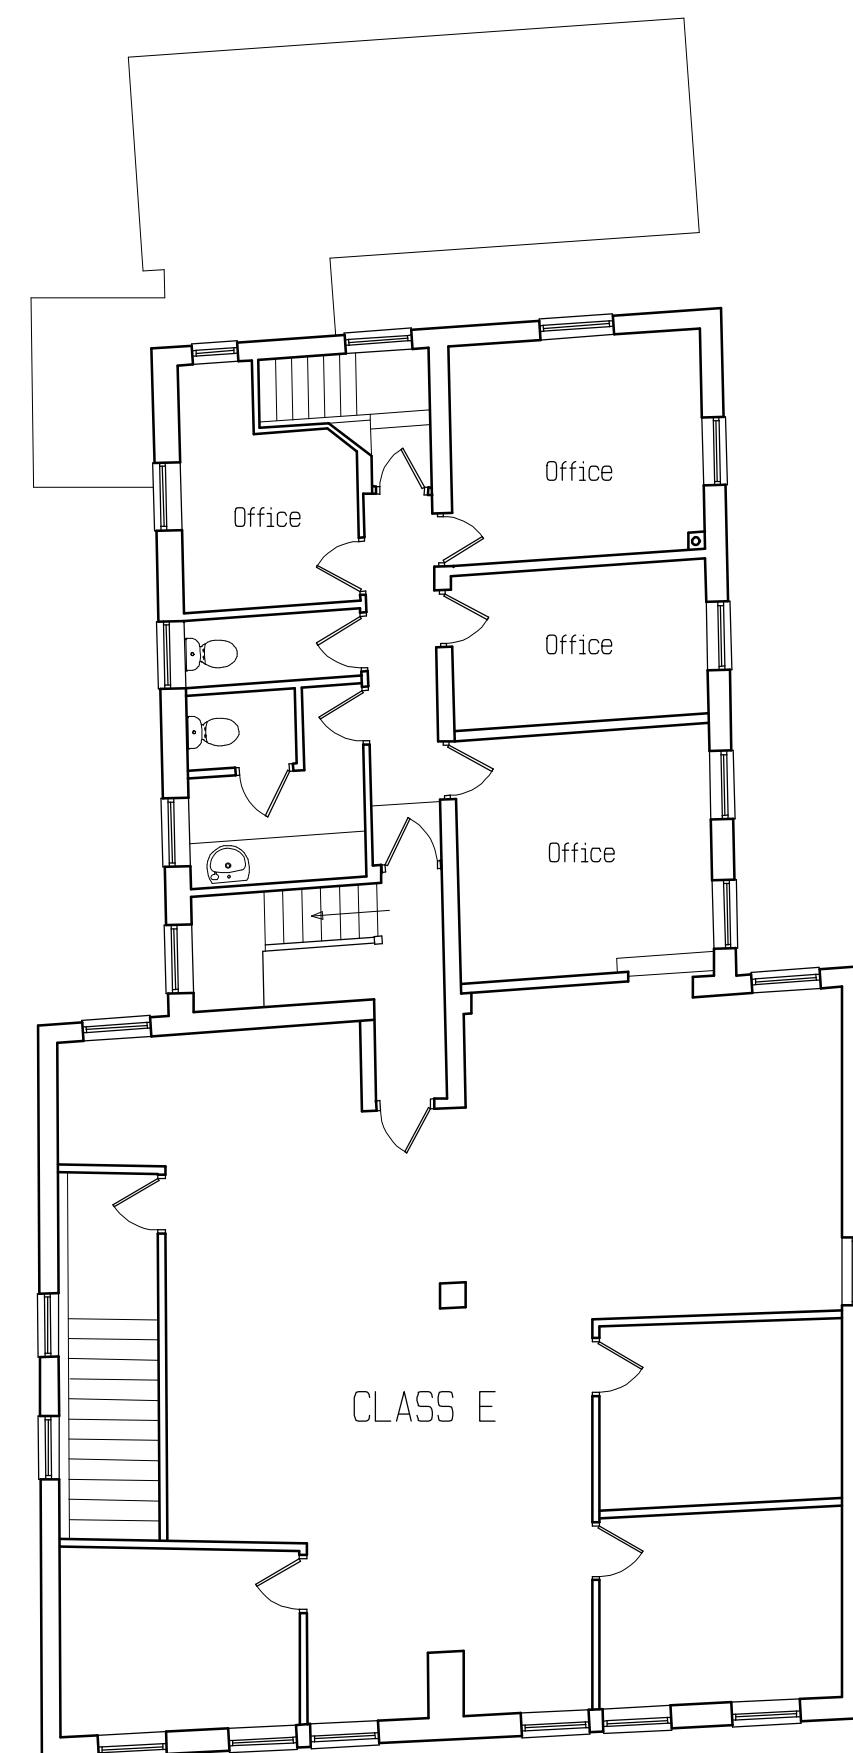

Existing First Floor Plan (GIA = 157sqm)

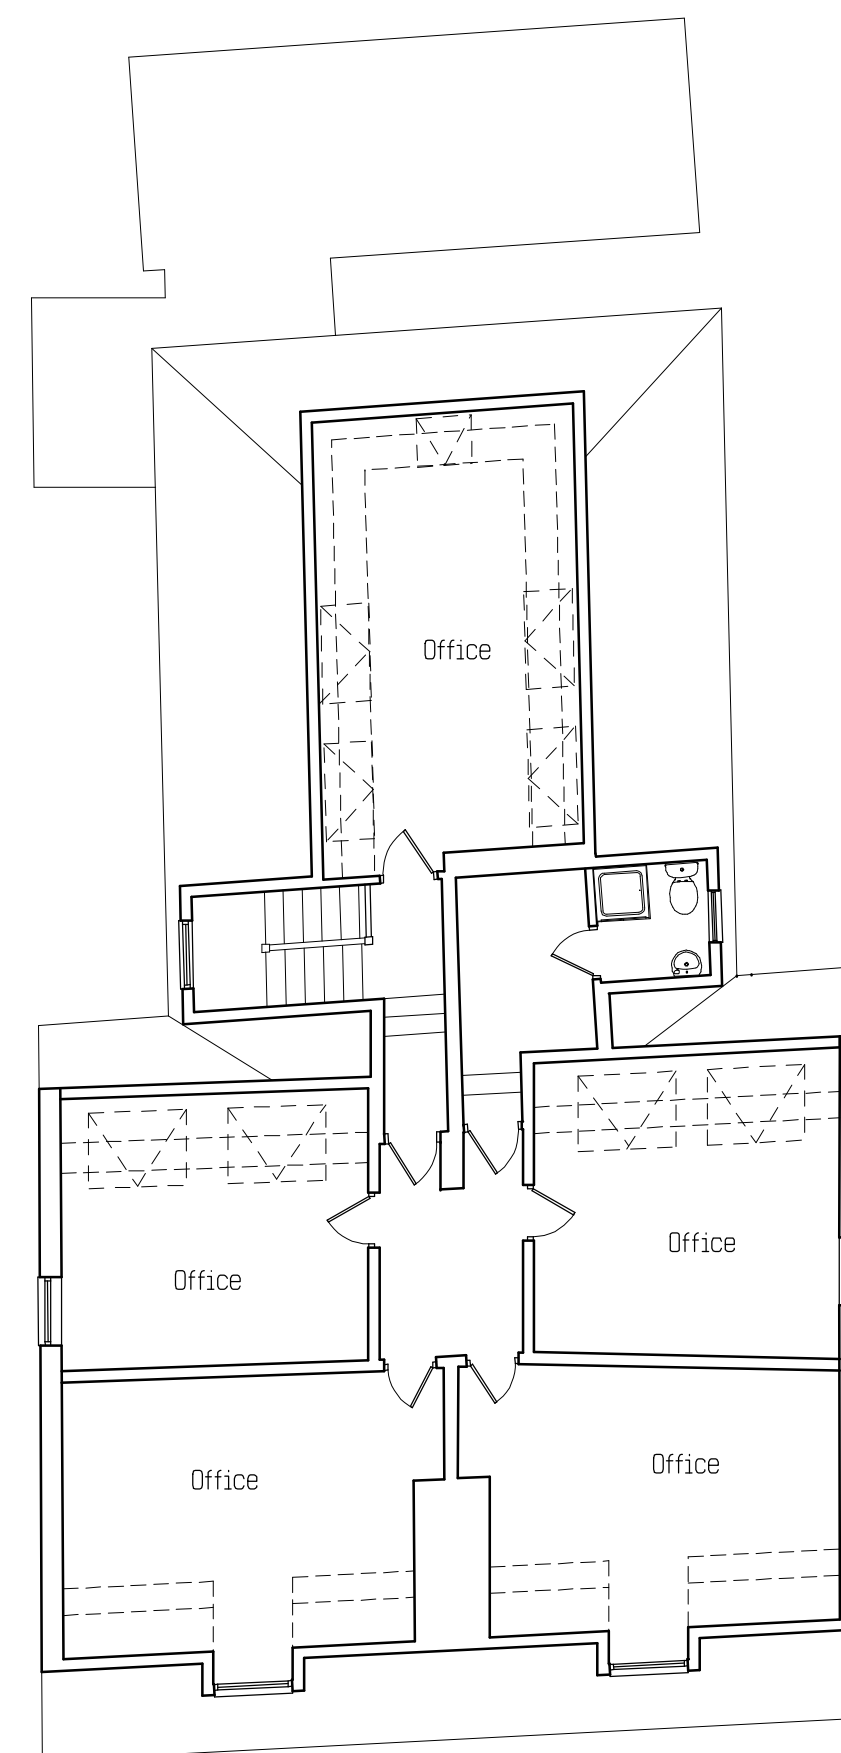

Existing Second Floor Plan (GIA = 112sqm (99sqm within 1.5m headroom))

ACA ARCHITECTURAL DESIGN LTD 9 WOODSIDE AVENUE EASTLEIGH SO50 9ES Tel: 07817616023 or Email: acaadesign@gmail.com	
Client Bajar Property Investments	
Project Title 2-4 Leigh Road, Eastleigh SO50 9FH	
Drawing Title Existing Plans & Elevations	
Scale 1:100 & 1:1250 On A1 Paper 0 2m 4m 6m 8m 10m	Drawn By AC
© This drawing is the copyright of ACA Design Ltd. It may not be copied, altered or reproduced without their written authority. This drawing must not be scaled IF IN DOUBT ASK !!!	
Drawing No. 2023/01	Rev.