


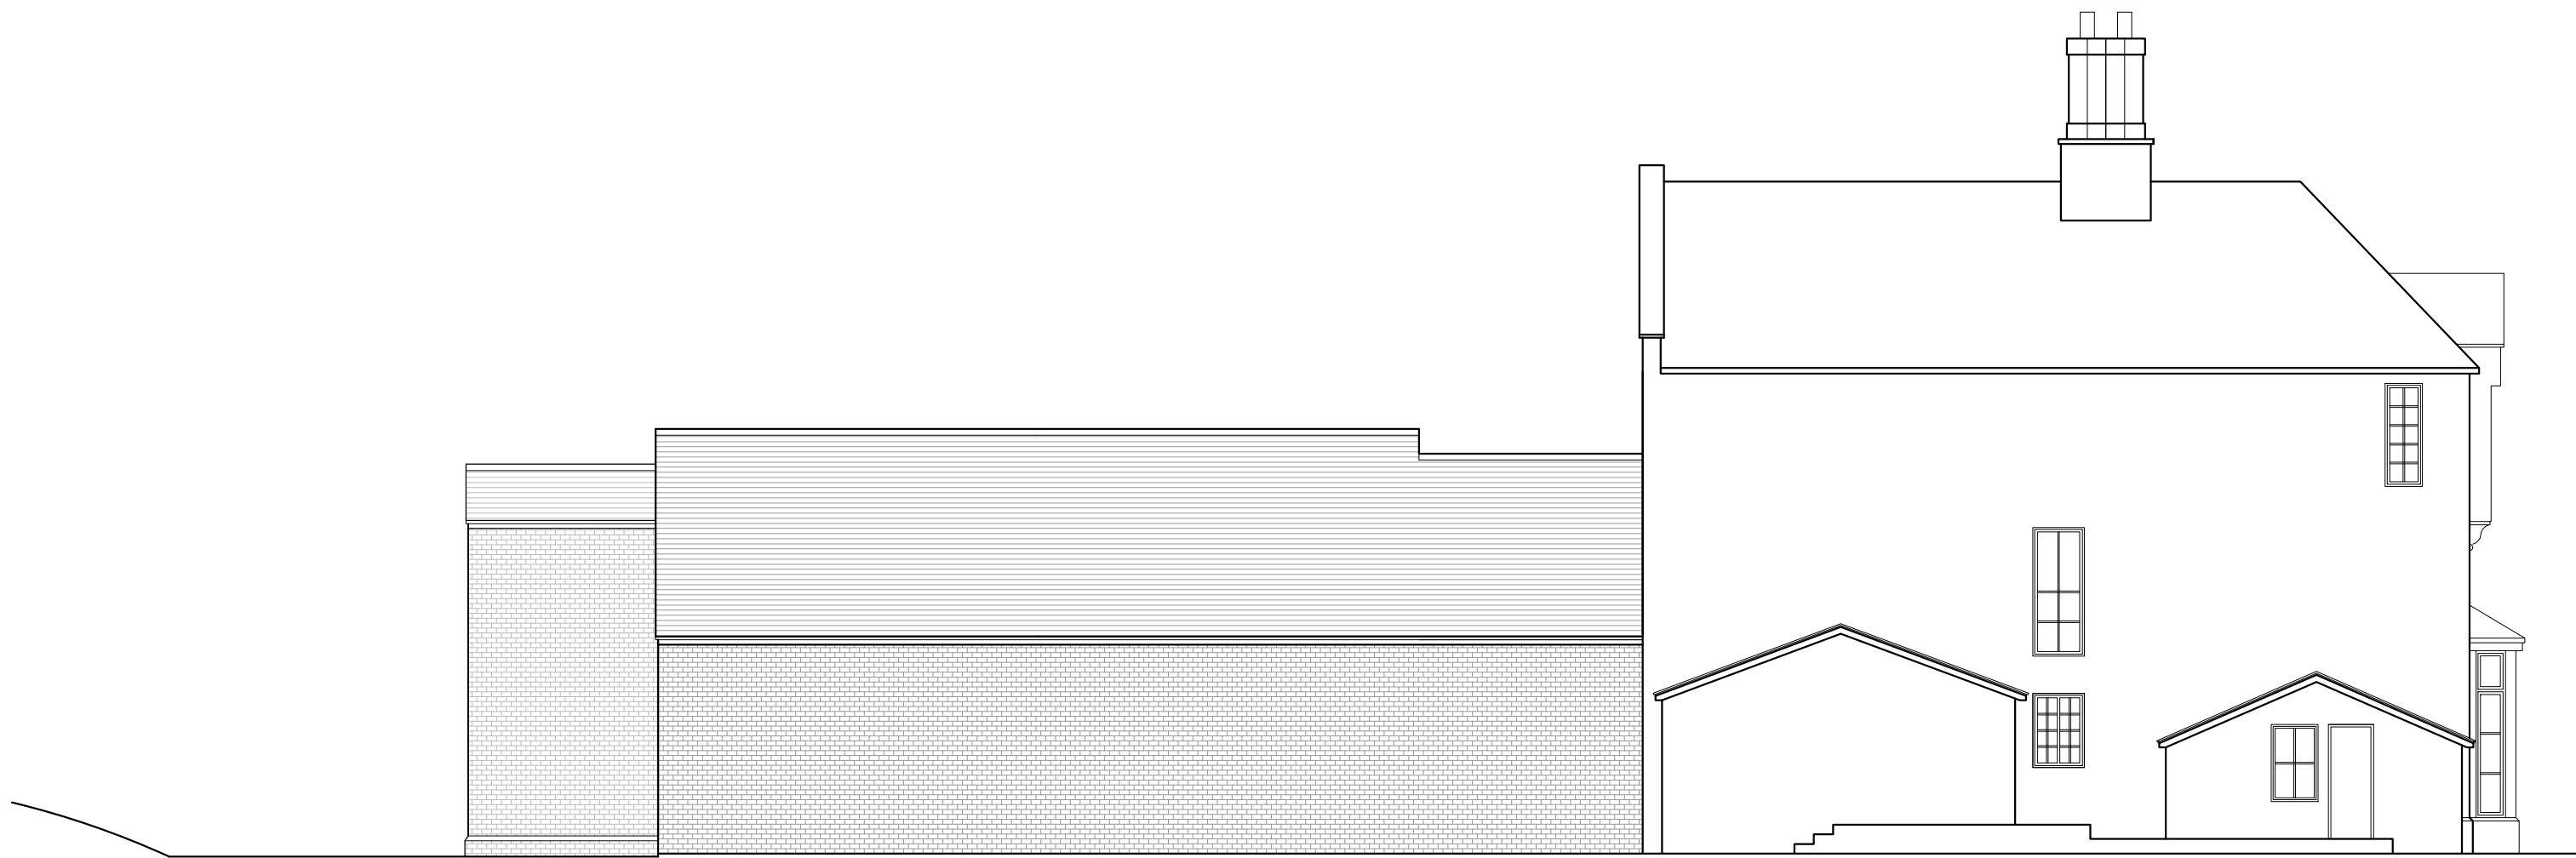


North-East Elevation - As Existing



North-West Elevation - As Existing



South-West Elevation - As Existing

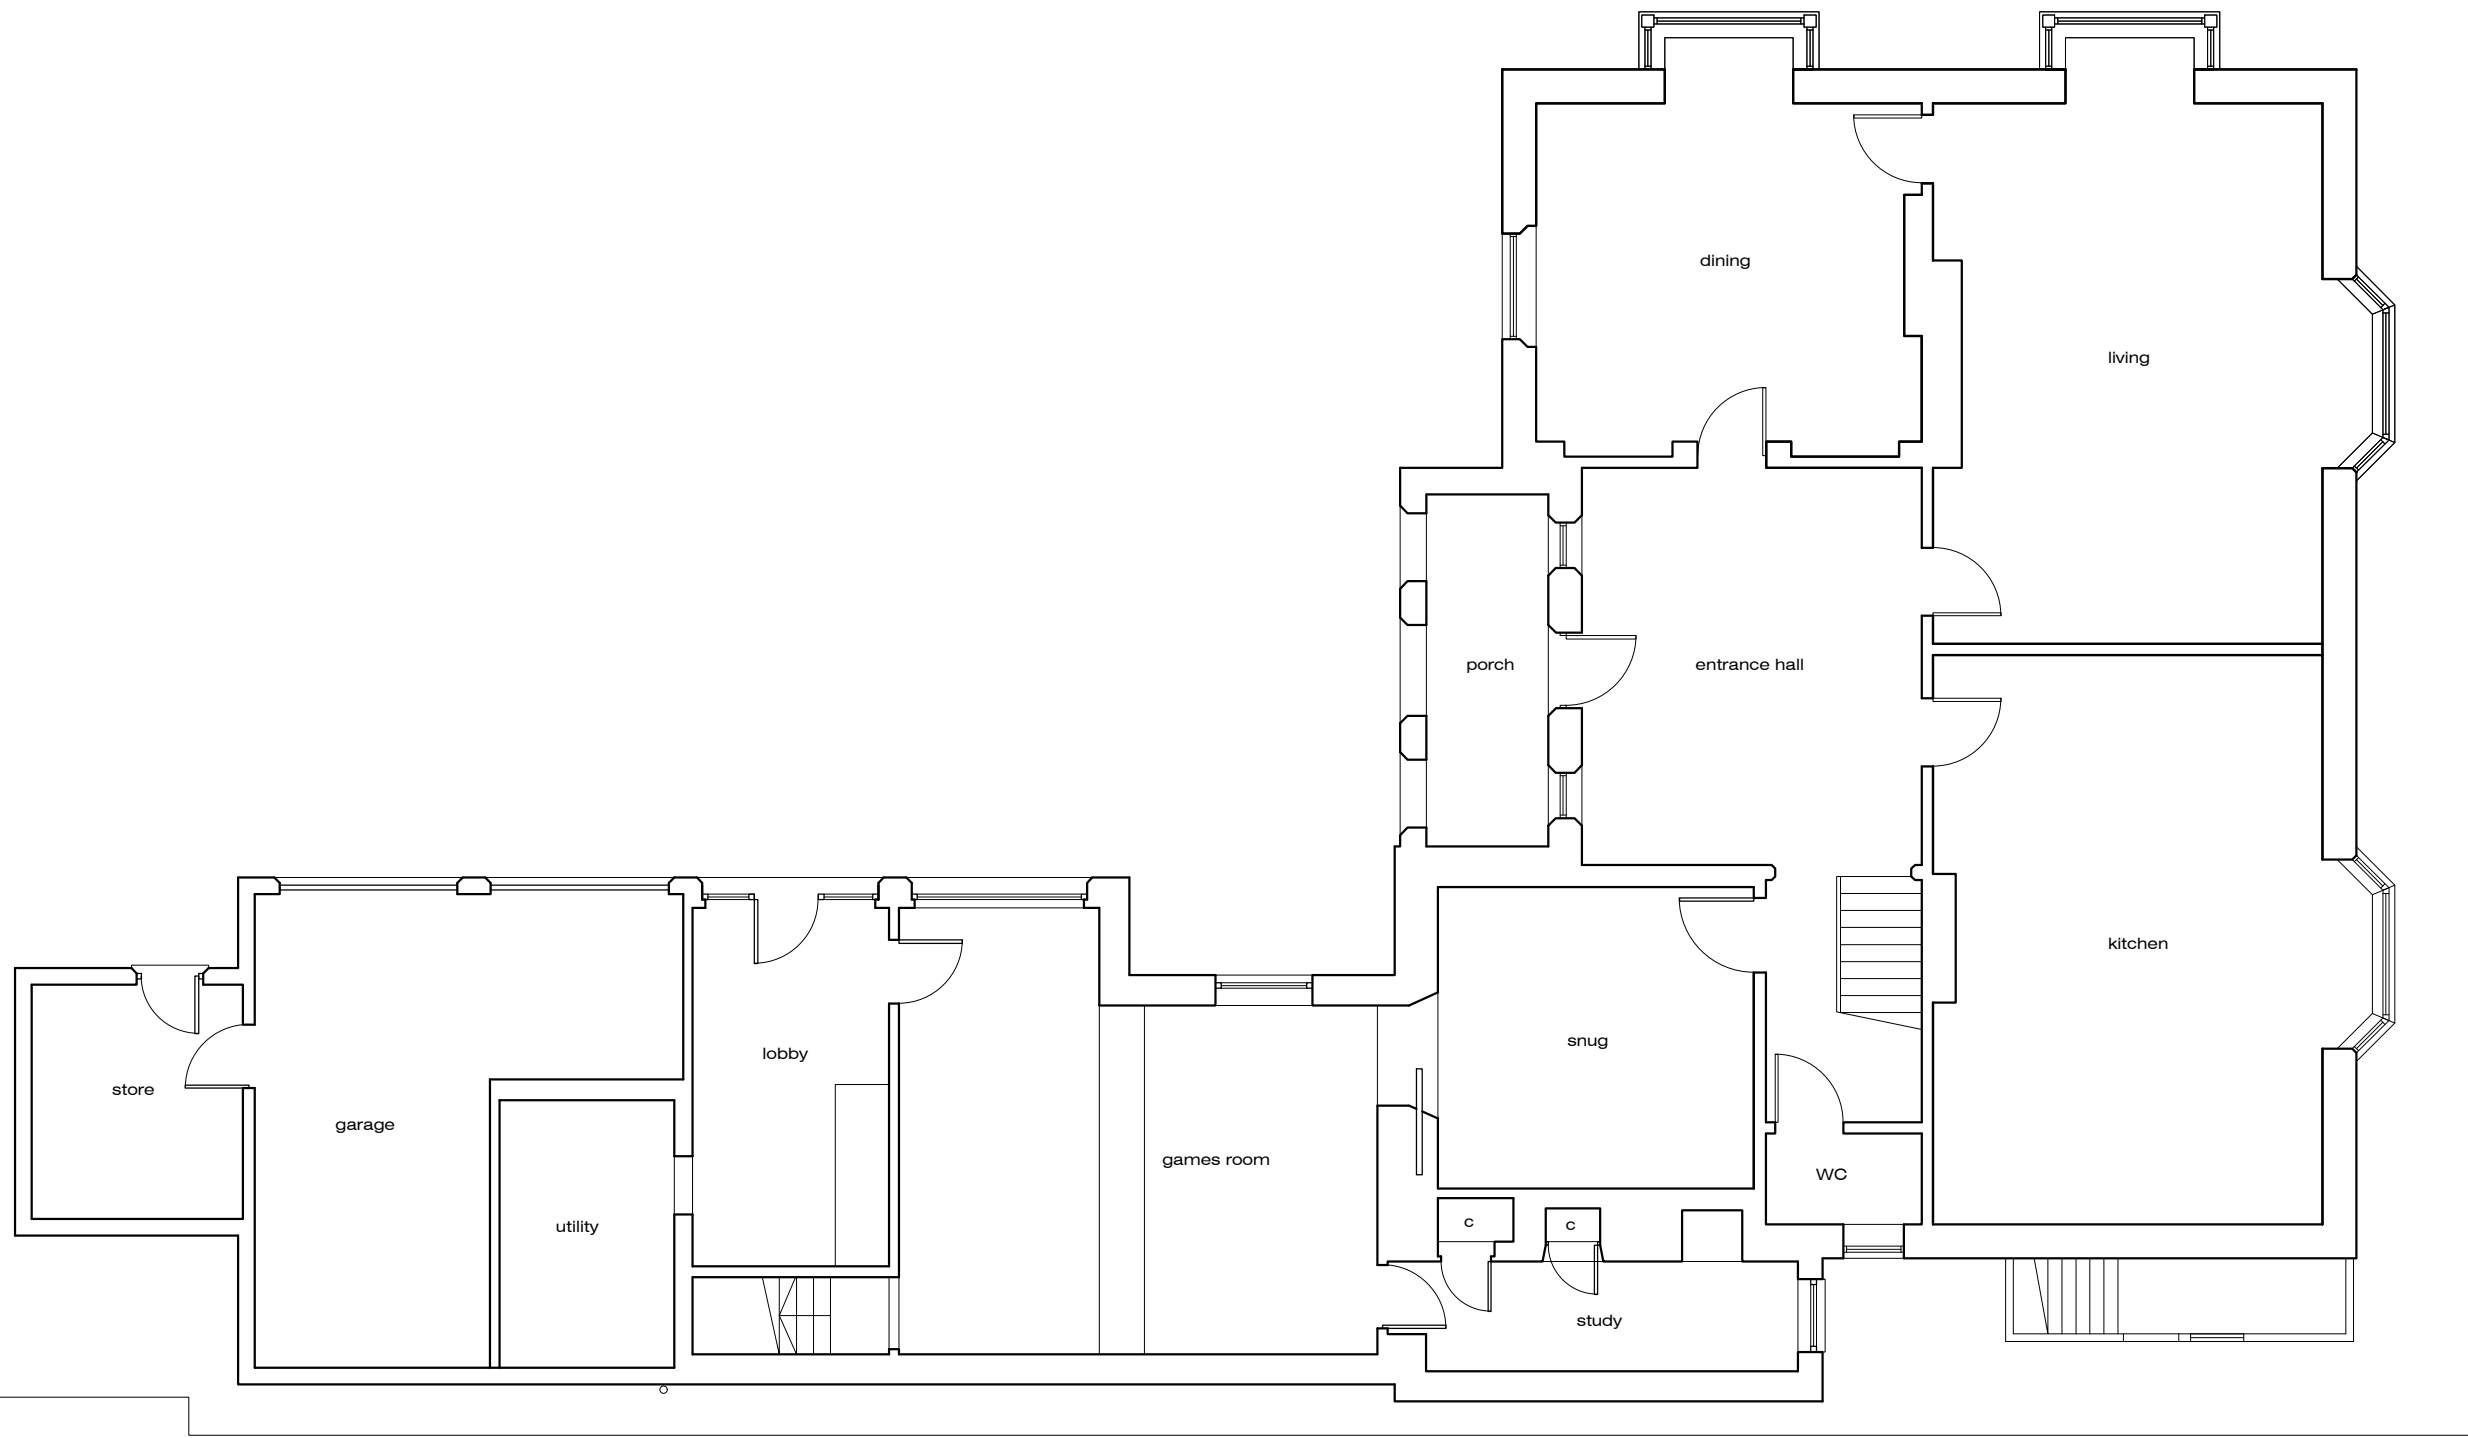

Ground Floor Plan - As Existing



-	Issued for listed building consent and planning application	NJ	05-09-23
Rev.		By	Date

Coast Architecture Ltd
The Hawthorns, 105 Dibles Road,
Warsash, Southampton, SO31 9JL
07920 260758
Project
Hoe Moor House, Dodwell Lane,
Bursledon, SO31 1AB
Client
Mr and Mrs N Wilson

Title Plan & Elevations - As Existing			
Date	May 23	Drawn By	NJ
Job No.	Drawing No.	Scale	Revision
C23-001	002	1:100@A1	-