


SITE PLAN 1:1250 SCALE

Streetwise™



SITE LOCATION PLAN
AREA 2 HA
SCALE 1:1250 on A4
CENTRE COORDINATES: 445586, 121115

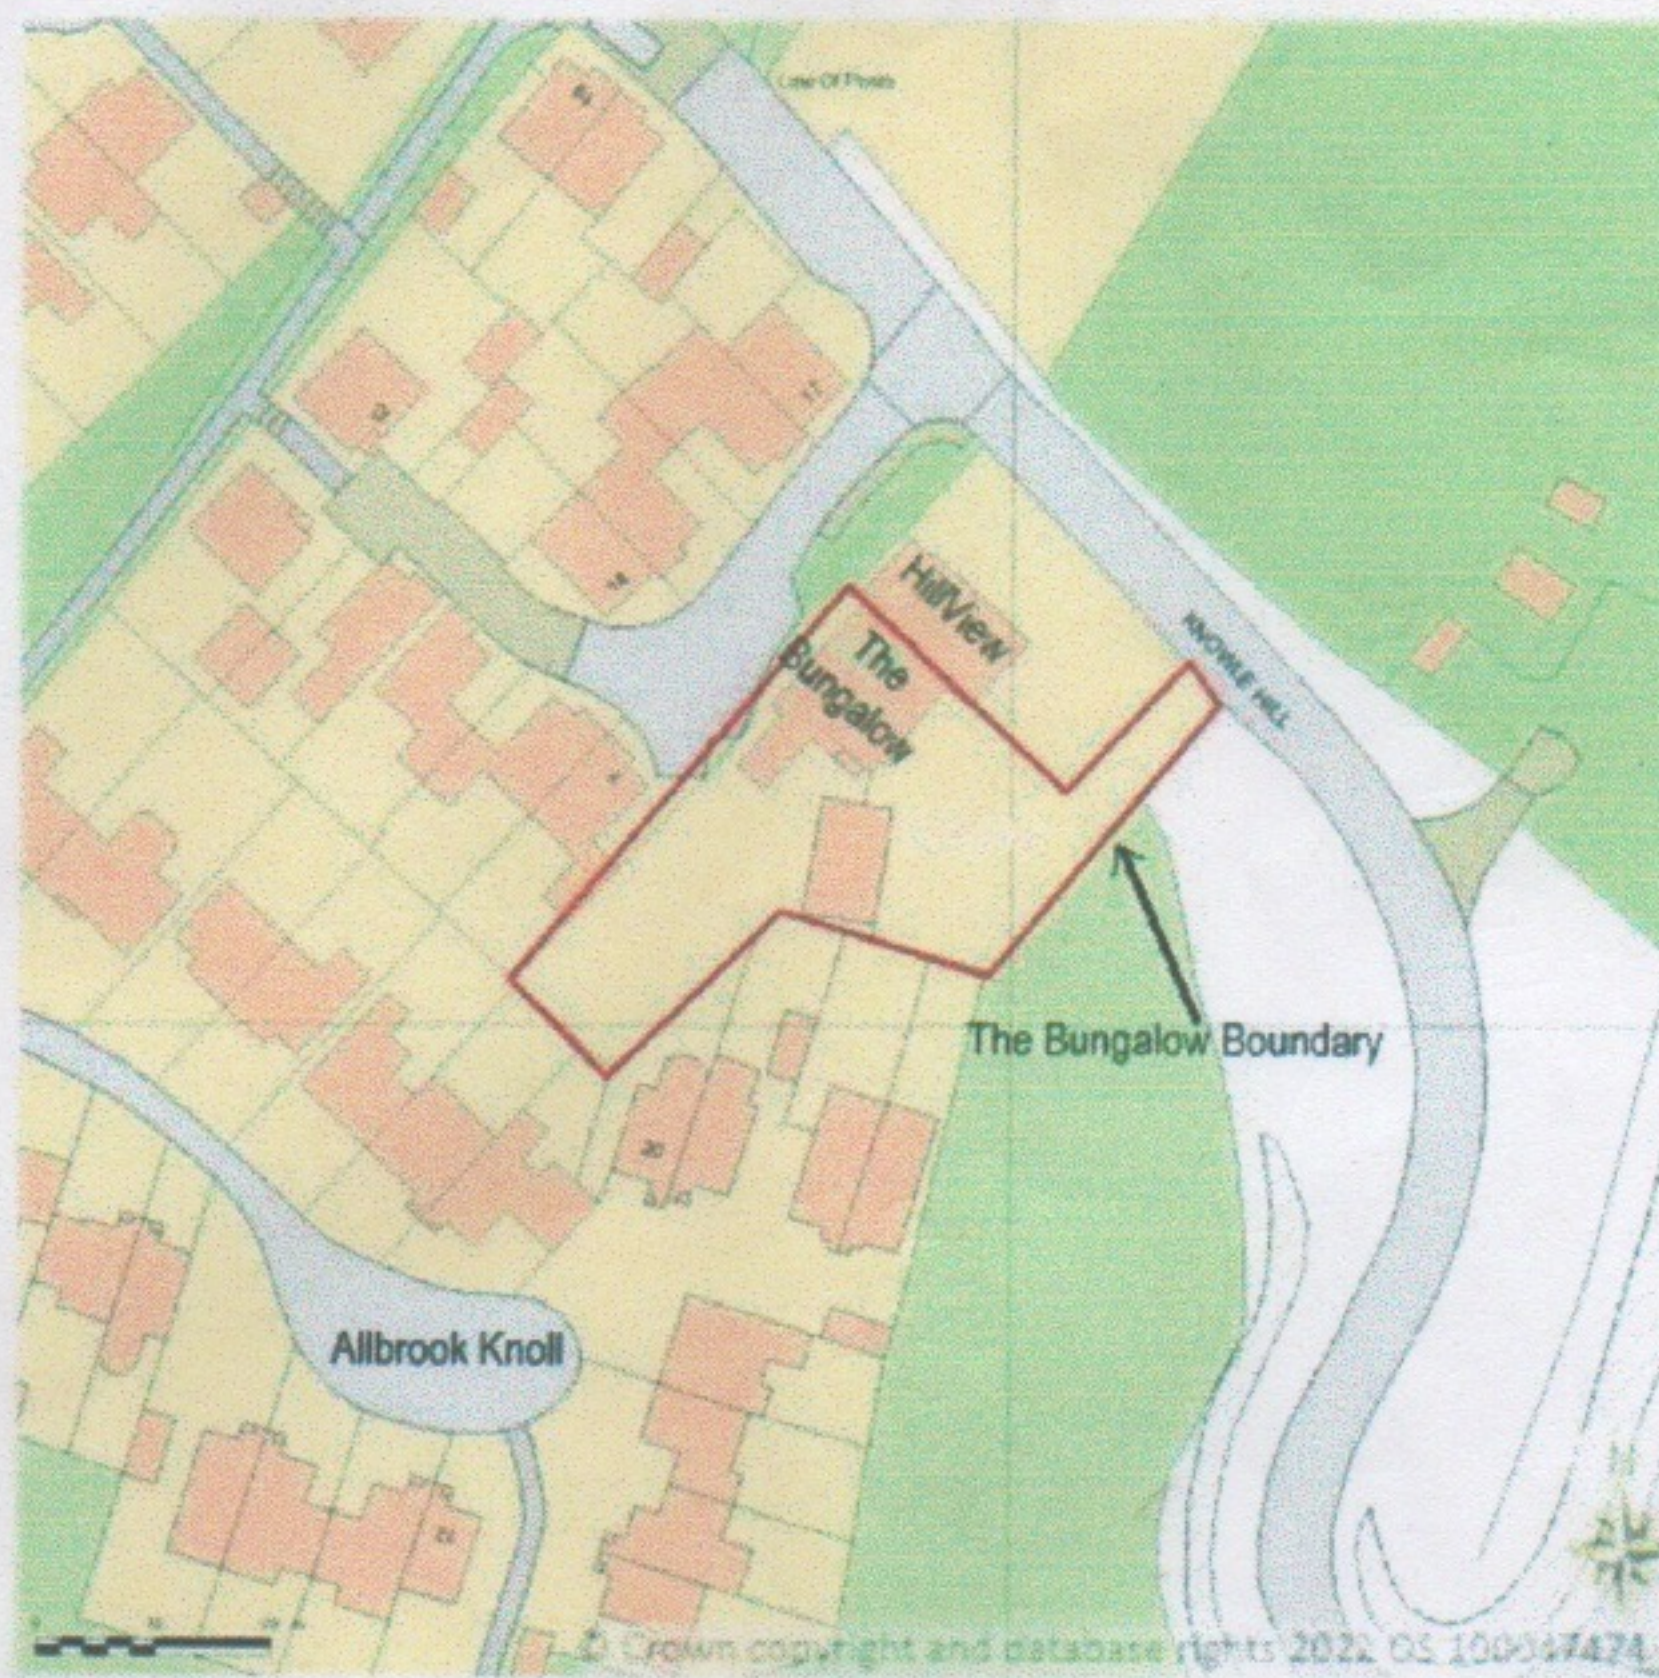

Supplied by Streetwise Maps Ltd
www.streetwise.net
Licence No: 100047474
24/08/2022 18:24