




Proposed North Elevation

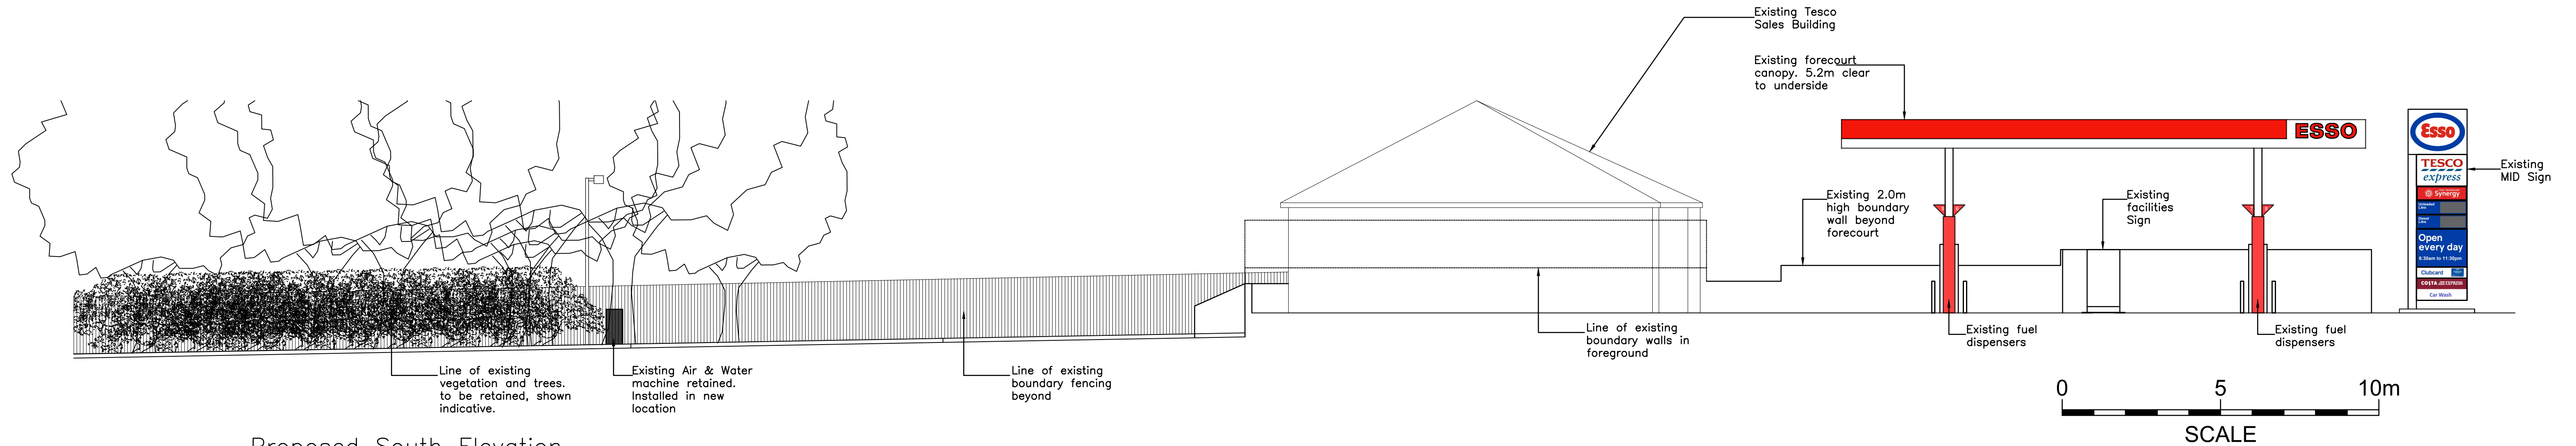

Proposed South Elevation

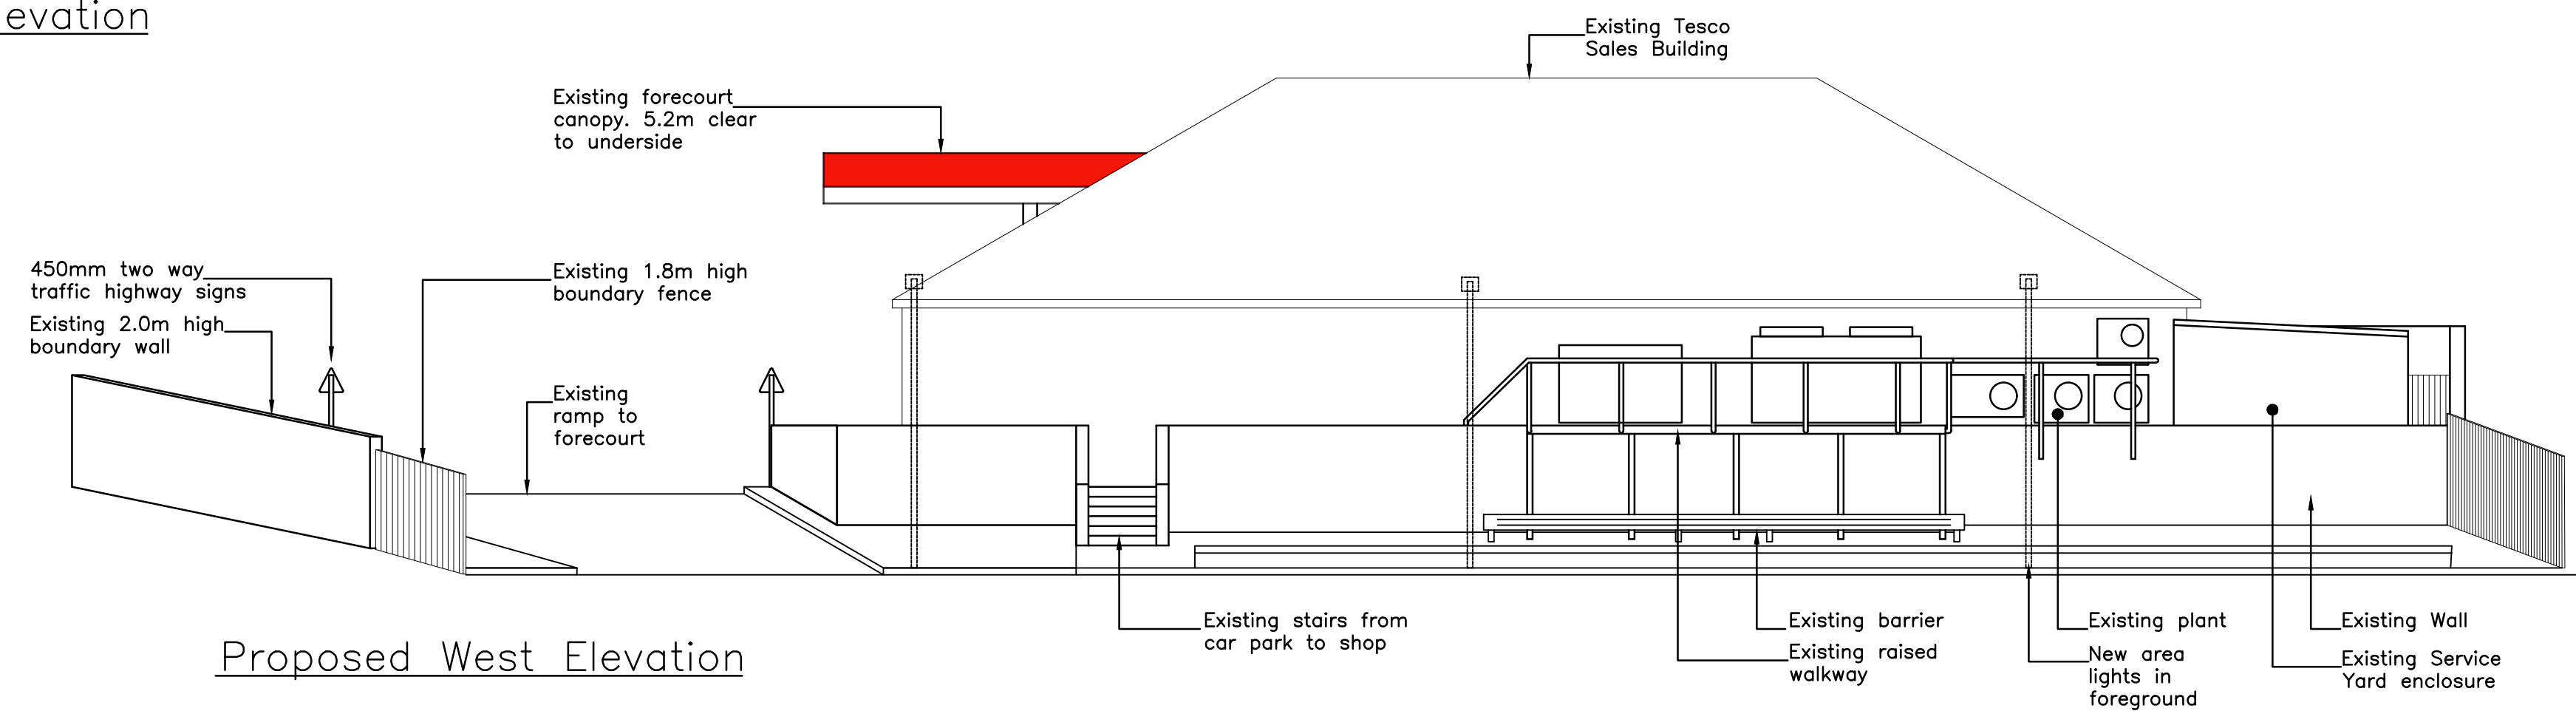

Proposed West Elevation

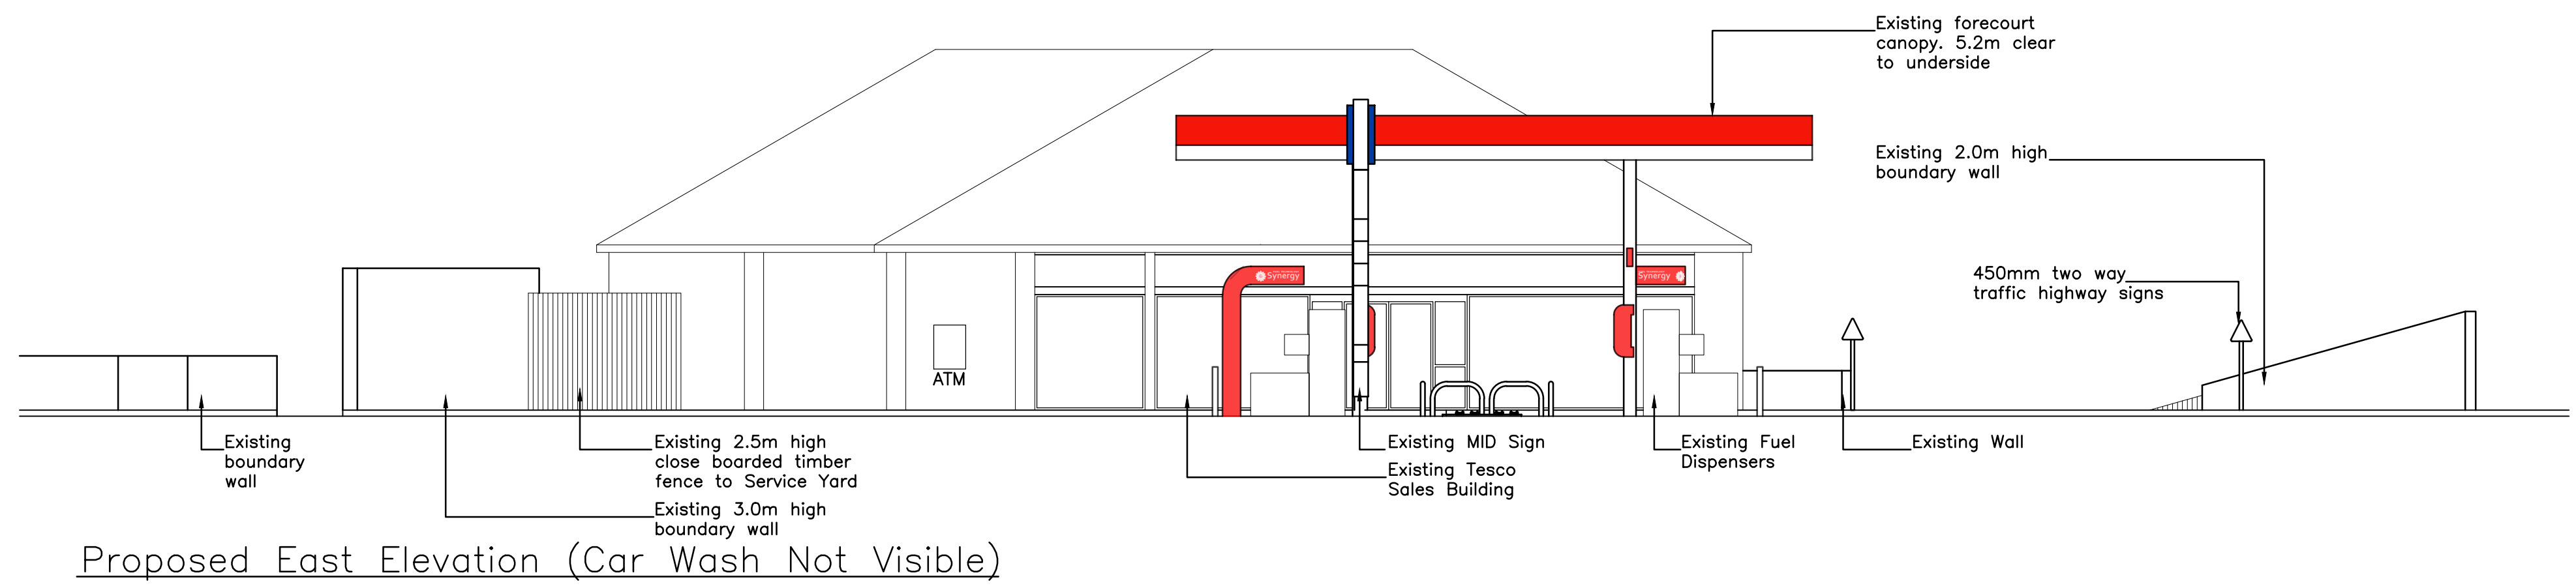

Proposed East Elevation (Car Wash Not Visible)

| Revision | Date | By | Chk |
|----------|------|----|-----|
|----------|------|----|-----|

All dimensions to be verified on site, and the Architect informed of any discrepancy. All drawings and specifications should be read in conjunction with the Health and Safety Plan; all conflicts should be reported to the appointed Principal Designer.



Esso Petroleum Company Limited  
Fair Oak Express  
Winchester Road, Fair Oak, Eastleigh, SO50 7HD

Sheet Name: Proposed Site Elevations  
Drawing Stage : PLANNING  
Purpose of issue: PLANNING

Date: 09.07.23 Checked by: CJR

Drawn by: CJR Scale @ A1: 1:100

Project No: 8371 Revision: /  
ESSO pbl No: 200932  
Drawing No : 2023-031P

