


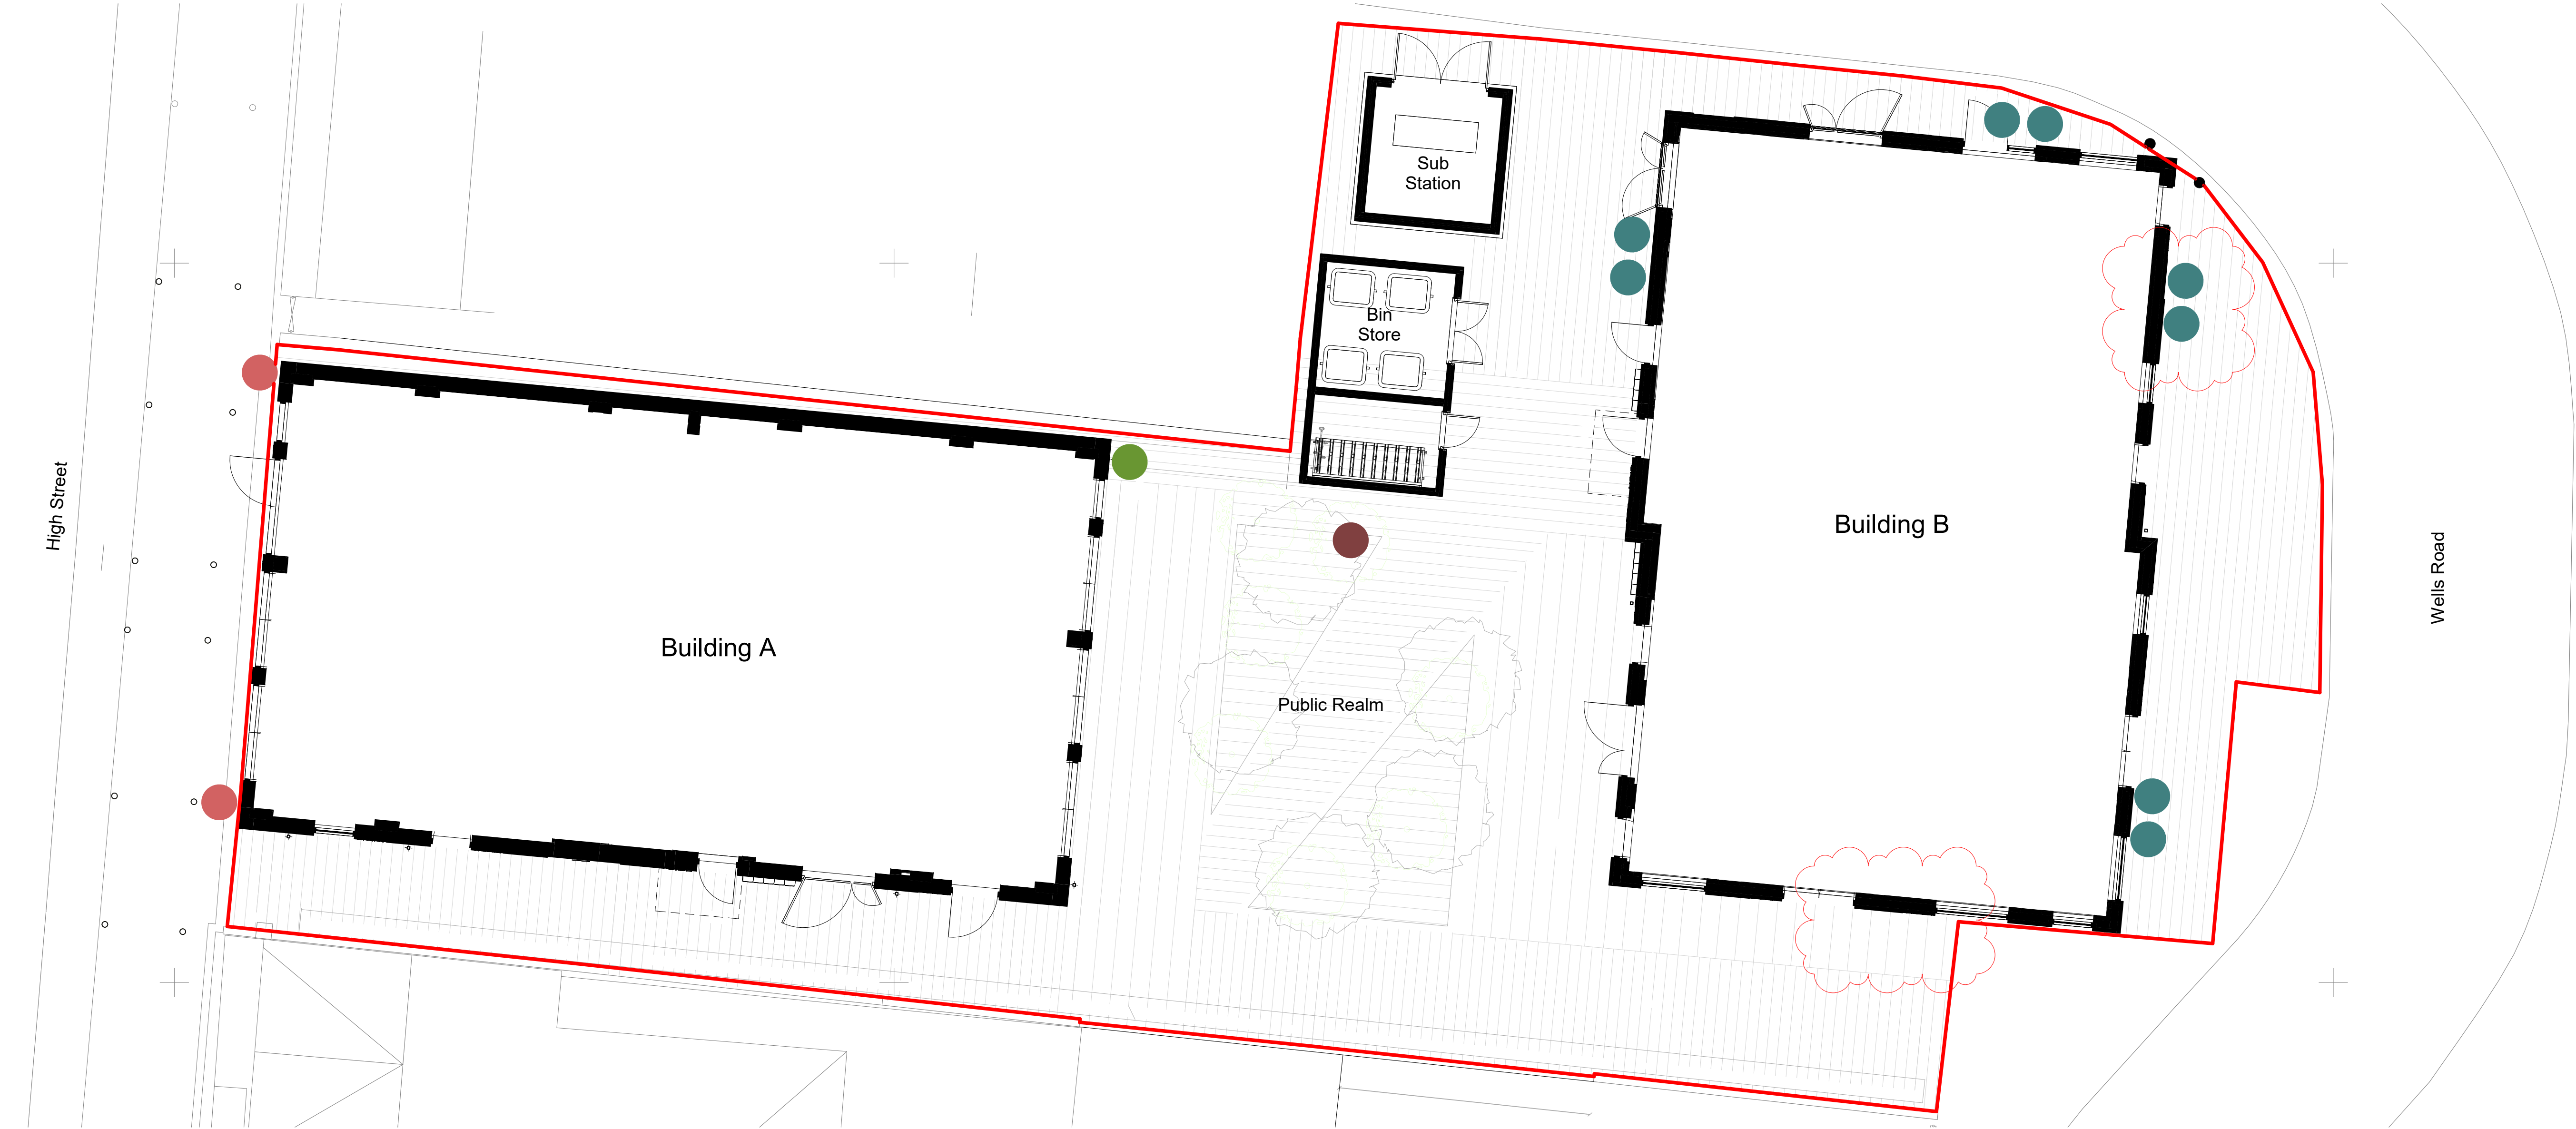

1 Site Plan - Ecology Strategy
1 : 100



1SP Schwegler Sparrow Terrace:
• Width 430 x height 245 x depth 200mm;
• Weight 15kg;
• Colour: Brown;
• To be integrated within external wall construction



Vivara Pro Seville 32mm Woodstone Nest Box:
• Width 205 x height 310 x depth 200mm;
• 32mm nest box hole;
• Colour: Brown/Green



Ibstock Eco-habitat Swift Boxes:
• Width 326 x height 140 x depth 140mm;
• Weight 4.5kg;
• Colour: Buff;
• To be integrated within external wall construction



Ibstock Enclosed Bat Box, Large:
• Width 215 x height 290 x depth 105mm;
• Weight 9.2kg;
• Colour: Smooth Red;
• To be integrated within external wall construction

Please Note:
This drawing can only be scaled for planning purposes. Dimensions to be checked on site and any discrepancies are to be highlighted to the Architect prior to construction.
Topographical / Ordnance Survey information shown has been prepared by a third party. HGP accept no responsibility for accuracy or completeness of the survey.
This drawing is to be read in conjunction with all other project drawings, construction notes and / or project specifications including those by other project consultants and specialists. All discrepancies should be reported immediately.
Design subject to detail development / approval. Measurements and accommodation schedules subject to amendments following coordinated input by others. Costings cannot be finalised until approval / confirmation by relevant authorities and Client.

Risk Schedule	
	Specific health & safety risks associated with this building are highlighted, but not limited to the caution symbol adjacent to the item of risk. Refer to risk schedule on individual drawings.
	Injury caused by incorrect handling of larger heavy items
	Potential to fall from height/ through voids within floors.
	Potential water hazard
	Harm caused by handling lead
	Harm caused by Electrocuton
For further information refer to HGP's M07 documents	

Further design information:

Reference should be made to the following drawing series

00	Preliminary	4600	Celing Plans
0000	Planning	5000	Window Schedule
1000	Site Plan & Site Wide	5100	Door Schedule
1500	Sub Structure	5200	Louvers
2000	GA Layouts	6100	Ground Floor Details
2500	Roof Plans	6200	Roof Details
3000	Elevations	6300	External Envelope Details
3500	Sections	6400	Internal Details
3600	Roddings	6500	Balcony Details
3700	Stairs	7000	Fire Strategy
3800	Lifts	7500	Site Wide Strategy
4000	Flat Types	8000	Conveyance Plans
4100	Flat Type Partition Plans		
4500	Structural Coordination		

- Bird and Bat Boxes:**
- 1no. 1SP Schwegler Sparrow Terrace / Woodstone Build-in House Sparrow Nest Box / Vivara Pro Woodstone House Sparrow Nest Box;
 - 1no. Schwegler 1B / Vivara Pro Seville 32mm Woodstone Nest Box;
 - 8no. Ibstock Eco-habitat Swift Boxes, Buff
 - 2no. Ibstock Enclosed Bat Box, Large, Smooth Red

Notes:
1. Integrated bat and bird boxes are to have 60min fire stopping enclosing them and separating them from the wall cavity.
2. If EWS1 is required, use of integrated bat and bird boxes to be reviewed by EWS1 Consultant.
3. Refer to HGP Elevations drawings for bird and bat box locations.
4. Bat and bird box suitability and locations to be confirmed by Ecologist.



C3	Swift boxes relocated to East elevation from South elevation.	18.08.23	EFC	SAK
C2	Cycle storage and landscaping revised	17.04.23	LP	SAK
C1	Bin Store & Sub Station layout revised following client instruction.	02.02.23	IB	SAK
T3	Sub-Station added as per PowerOn drawing	11.01.23	SAK	JL
T2	General revision following recent changes to GA Plans.	07.11.22	SAK	IB
T1	Issued for Tender	01.04.22	LP	SAK
Rev.	DATE	DB	CB	

Bird and Bat Strategy

PROJECT Old Post Office - Eastleigh	JOB NO. 21.044
SCALE 1 : 100@ A1	DATE Jan 21
DRAWN BY/CHECKED BY LP / SAK	REVISION C3
DWG# 21044_HGP_Z3_00_DR_A_7505	STATUS CONSTRUCTION

