


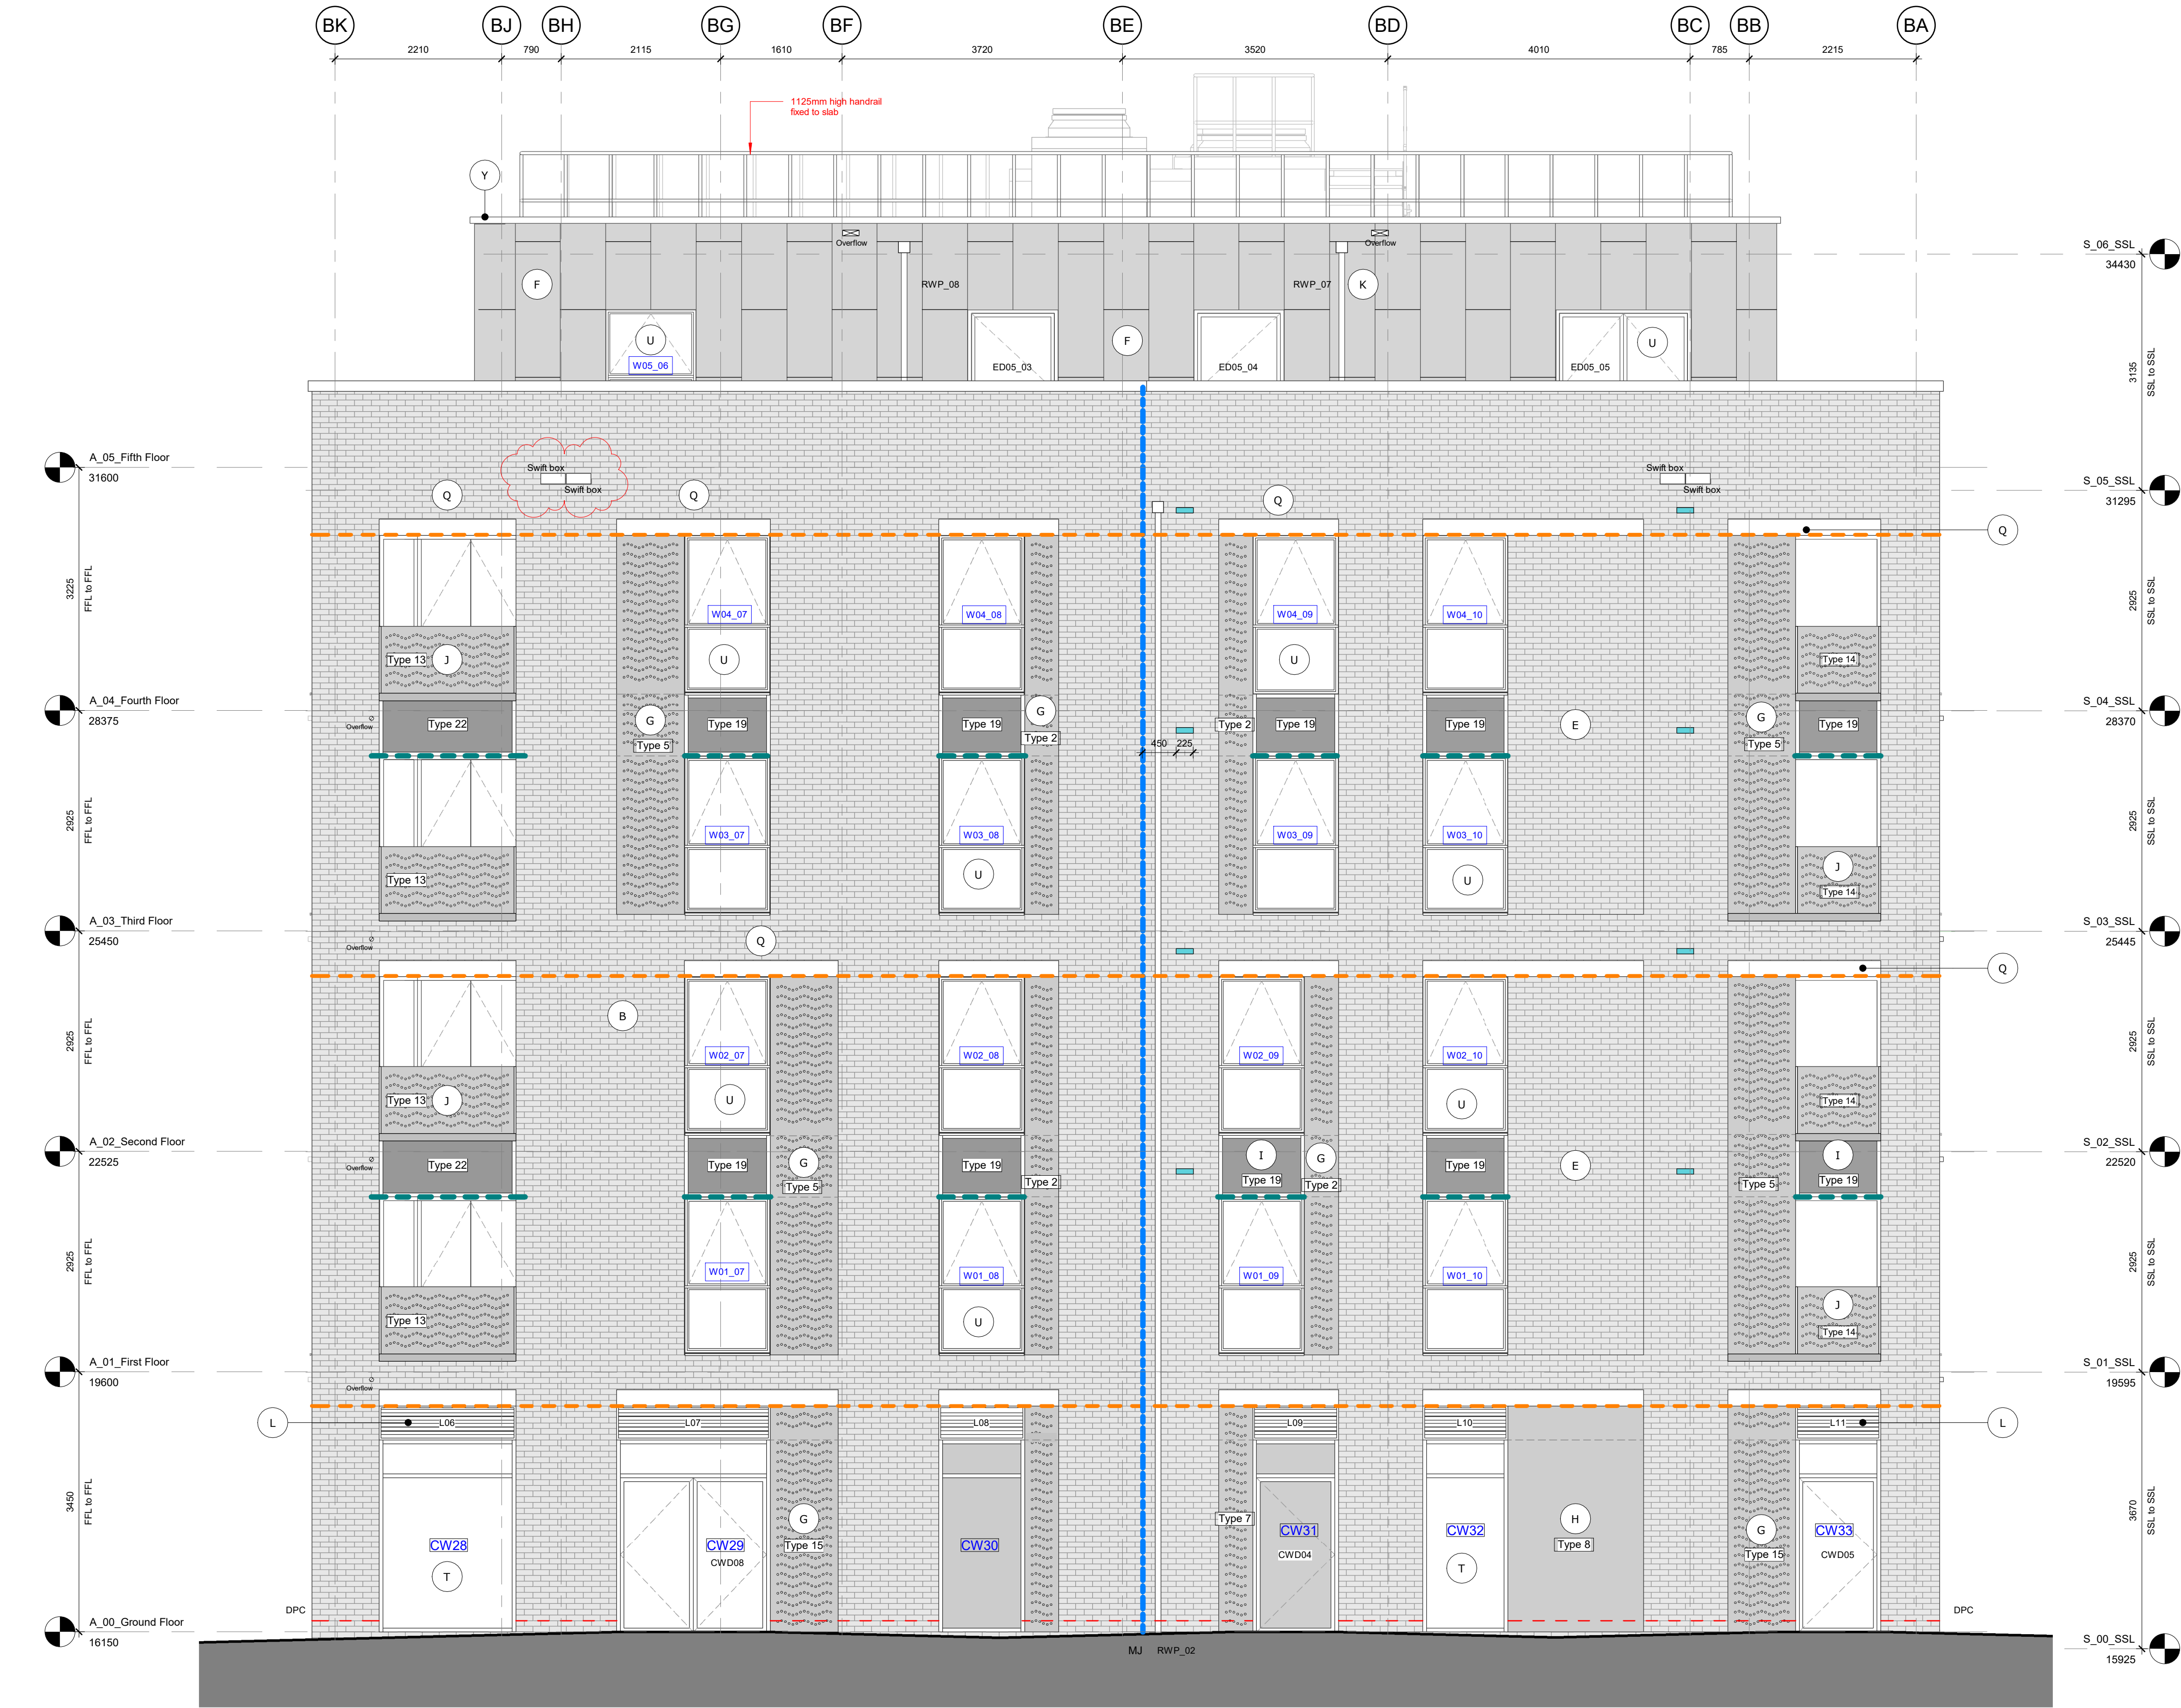

MATERIALS LEGEND

- B Facing Brick – Waterford Blend or similar approved – Stretcher Bond with Euromix Mortar C/P Natural colour.
- E Recessed Facing Brick Panel – Waterford Blend or similar approved – Stretcher Bond with Euromix Mortar C/P Natural colour; 25mm recess from standard brickwork.
- F Powder Coated Aluminium Cladding System, A1 Fire Rated – Taylor Maxwell Anvil Recessed Joint Metal cladding System RJF1 or similar approved; in Anthracite Grey, RAL 7016.
- G Perforated Powder Coated Aluminium Cladding Panel (A1 Fire Rated); Secret Fixed – to incorporate Tranking stamp perforations or similar approved; in Anthracite Grey, RAL 7016.
- H Powder Coated Aluminium Cladding Panel (A1 Fire Rated); Secret Fixed or similar approved; in Anthracite Grey, RAL 7016.
- I Powder Coated Aluminium Cladding Panel (A1 Fire Rated); Secret Fixed or similar approved; in Anthracite Grey, RAL 7016.
- J Perforated Powder Coated Aluminium Balcony Guarding – to incorporate Tranking stamp perforations; to provide guarding up to min 1125mm above balcony FFL or similar approved; in Anthracite Grey, RAL 7016.
- K Rainwater Pipes – Marley Alutec Flushfit circular or similar, polyester powder coated.
- L External Ventilation Louvres in Anthracite Grey, RAL 7016.
- Q Reconstituted Stone Lintels.
- T Polyester Powder Coated Aluminium Curtain Wall System – Schüco AWS 70 HI or similar approved, in Anthracite Grey, RAL 7016.
- U Polyester Powder Coated Aluminium Windows and Doors – in Anthracite Grey, RAL 7016.
- Y PPC Aluminium Coping – in Anthracite Grey, RAL 7016.

Please Note:

This drawing can only be scaled for planning purposes. Dimensions to be checked on site and any discrepancies are to be highlighted to the Architect prior to construction.


Topographical / Ordnance Survey information shown has been prepared by a third party. HGP accept no responsibility for accuracy or completeness of the survey.

This drawing is to be read in conjunction with all other project drawings, construction notes and / or project specifications including those by other project consultants and specialists. All discrepancies should be reported immediately.

Design subject to detail development / approval. Measurements and accommodation schedules subject to amendments following coordinated input by others. Costings cannot be finalised until approval / confirmation by relevant authorities and Client.

Risk Schedule	
	Specific health & safety risks associated with this building are highlighted, but not limited to the caution symbol adjacent to the item of risk. Refer to risk schedule on individual drawings.
	Injury caused by incorrect handling of large heavy items
	Potential to fall from height/ through voids within floors.
	Potential water hazard
	Harm caused by handling lead
	Harm caused by Electrocution

For further information refer to HGP's M07 documents

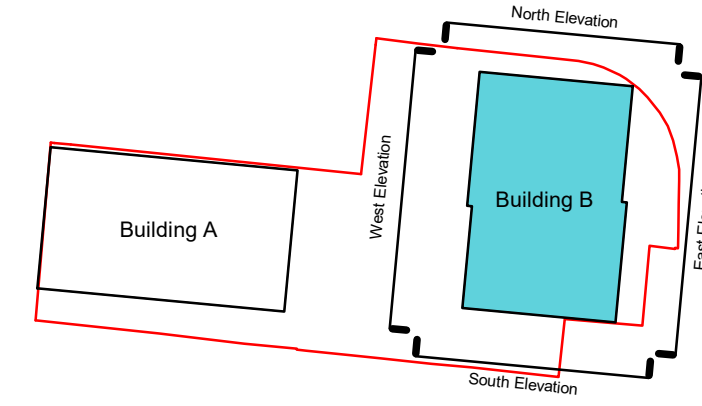

Further design information:

Reference should be made to the following drawing series

00	Preliminary	4600	Celling Plans
0000	Planning	5000	Window Schedule
1000	Site Plan & Site Wide	5100	Door Schedule
1500	Sub Structure	5200	Louvers
2000	GA Layouts	6100	Ground Floor Details
2500	Roof Plans	6200	Roof Details
3000	Elevations	6300	External Envelope Details
3500	Sections	6400	Internal Details
3600	Roddings	6500	Balcony Details
3700	Stairs	7000	Fire Strategy
3800	Lifts	7500	Site Wide Strategy
4000	Flat Types	8000	Conveyance Plans
4100	Flat Type Partition Plans		
4500	Structural Coordination		

- Indicative position of brick support system; specification to be confirmed by Structural Engineer
- Lintel Over Opening Refer to Structural Engineer's Design & Specification
- Movement joints to be confirmed subject to review by Structural Engineer
- Indicative position of Mechanical Ventilation Vents, Mechanical Engineer to confirm requirements. Note: Approved planning drawings indicate all services to be hidden by perforated cladding panels.

Notes:
1. All commercial signage to be provided by tenant and is subject to separate planning application. Allow for electrical provision for all future commercial signage.
2. Refer to Structural Engineer's drawings for Bed joint reinforcement locations.



C6	2 no. Swift boxes relocated from South elevation.	18.08.23	EFC	SAK
C5	Lintels indicated as per Lintel schedule	08.08.23	SK	VC
C4	Balconys updated to suit details	13.07.23	SK	LP
C3	Feature cladding panels ref's added	13.02.23	SK	LP
C2	Sliding doors replaced with swing opening inward doors as per client instruction	10.02.23	JKR	LP
C1	Issued for Construction	02.02.23	LP	SAK
T9	Louvre width, reference & colour updated	17.01.23	JKR	LP
Rev.	Description	DATE	DB	CB

Building B - East Elevation

PROJECT Old Post Office - Eastleigh	JOB NO. 21,044
SCALE 1 : 50@ A1	DATE Feb 22
DRAWN BY/CHECKED BY LP / SAK	REVISION C6
DWG# 21044_HGP_ZZ_Z2_DR_A_3001	STATUS CONSTRUCTION

hgp