






Ordnance Survey (c) Crown Copyright 2017. All rights reserved. Licence number 100022432

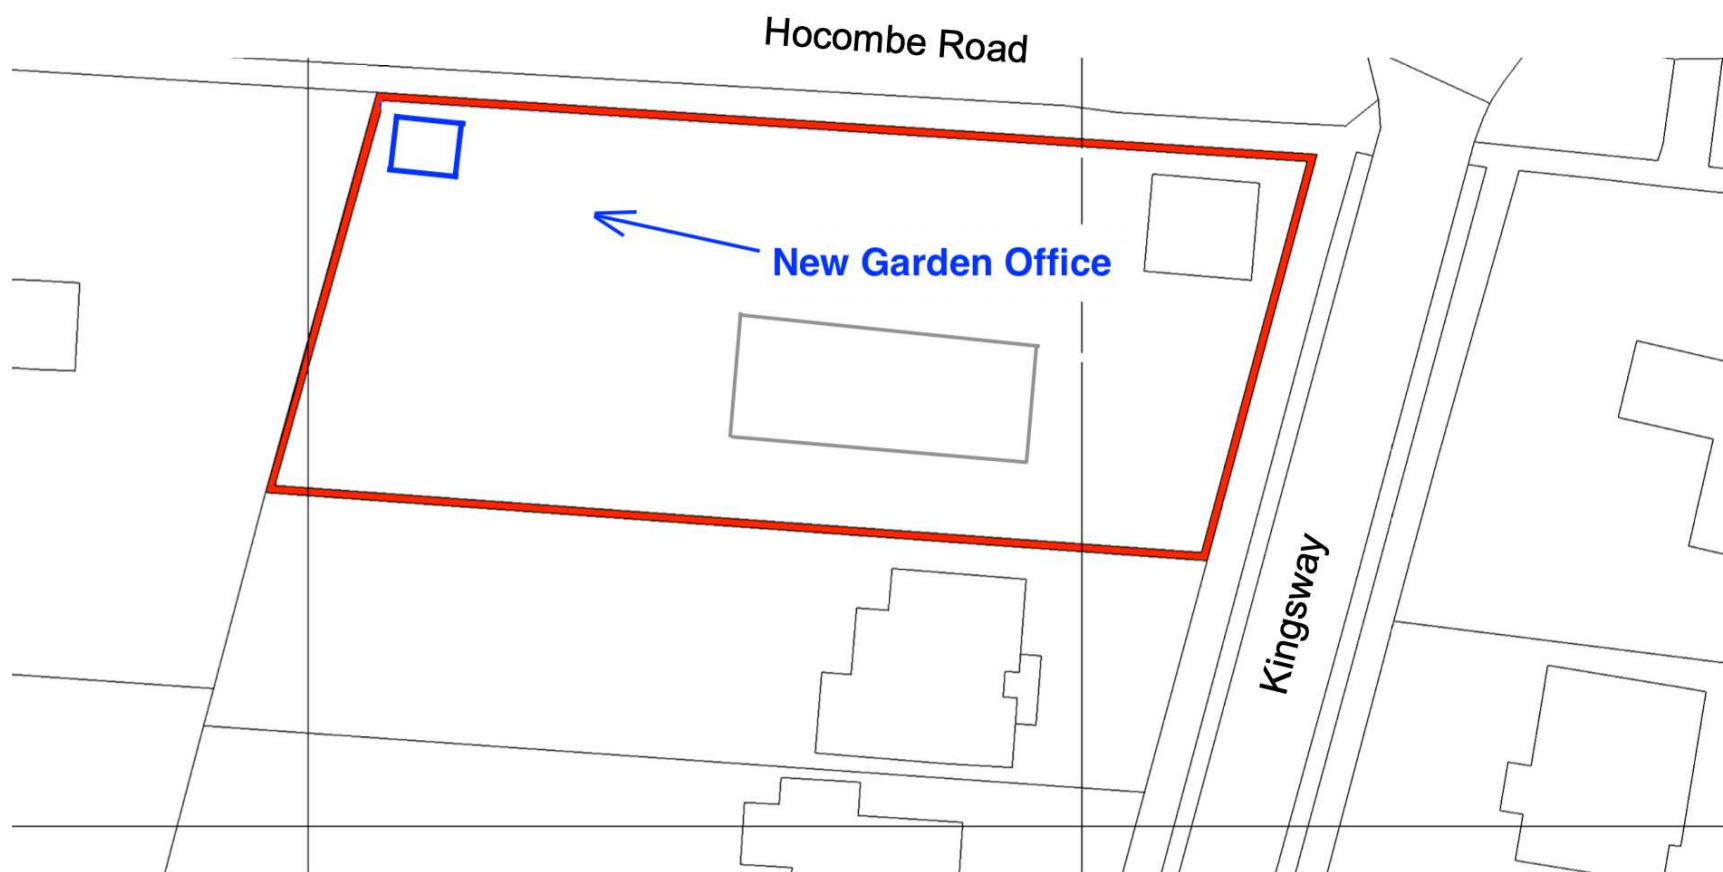

Site Plan 1:500

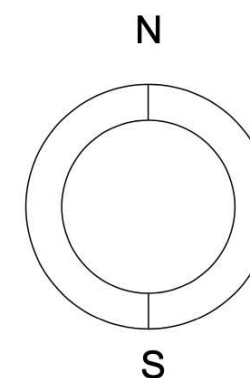

Ordnance Survey (c) Crown Copyright 2017. All rights reserved. Licence number 100022432

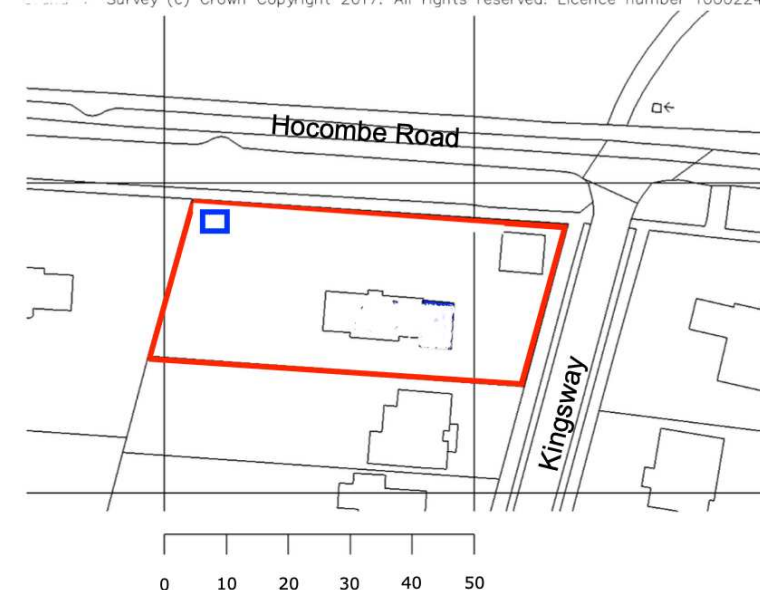

Location Plan 1:1250



Scale : As shown @ A3

CLIENT
Saunders
27 Hocombe Road SO535SN

ISSUE
20th July 2023
RE-ISSUE

PLANNING
APPLICATION
PROJECT
Greenacres

DRAWN BY : RNS
DESCRIPTION
**Site & Location
& Tree Plans**