


A3 PRINT SIZE
Do NOT scale from this drawing
A3 PRINT SIZE @ 1:100 SCALE

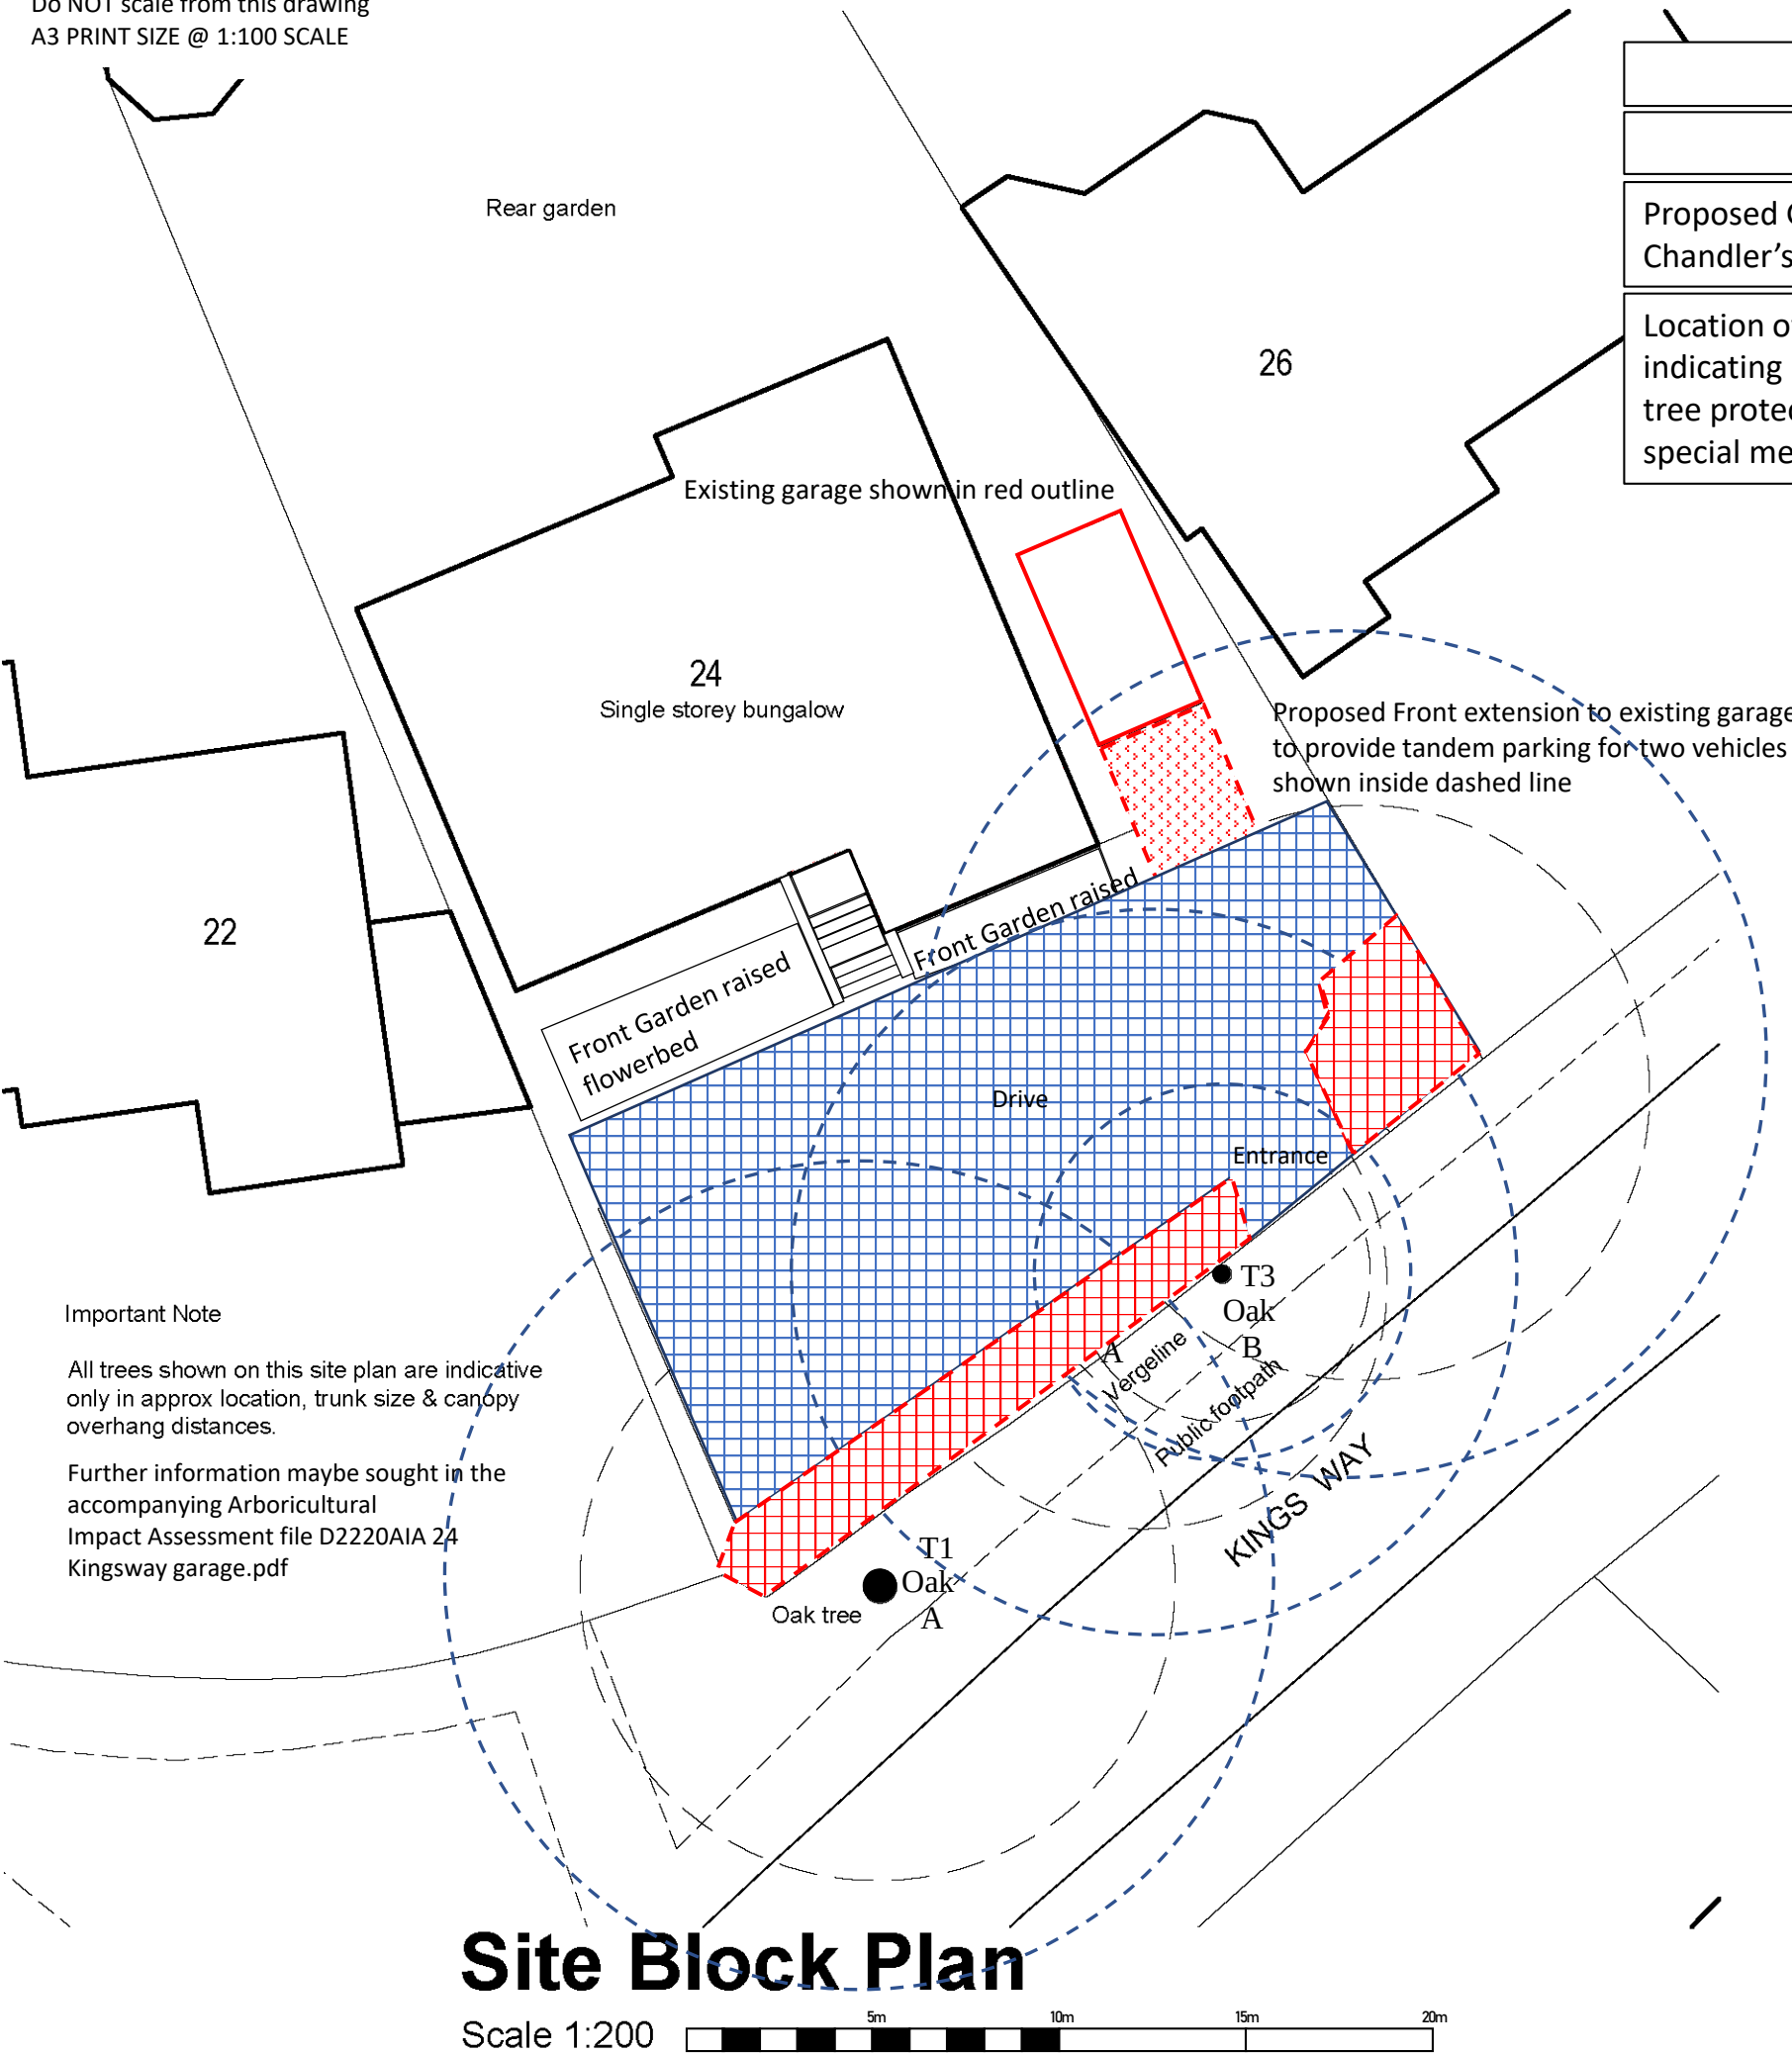

Important Note

All trees shown on this site plan are indicative only in approx location, trunk size & canopy overhang distances.

Further information maybe sought in the accompanying Arboricultural Impact Assessment file D2220AIA 24 Kingsway garage.pdf

Site Block Plan

Scale 1:200

PLAN AC1

TREE PROTECTION PLAN

Proposed Garage development at 24 Kingsway, Chandler's Ford


Location of trees with tree schedule numbering indicating location of BS 5837:2012 Section 6.2 tree protective fencing, ground protection and special measures relating to surfacing.

KEY

Location of trees indicating species, BS5837 category and BS5837 root protection area.

Location of temporary fencing or existing features acting as fencing and protected areas

Location of existing surfacing acting as ground protection / areas for special measures for surface changes

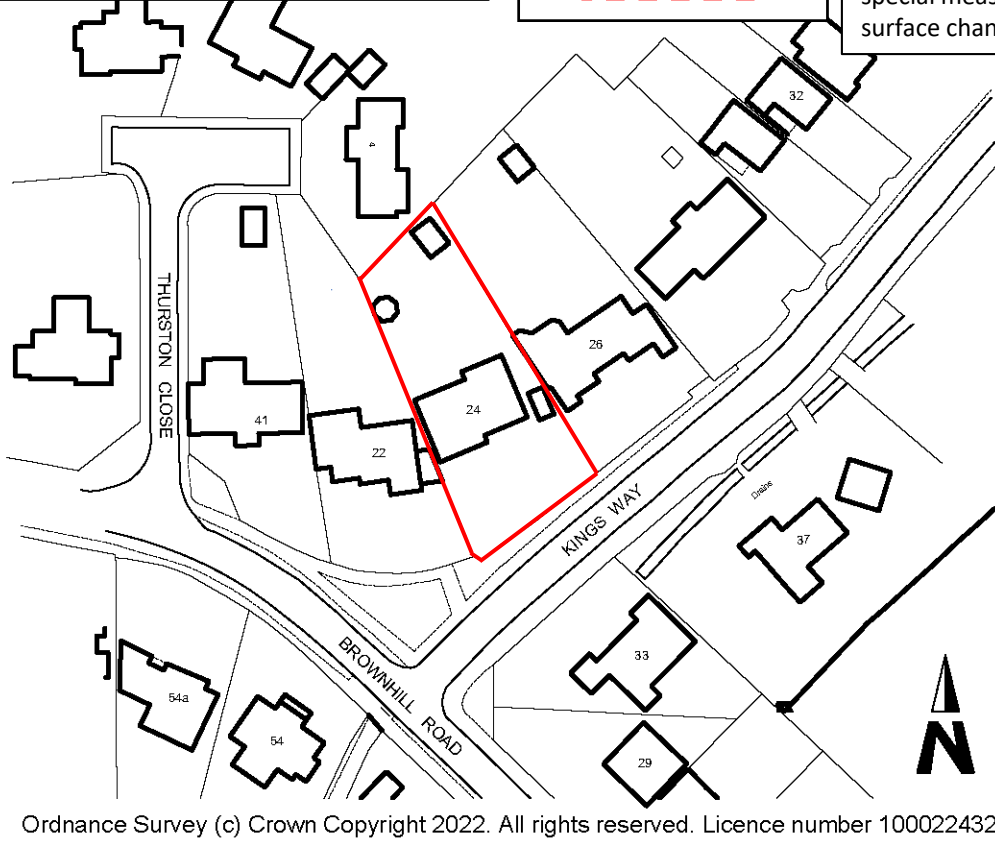

Site Location Plan

Scale 1:1250

Project Ref:	24 KINGSWAY TANDEM GARAGE
Drawing Title:	TREE PROTECTION PLAN AC1
Drawing No:	24KW/TPP/AC1
Date: 11 th September 2023	Scale: 1:1250/200
Revision:	