




A

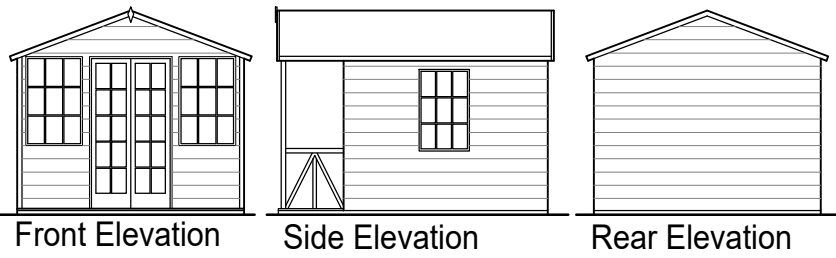


B

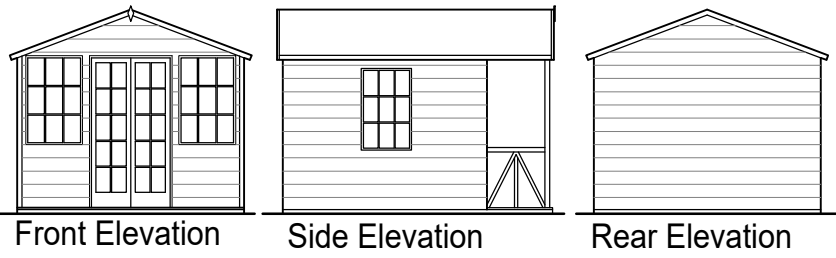


C

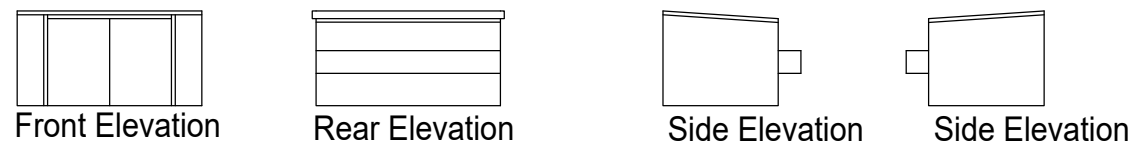


D

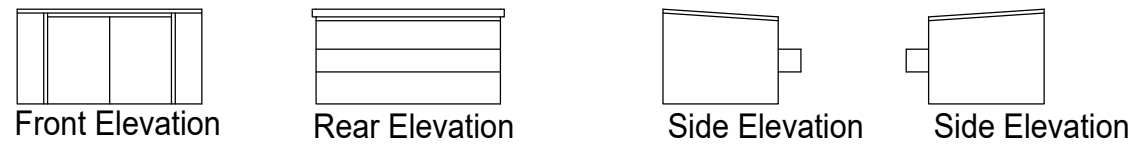


E

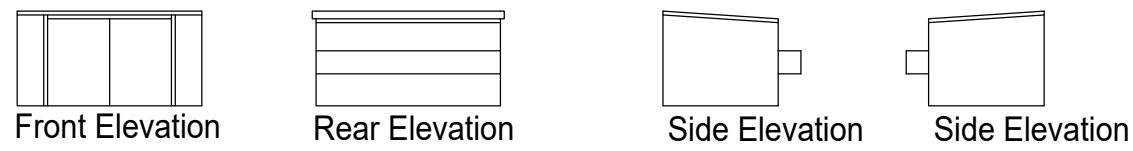


F

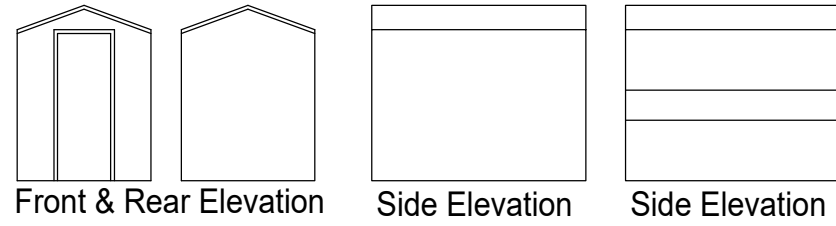


G

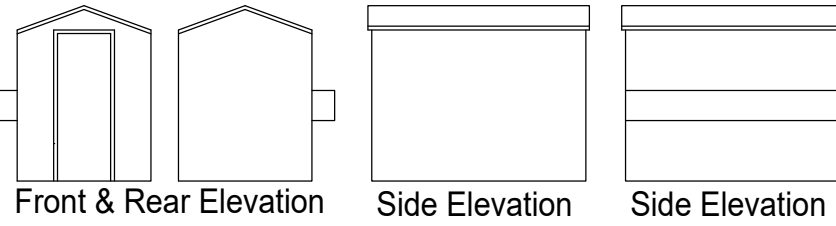


H

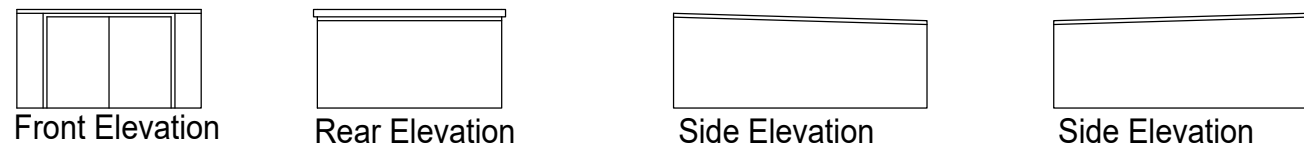


I

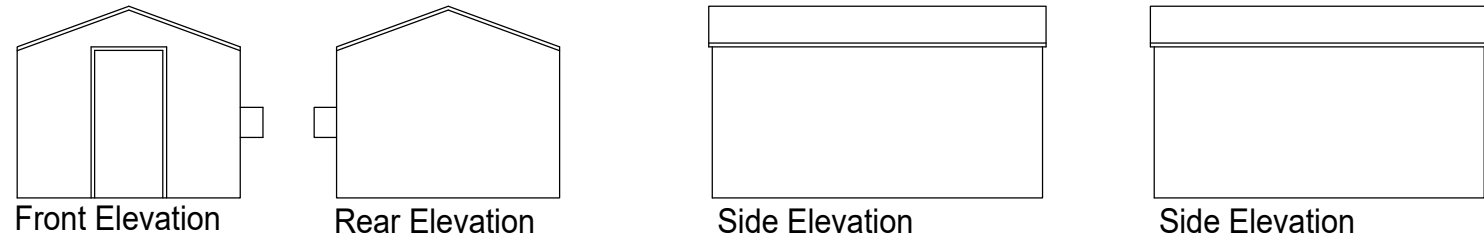



J

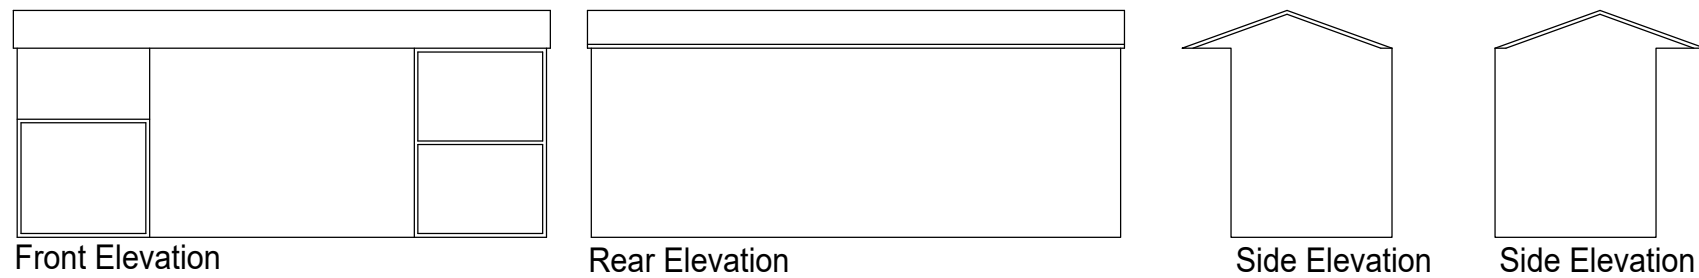

K

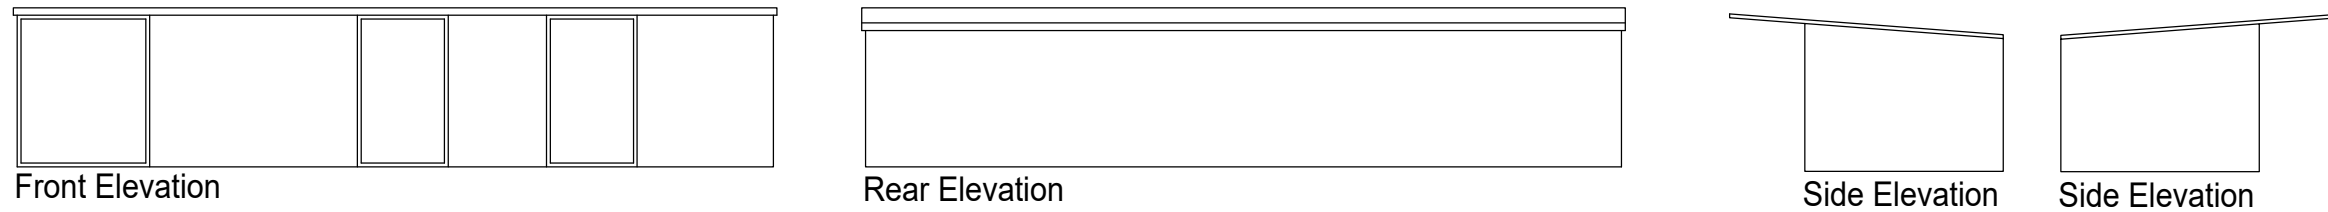

L

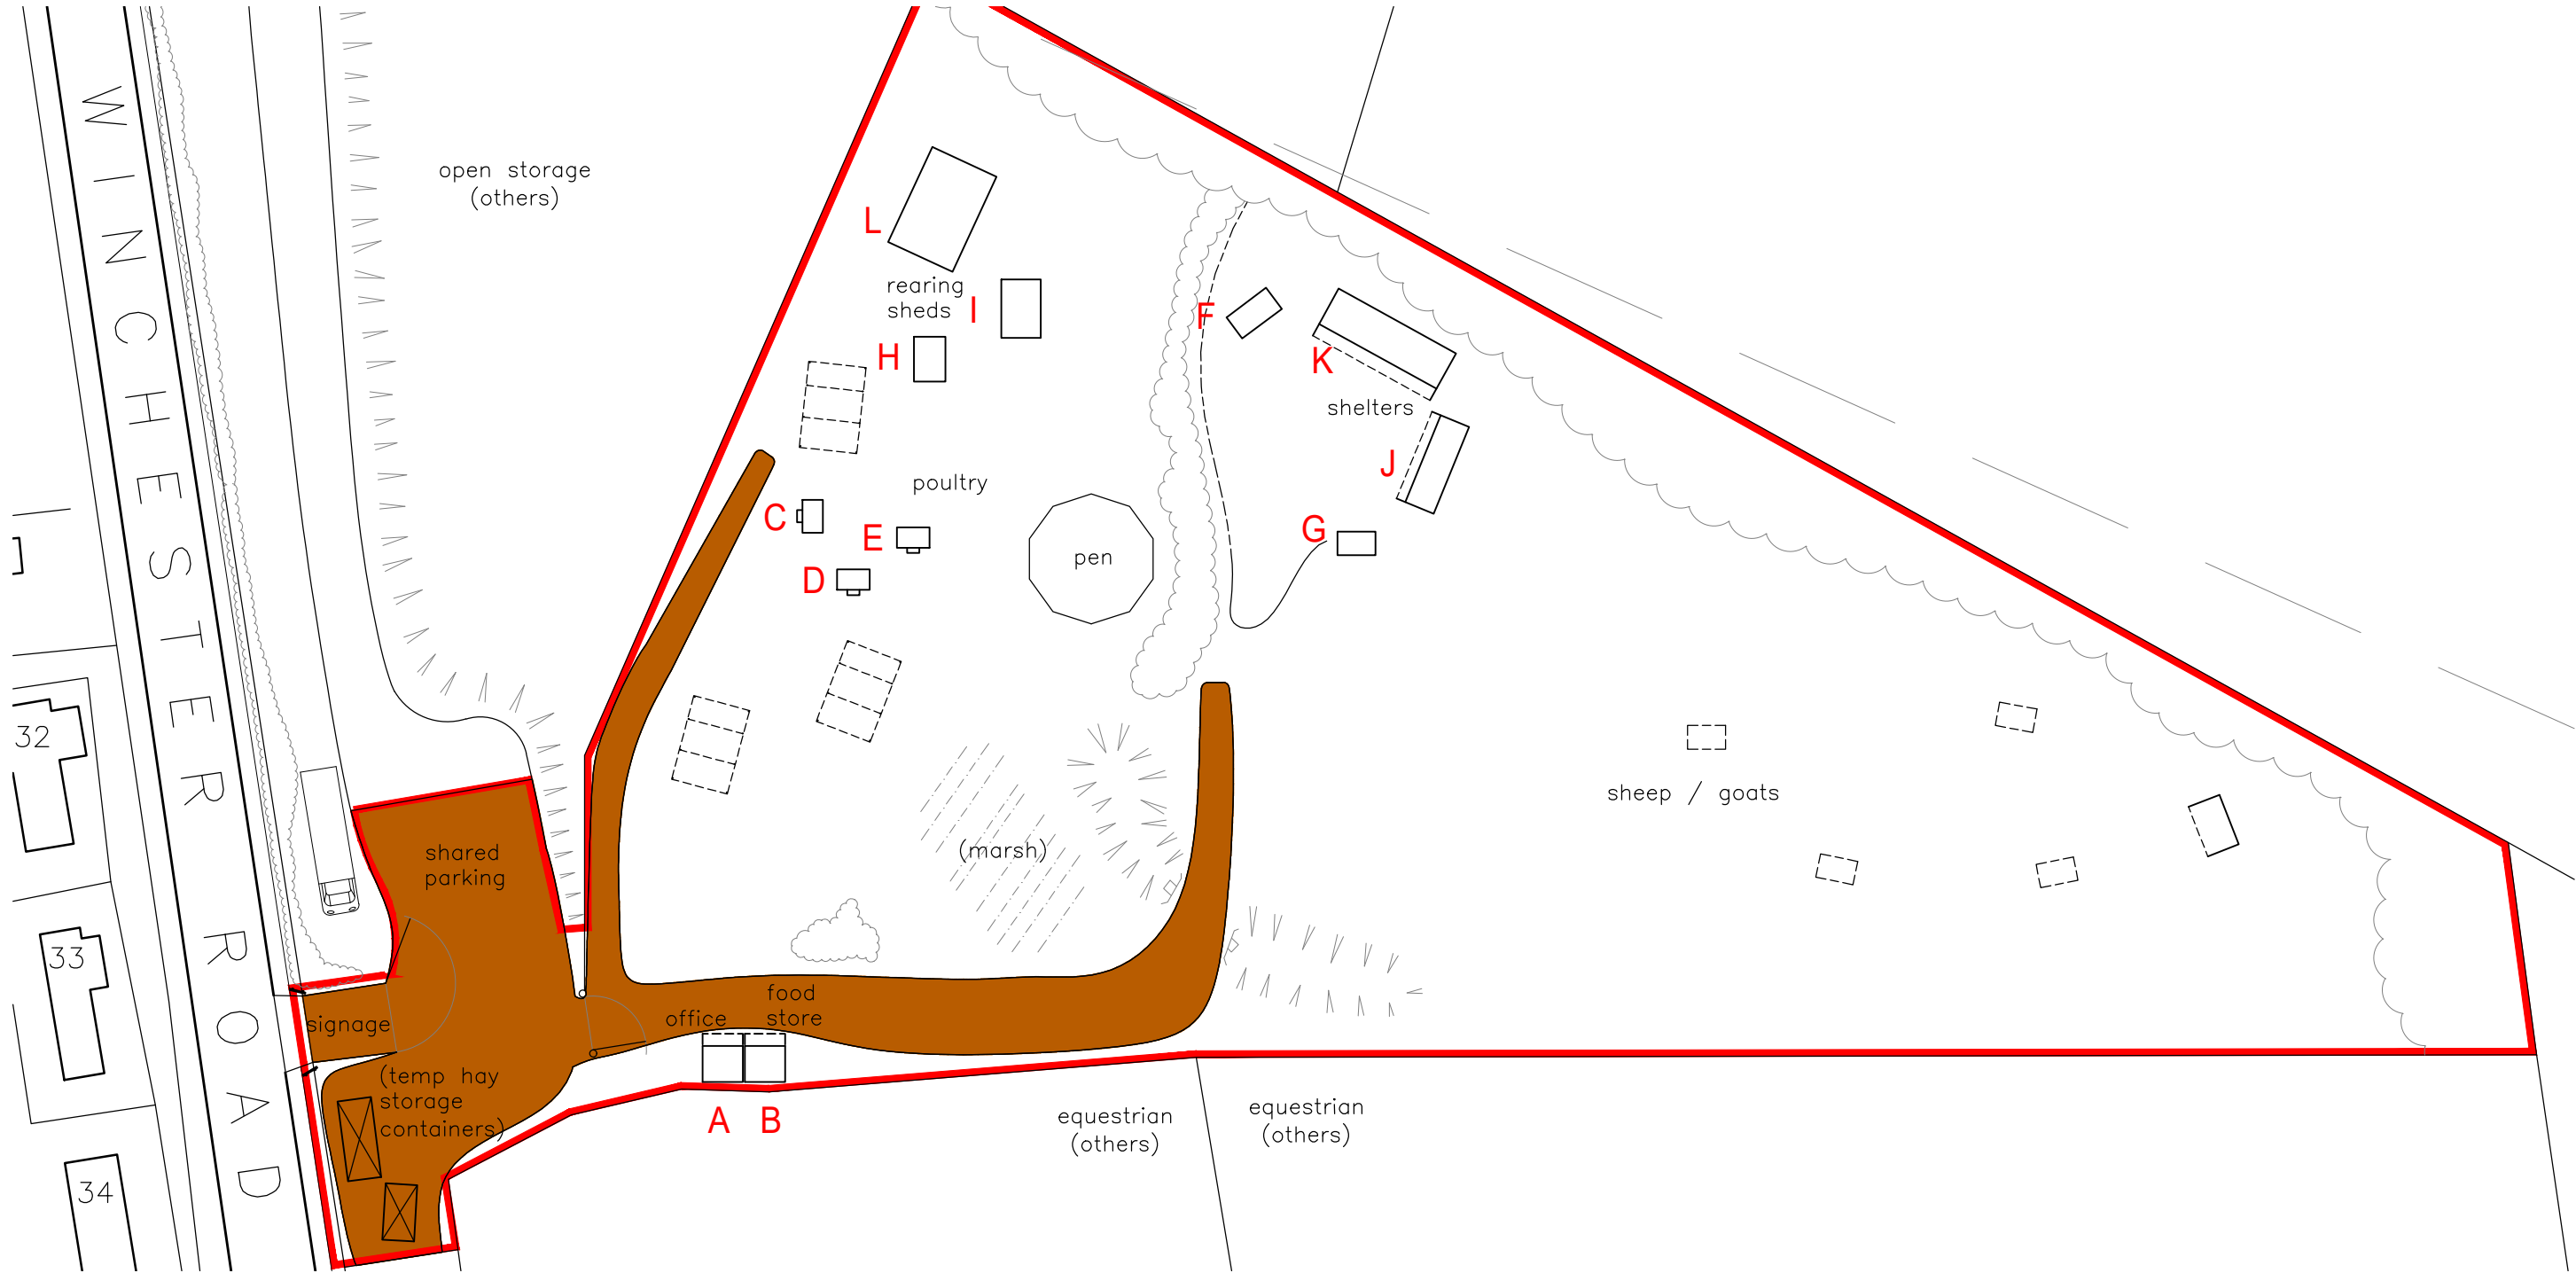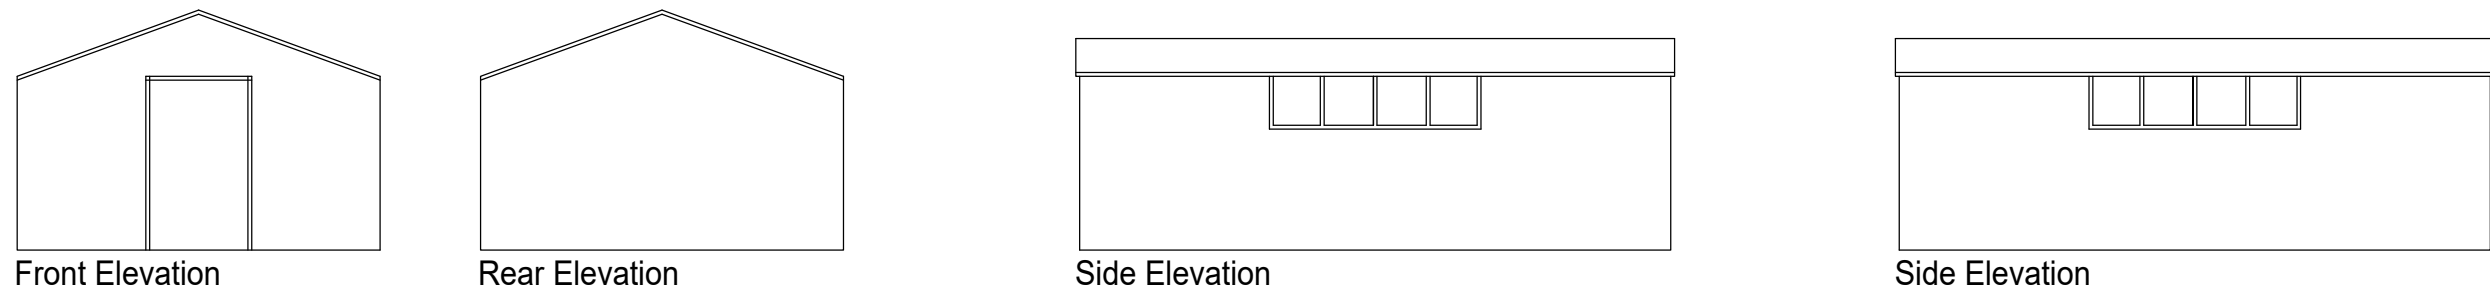

Site Plan @1:500 0m 10m 20m 30m 40m 50m

K.A.D. Licensed O.S. No. 100047482

Elevations @1:100

0m 1m 2m 3m 4m 5m 6m 7m 8m 9m 10m

Rev	Revision	By	Date	
KNIGHT ARGHITECTURAL DESIGN K.A.D. Ltd. First Floor Unit 7 The Quarterdeck Port Solent PO6 4TP T: 01489 660194 E: admin@k-a-d.co.uk W: www.k-a-d.co.uk				
Client WINCHESTER POULTRY & LIVESTOCK FARM				
Project OLD OAK FARM, WINCHESTER RD FAIROAK, SO50 7HD				
Drawing RETROSPECTIVE PLANNING ELEVATIONS				
Scale 1:100@A2		Date AUG 2023		
Project no.	Sequential	Bldg/Floor	Detail	Rev
KAD	02	A	EX	.