




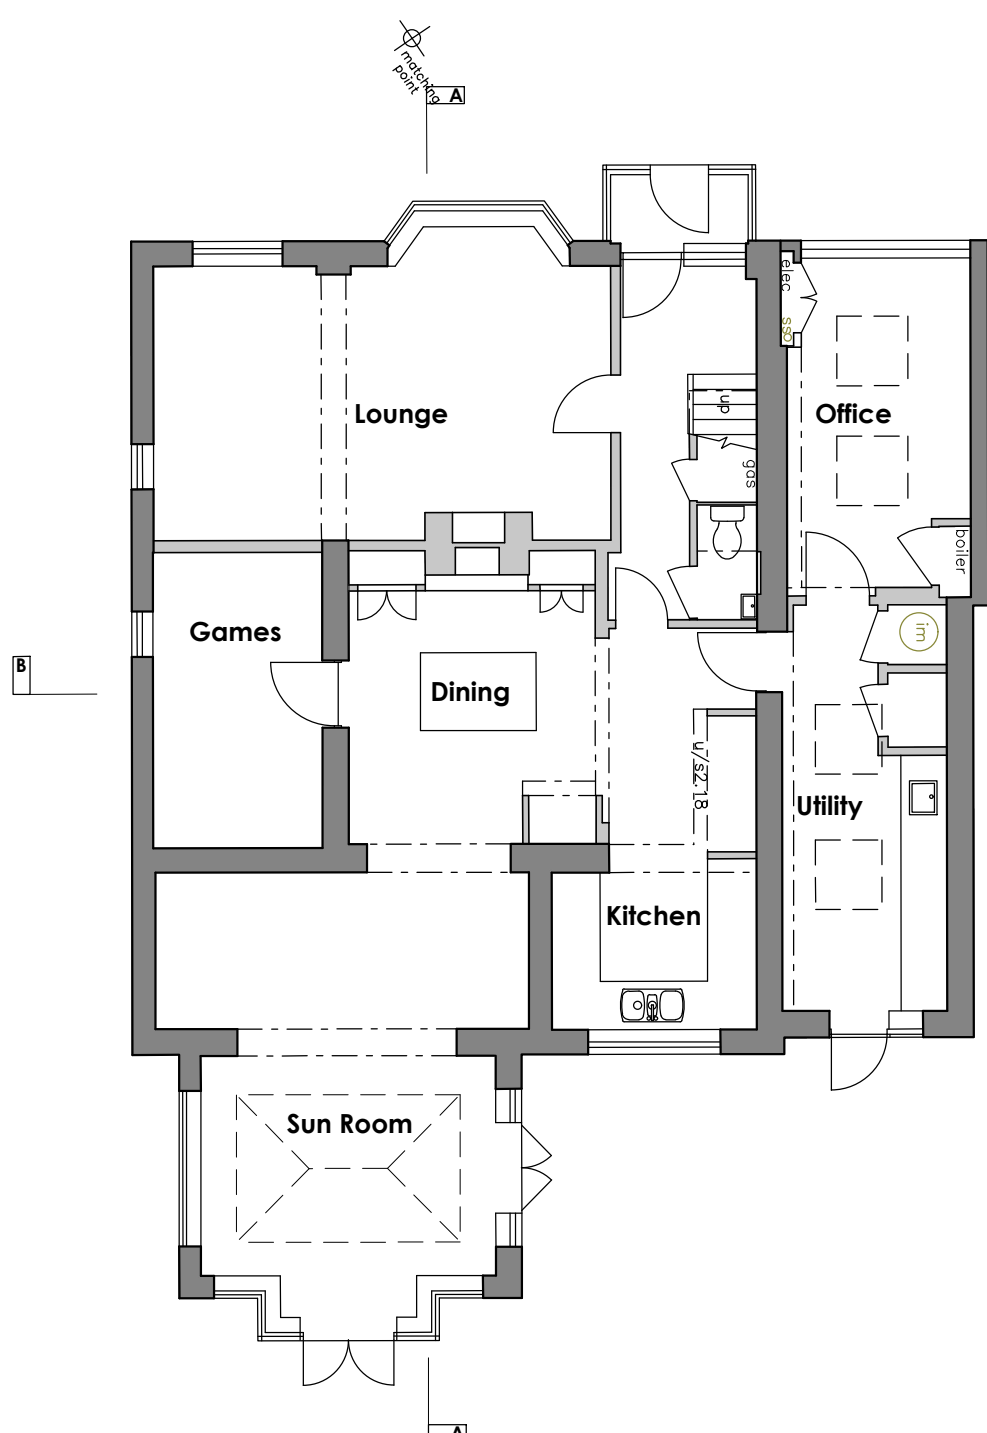


GROUND FLOOR PLAN

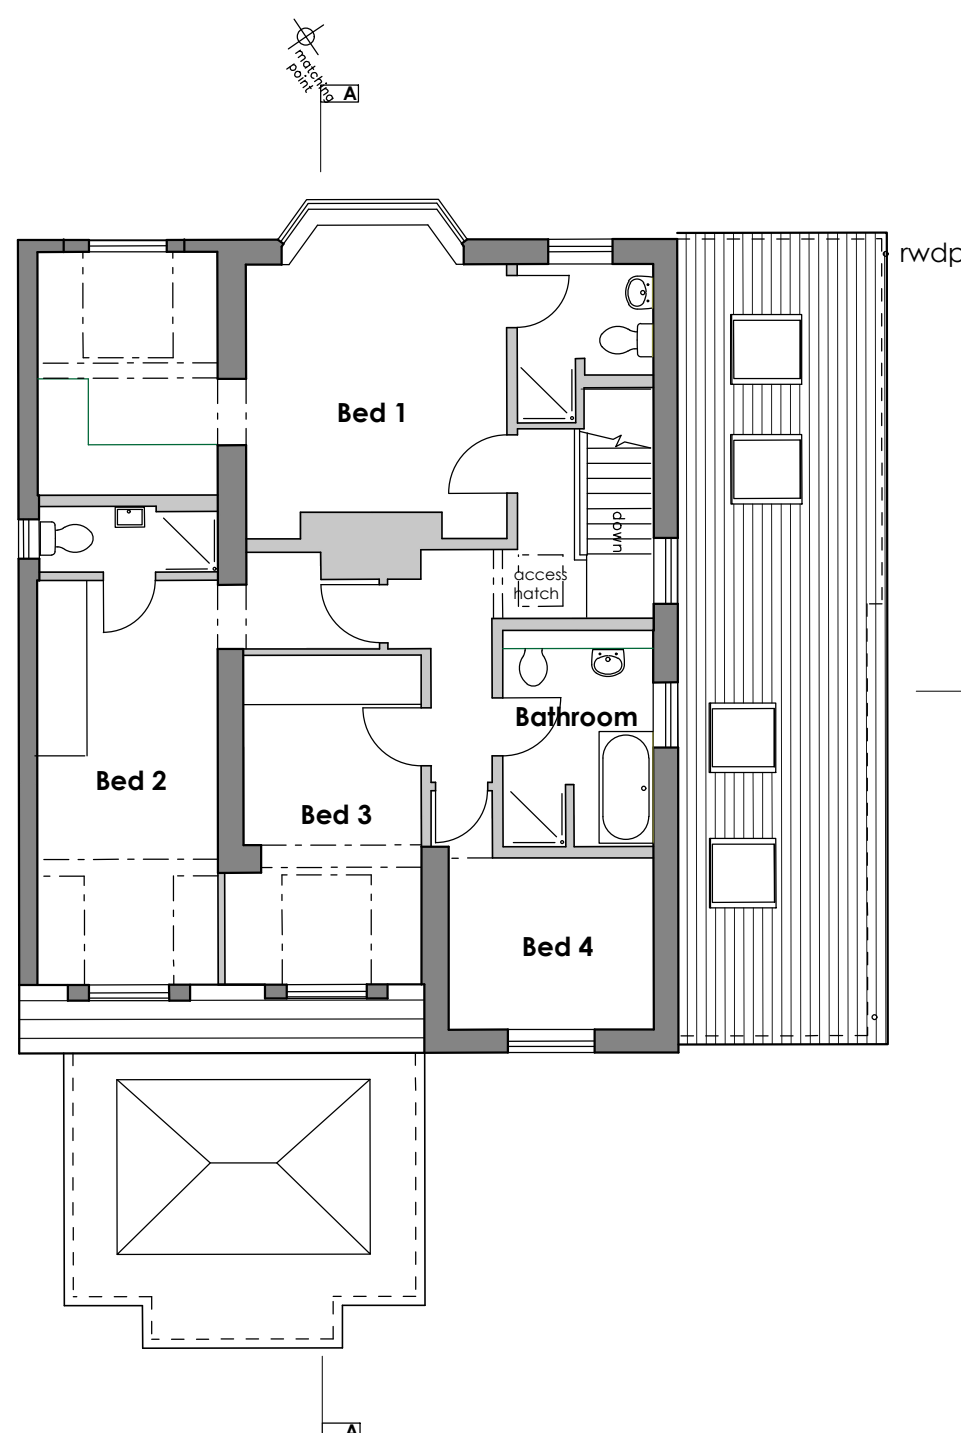


FIRST FLOOR PLAN

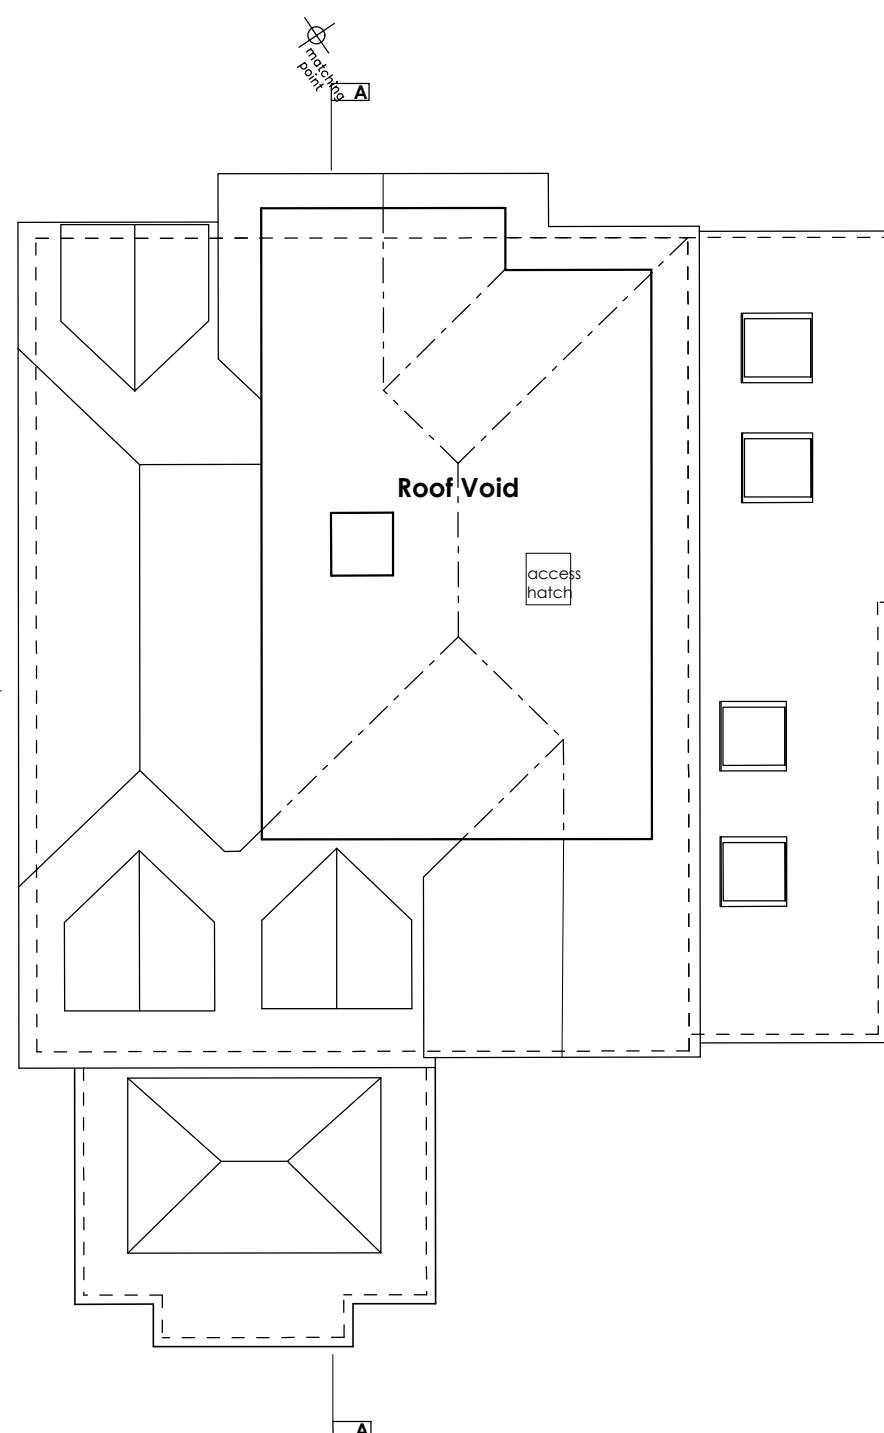


ROOF VOID

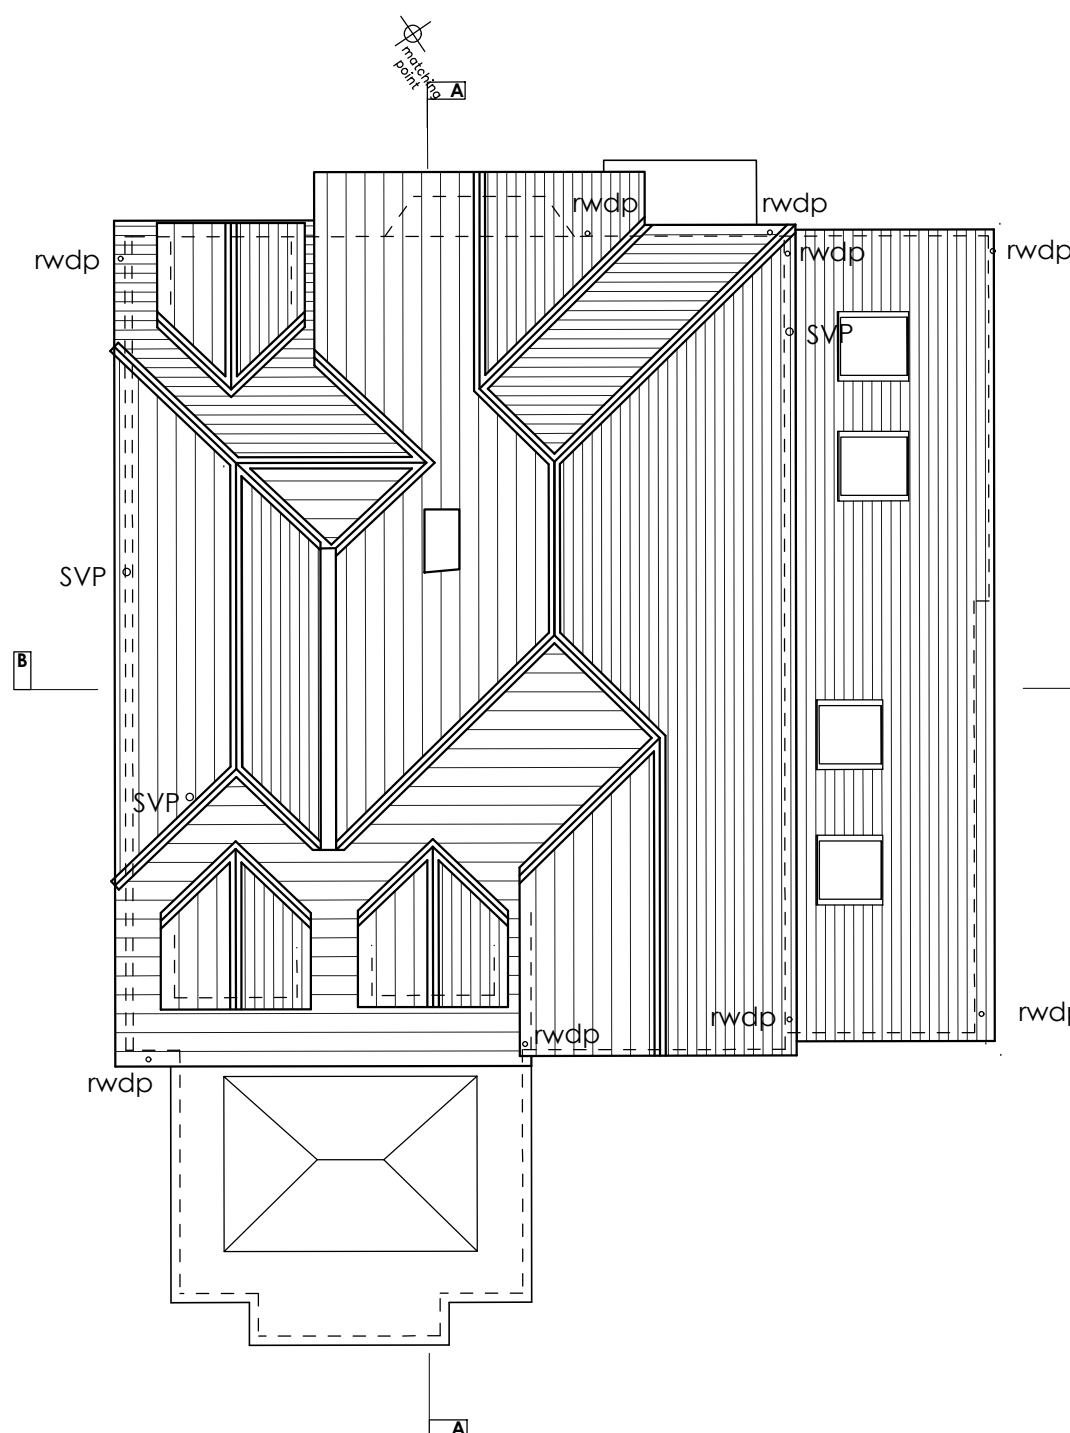

ROOF PLAN

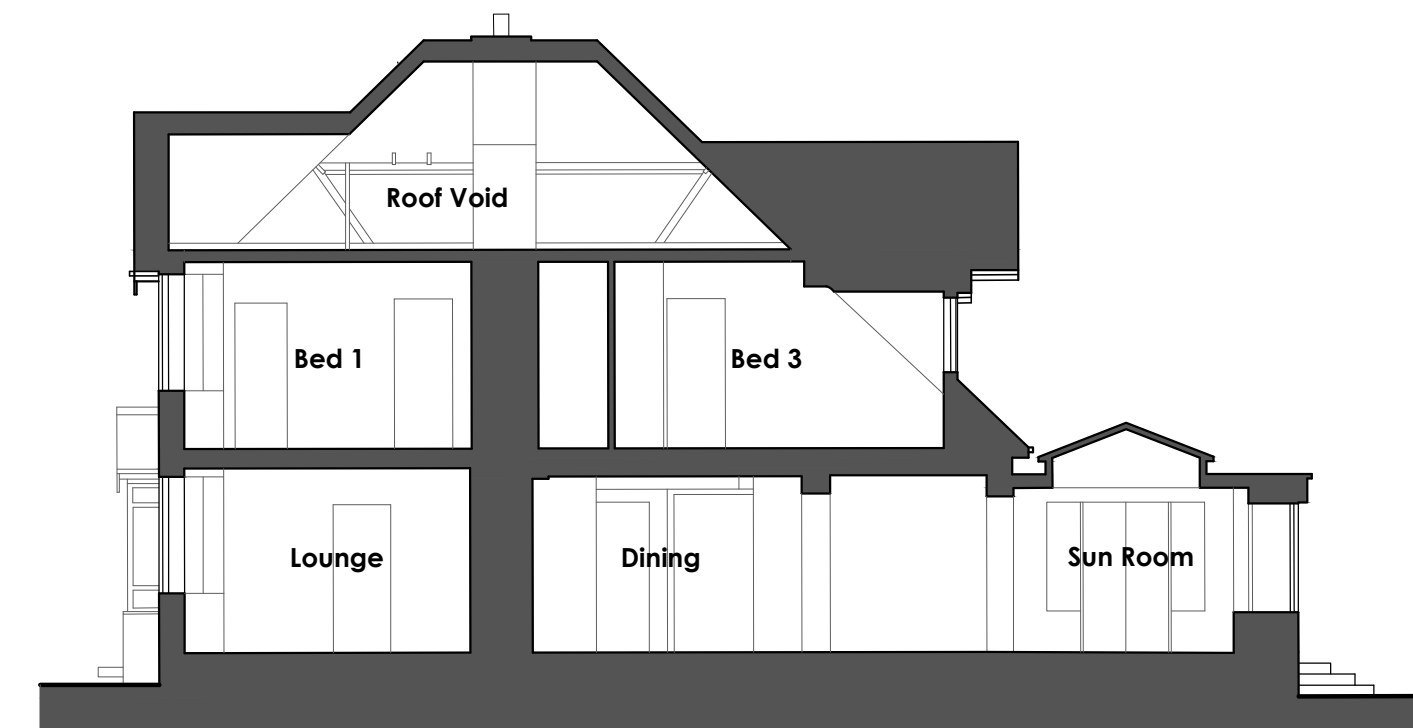

SECTION A-A

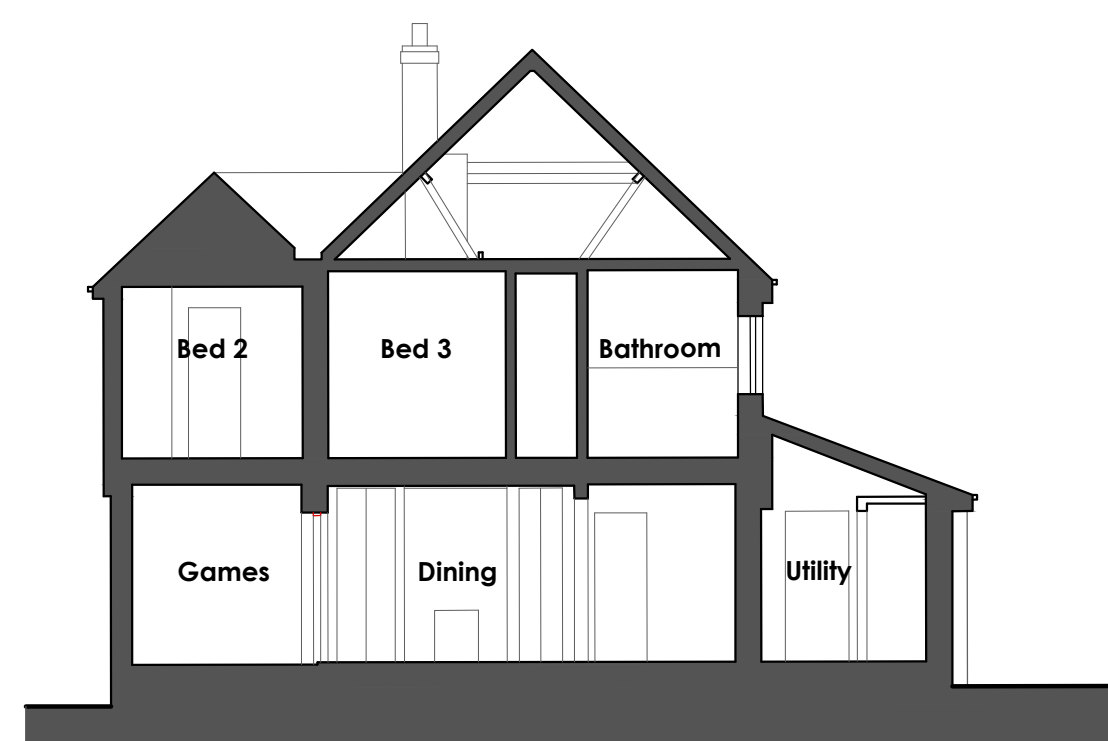

SECTION B-B



NORTH ELEVATION



EAST ELEVATION



SOUTH ELEVATION



WEST ELEVATION

WGADD

WHITE + GRAYARCHITECTURE / DESIGN / DEVELOP LTD
159 Chamberlayne Road, Eastleigh, SOUTHAMPTON,
SO50 5JG.

16 Truleigh Drive, Portslade, BRIGHTON, BN41 2YQ.

Telephone STEVEN (SOUTHAMPTON) 07909961007,
MARTIN (BRIGHTON) 07788175278

Email whiteandgray@wgadd.co.uk
Website www.wgadd.co.uk

Project Title

97 Kingsway, Chandlers Ford, SO53 1FD

Drawing Title

Existing Floor Plans, Sections A-A & B-B,
and Elevations.

This drawing has been produced for planning purposes only do not use for any other reason without prior consent of WGADD LTD, this drawing is copyright.

Drawing No

WG216 100-03

Revision

P01

Issue Status

PLANNING ISSUE

Scale

1:100 @A1

Date

Sept 2023

Scale @ 1:100

EXISTING MATERIALS KEY

- CREAM RENDER
- BURNT RED/ ORANGE FACE BRICKWORK
- BURNT ORANGE/ BROWN VERTICAL TILE HANGING
- BURNT ORANGE/ BROWN ROOF TILES
- WHITE WINDOWS & DOORS
- WHITE FASCIA/ SOFFITS
- BLACK RAIN WATER GOODS

KEY

- Building Outline/ Landscaped
- Areas To Be Demolished
- Obscured Windows
- Site boundary