




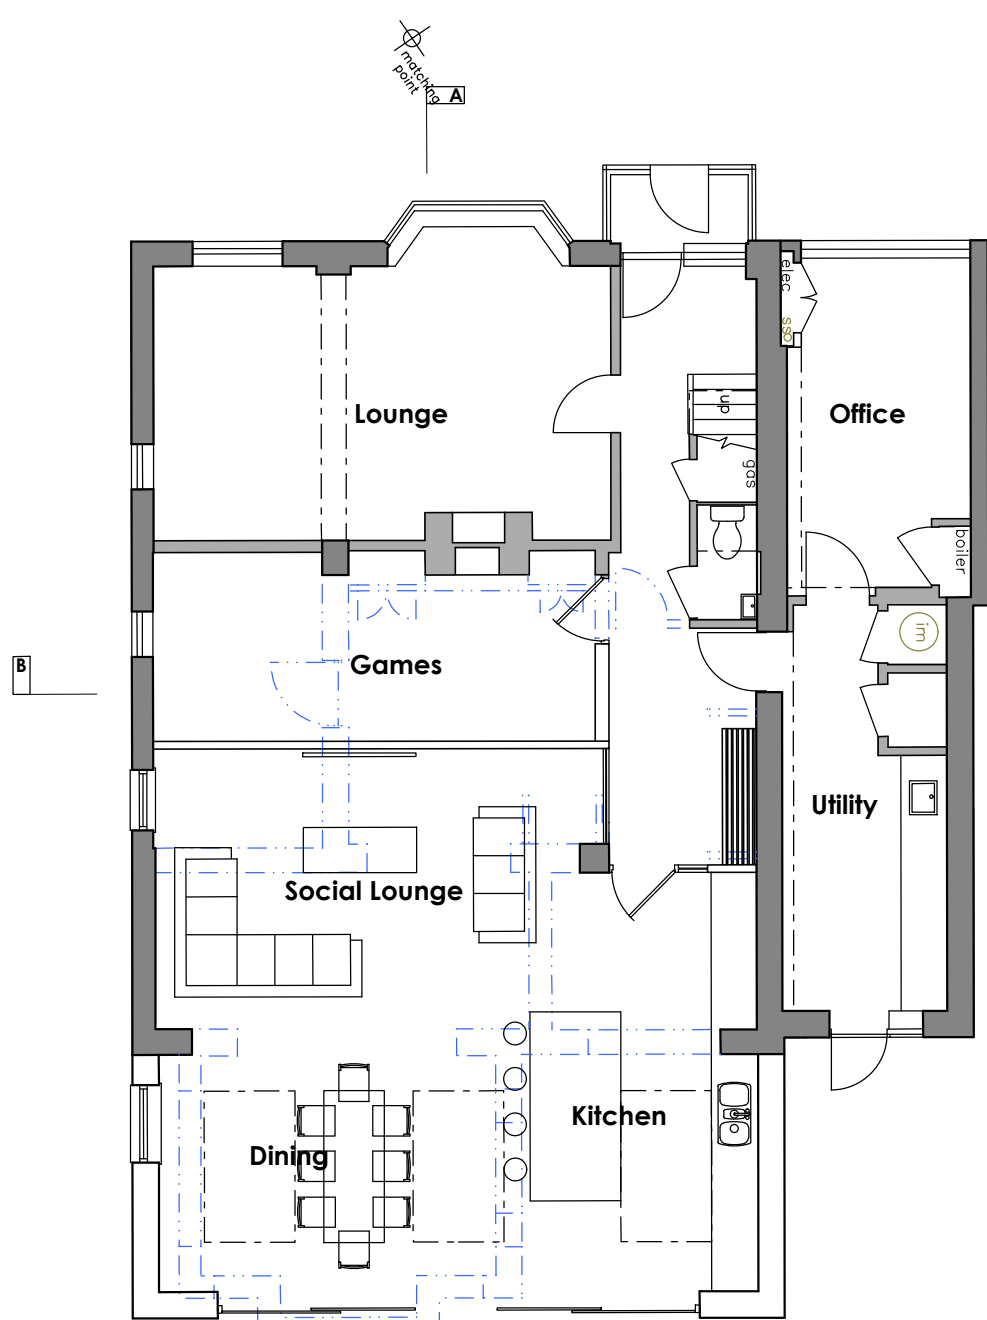


GROUND FLOOR PLAN

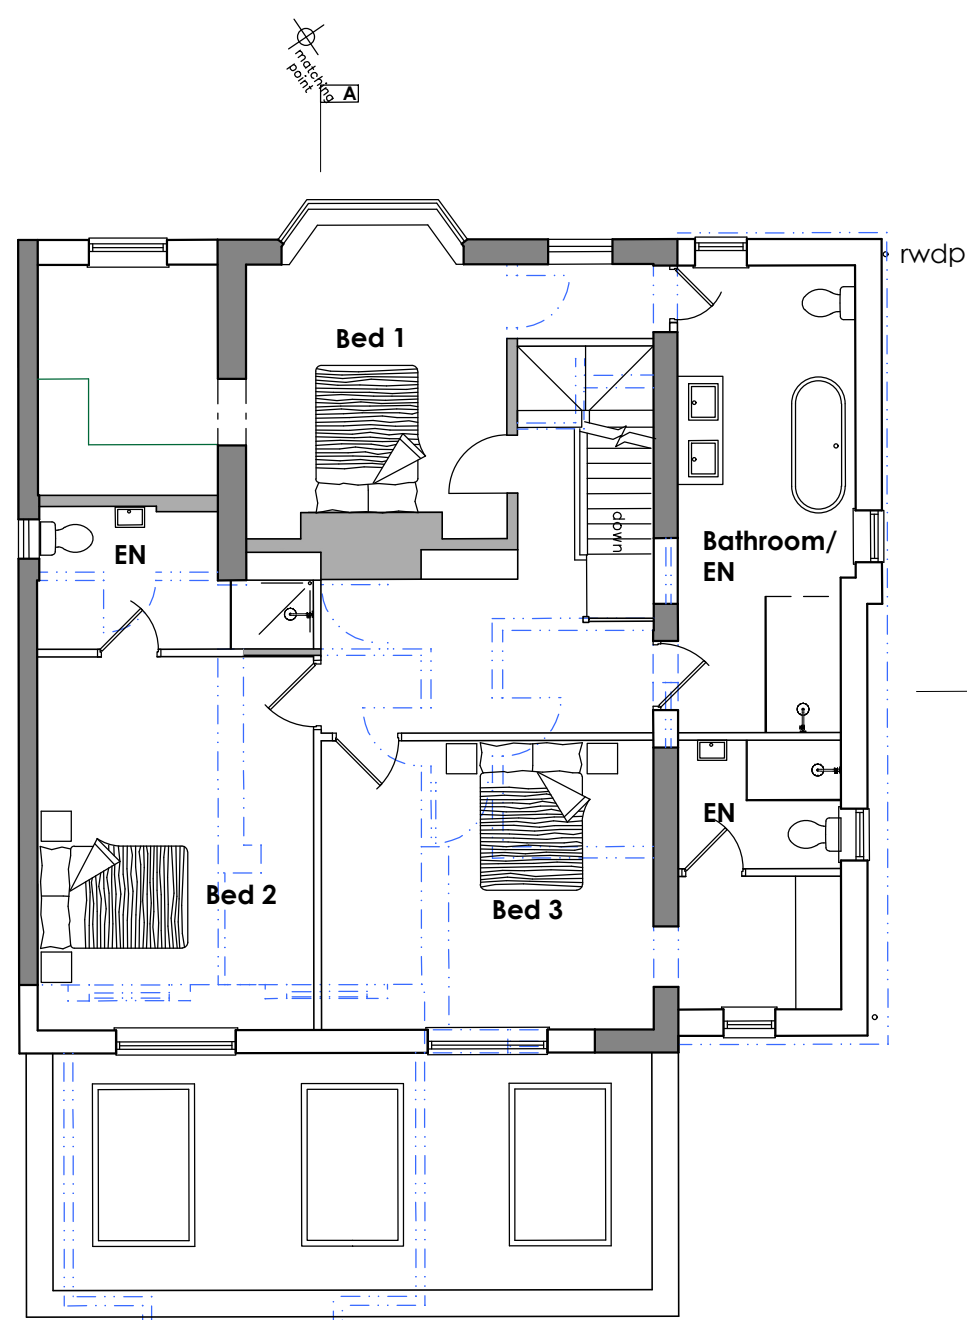


FIRST FLOOR PLAN

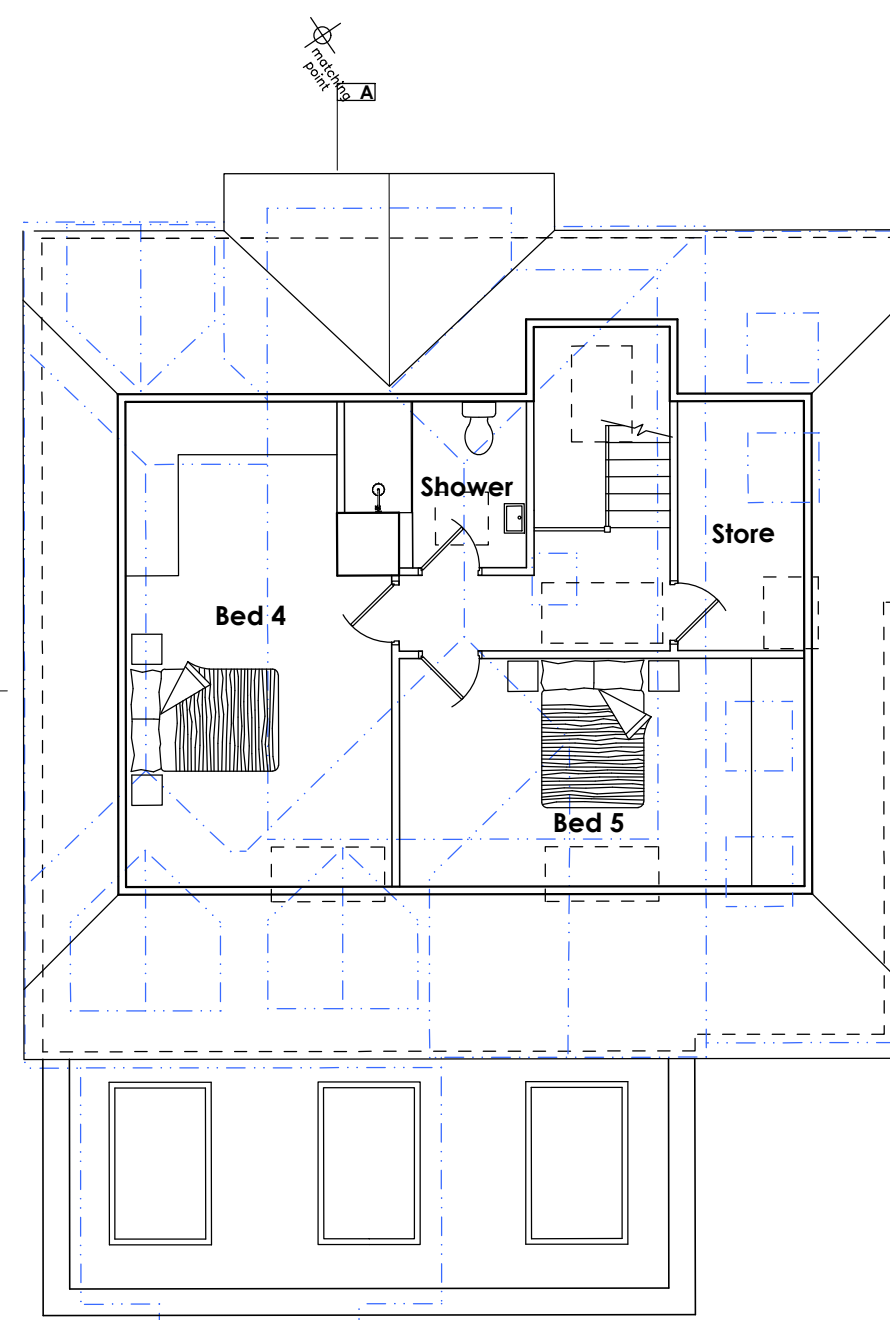


ROOF CONVERSION

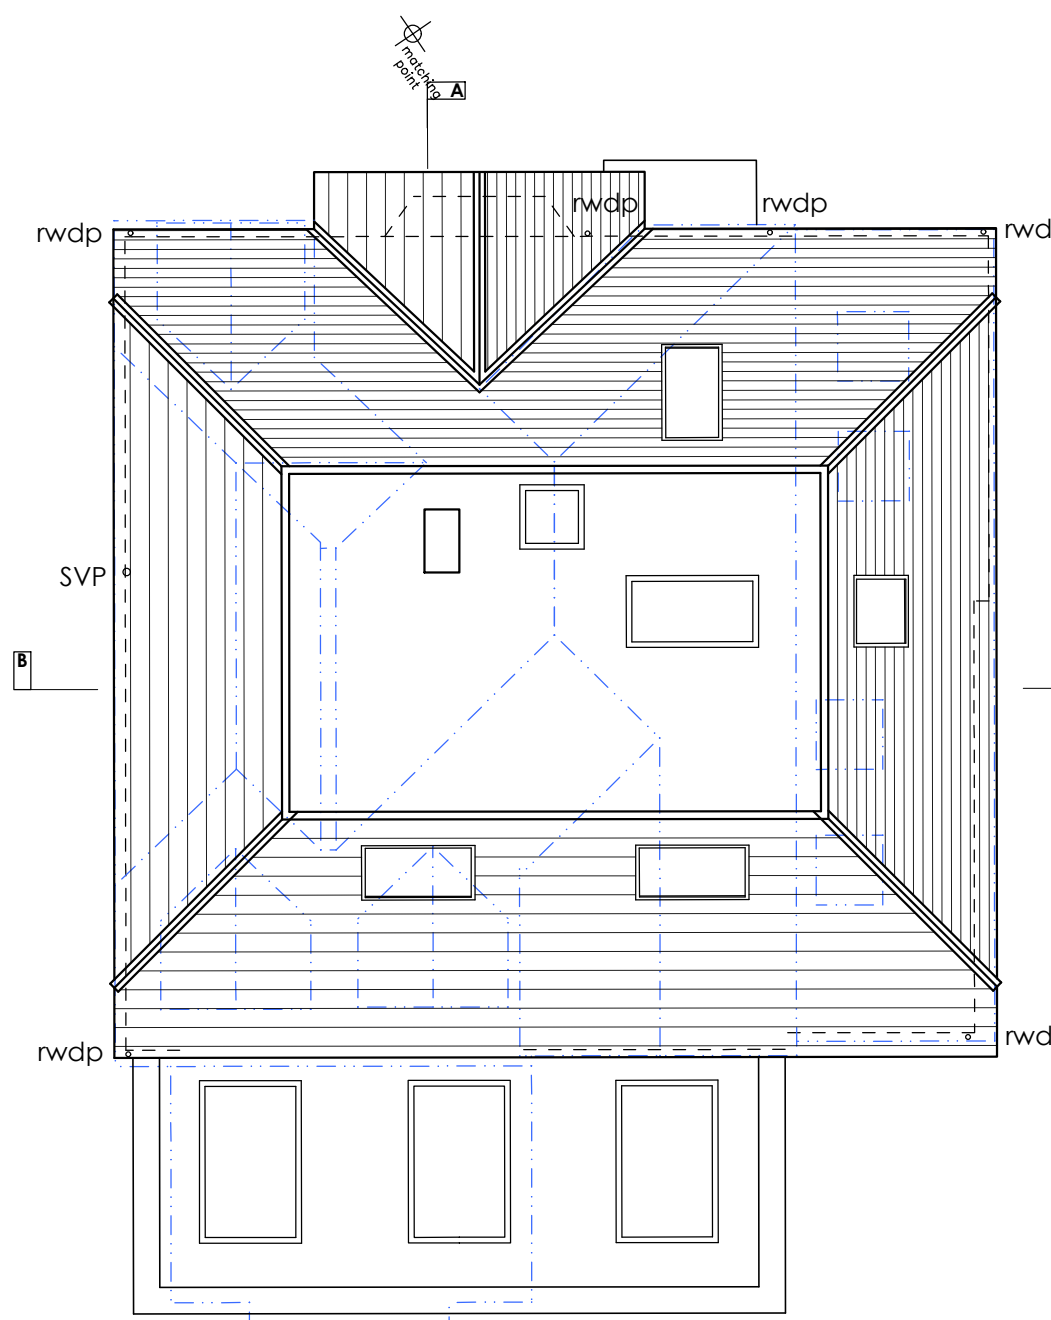

ROOF PLAN

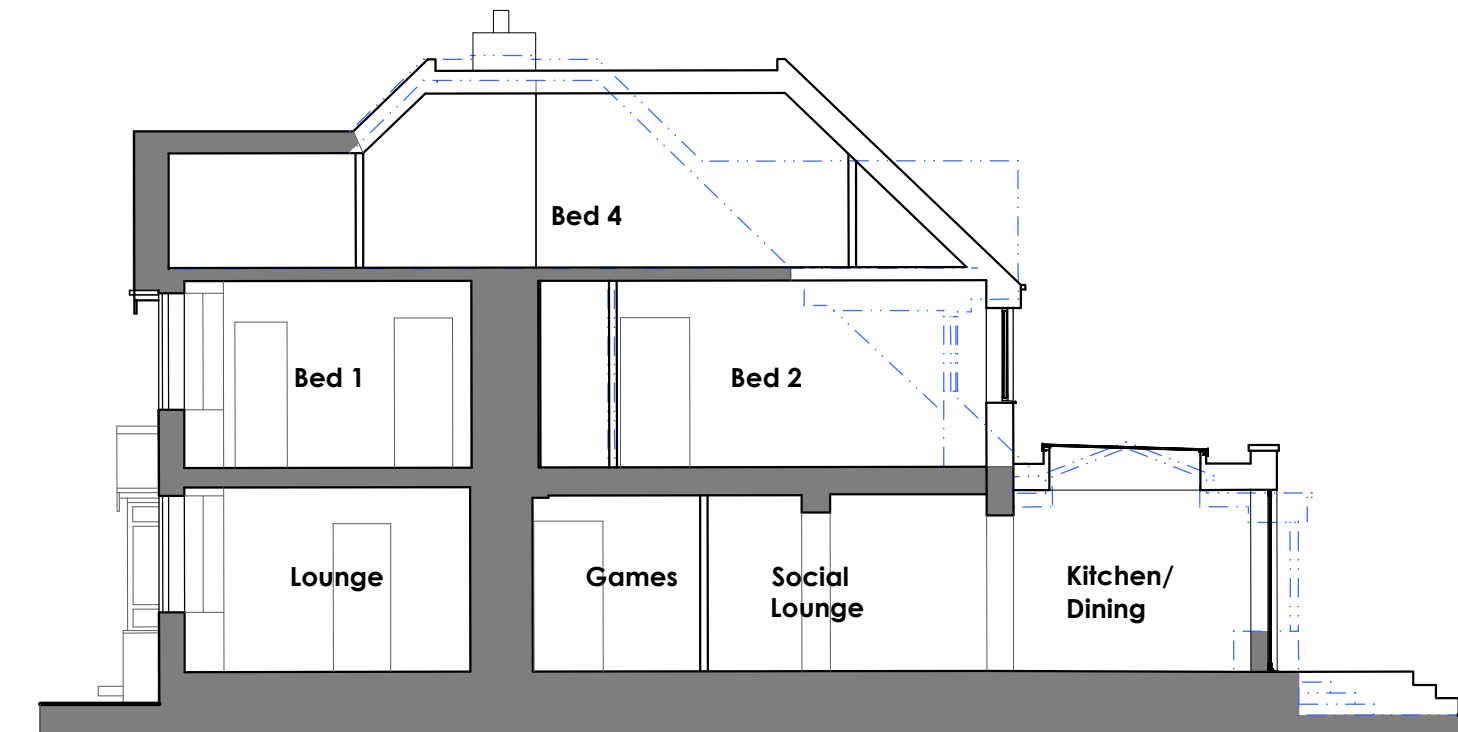


SECTION A-A

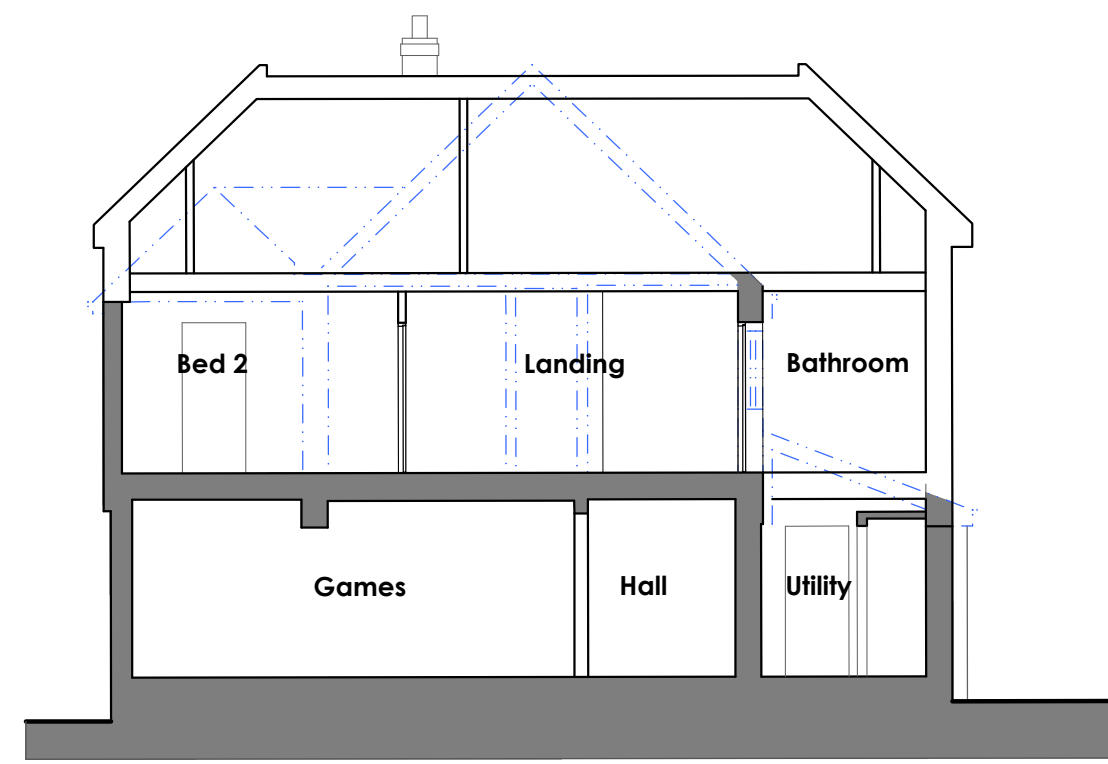


SECTION B-B




NORTH ELEVATION

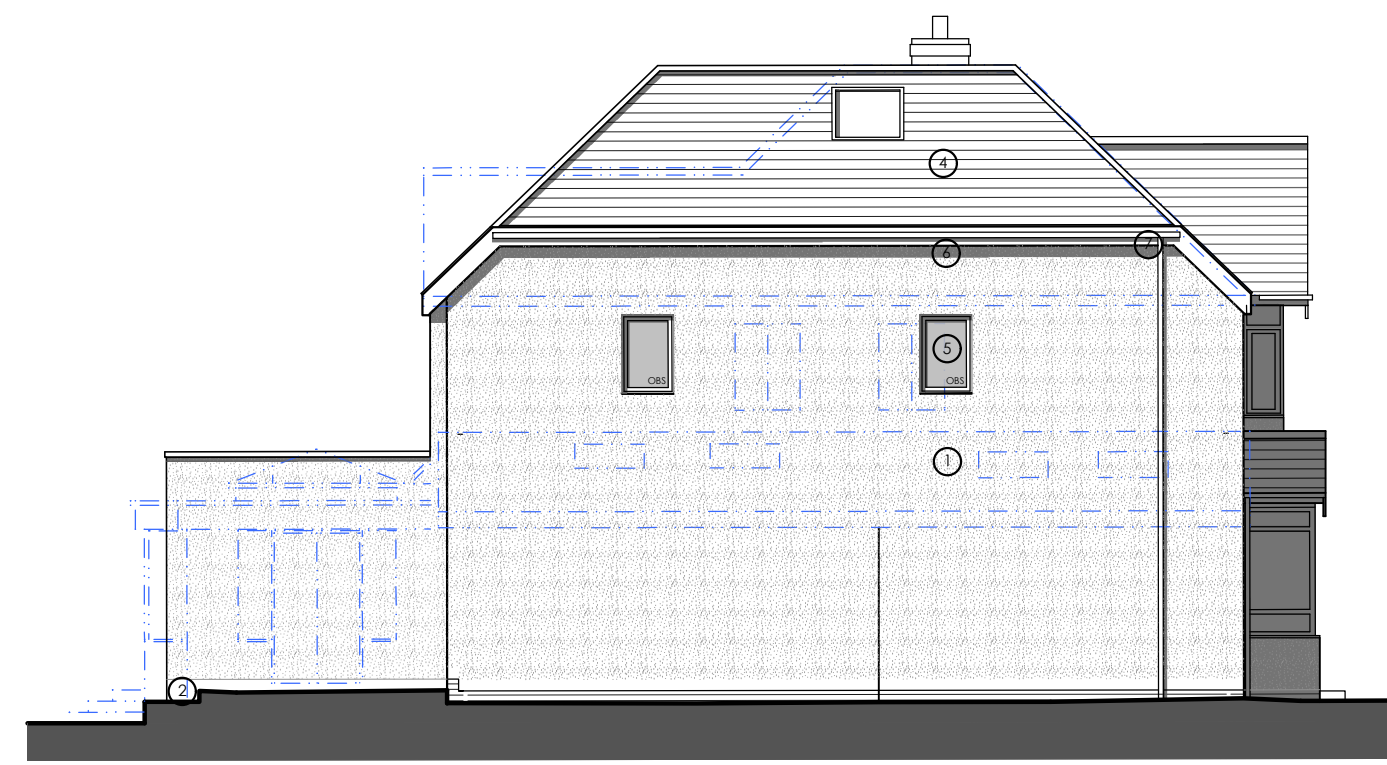

EAST ELEVATION

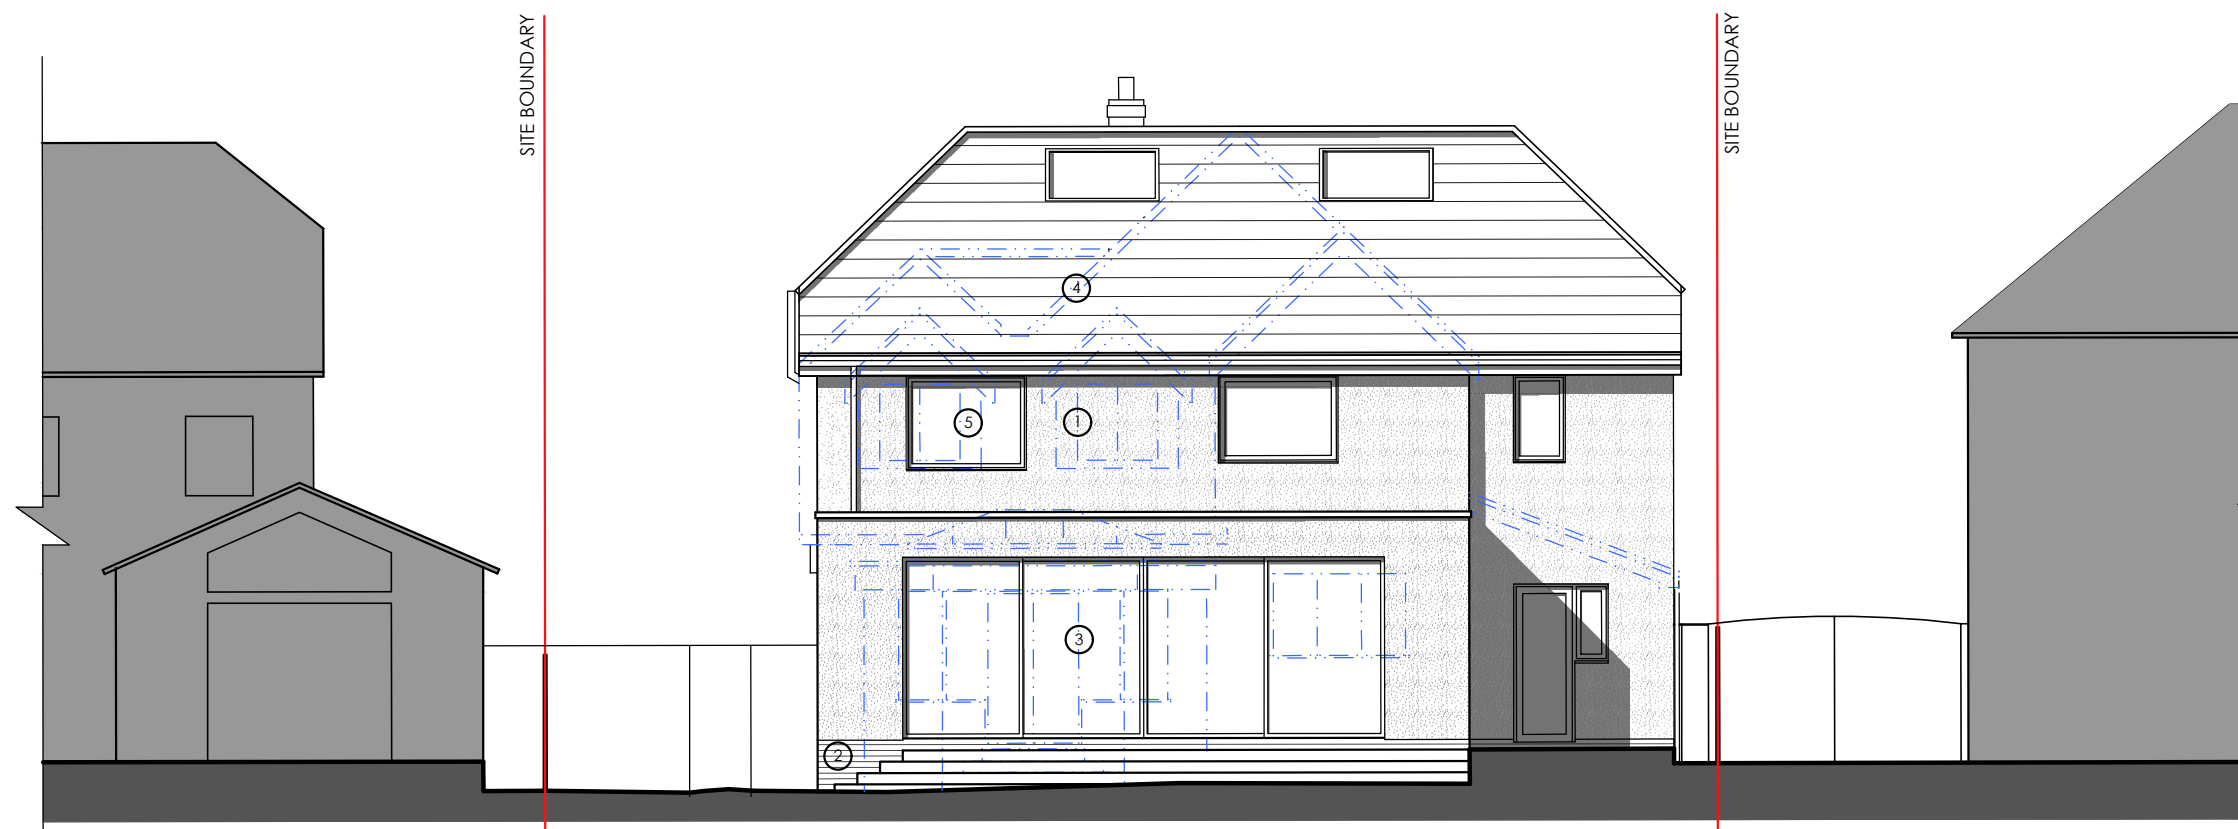

SOUTH ELEVATION

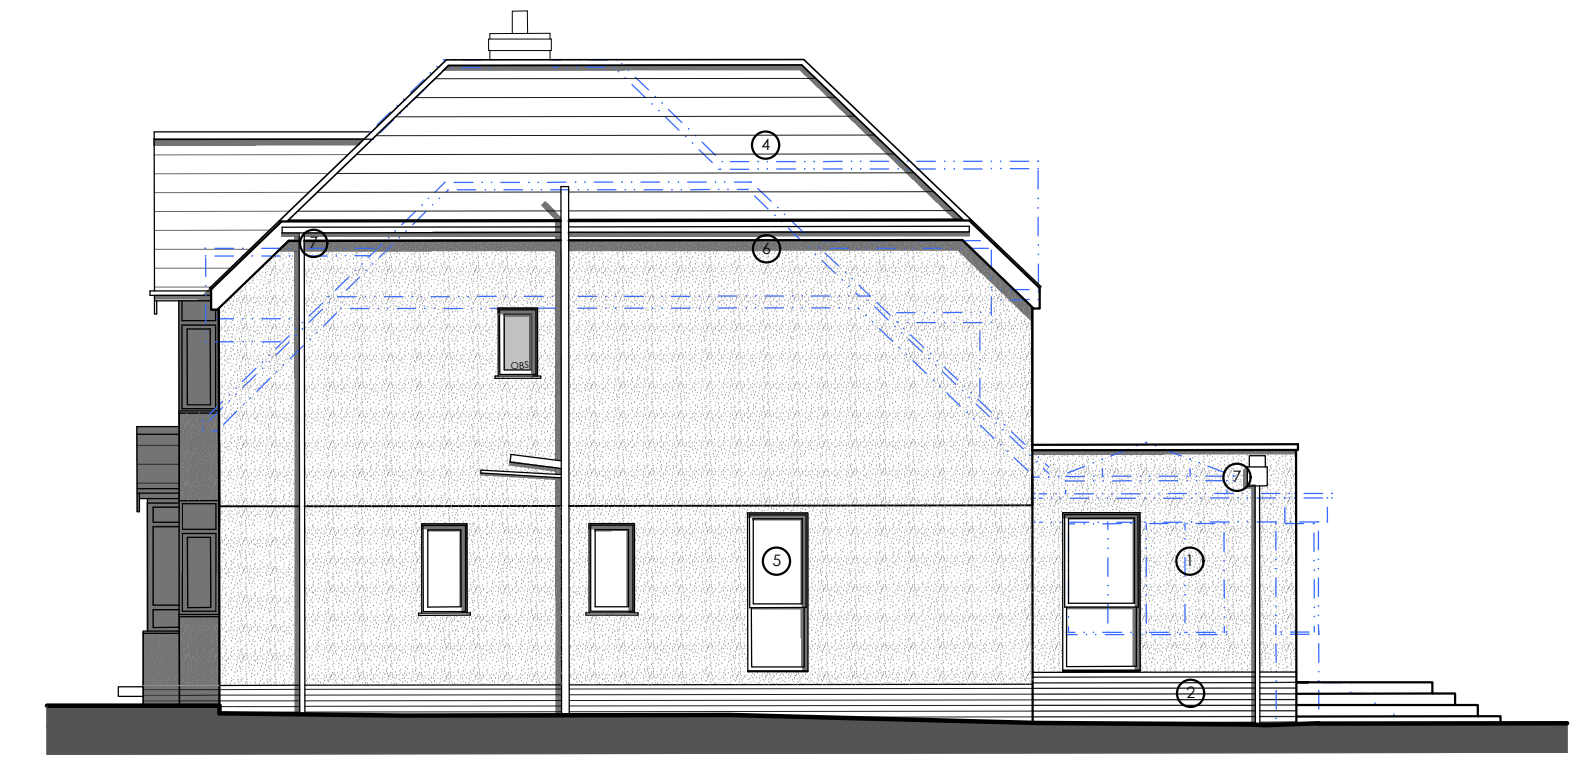

WEST ELEVATION

**WGADD**

WHITE + GRAYARCHITECTURE / DESIGN / DEVELOP LTD  
159 Chamberlayne Road, Eastleigh, SOUTHAMPTON,  
SO50 5JG.

16 Truleigh Drive, Portslade, BRIGHTON, BN41 2YQ.

Telephone STEVEN (SOUTHAMPTON) 07909961007,  
MARTIN (BRIGHTON) 07788175278

Email whiteandgray@wgadd.co.uk  
Website www.wgadd.co.uk

Project Title

97 Kingsway, Chandlers Ford, SO53 1FD

Drawing Title

Proposed Floor Plans, Sections A-A & B-B,  
and Elevations.

This drawing has been produced for planning purposes only do not use for any other reason without prior consent of WGADD LTD, this drawing is copyright.

Drawing No

WG216 100-05

Revision

P01

Issue Status


PLANNING ISSUE

Scale

1:100 @A1

Date

Sept 2023

 

Scale @ 1:100

PROPOSED MATERIALS KEY

- OFF WHITE RENDER
- BURNT RED/ ORANGE FACE BRICKWORK
- GREY WINDOWS AND DOORS
- BURNT ORANGE/ BROWN ROOF TILES TO MATCH EXISTING
- WHITE WINDOWS & DOORS
- WHITE FASCIA/ SOFFITS
- BLACK RAIN WATER GOODS

KEY

- Building Outline/ Landscaped Areas To Be Demolished
- Obscured Windows
- Site boundary