


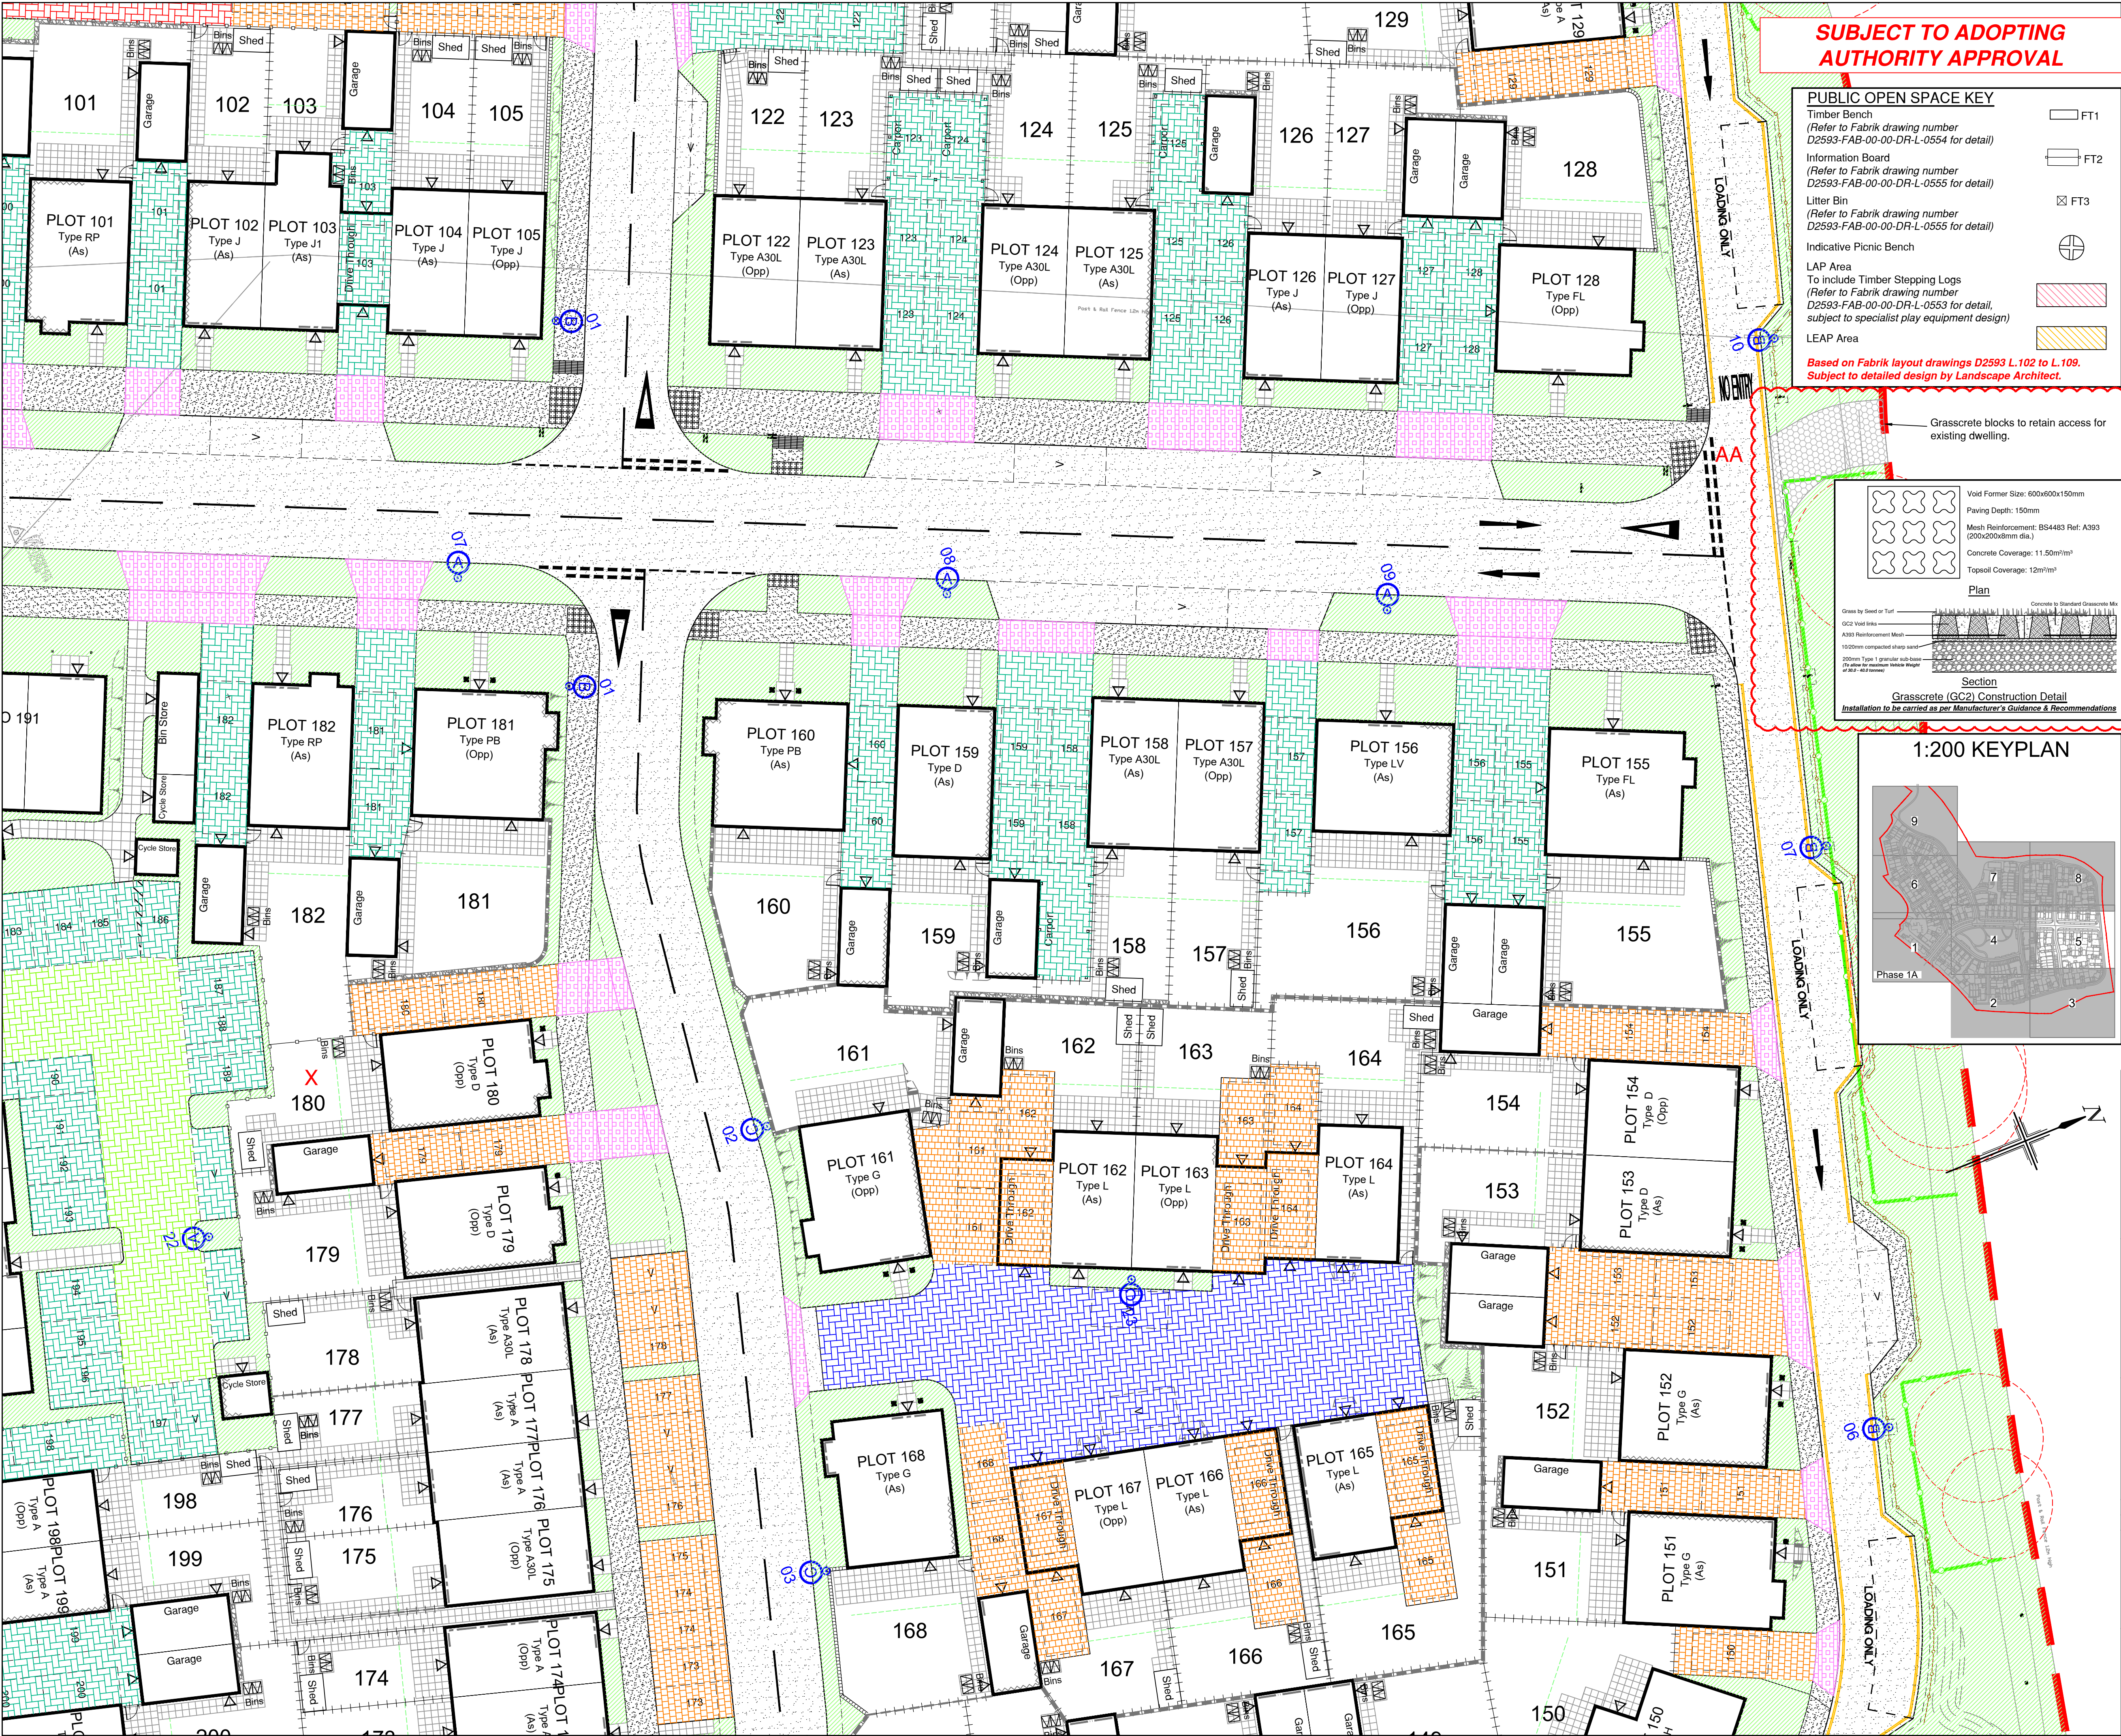

**SUBJECT TO ADOPTING
AUTHORITY APPROVAL**

PUBLIC OPEN SPACE KEY

Timber Bench
(Refer to Fabrik drawing number
D2593-FAB-00-00-DR-L-0555 for detail)

Information Board
(Refer to Fabrik drawing number
D2593-FAB-00-00-DR-L-0555 for detail)



Litter Bin
(Refer to Fabrik drawing number
D2593-FAB-00-00-DR-L-0555 for detail)

Indicative Picnic Bench

LAP Area
To include Timber Stepping Logs
(Refer to Fabrik drawing number
D2593-FAB-00-00-DR-L-0555 for detail,
subject to specialist play equipment design)

LEAP Area

Based on Fabrik layout drawings D2593 L.102 to L.109.
Subject to detailed design by Landscape Architect.

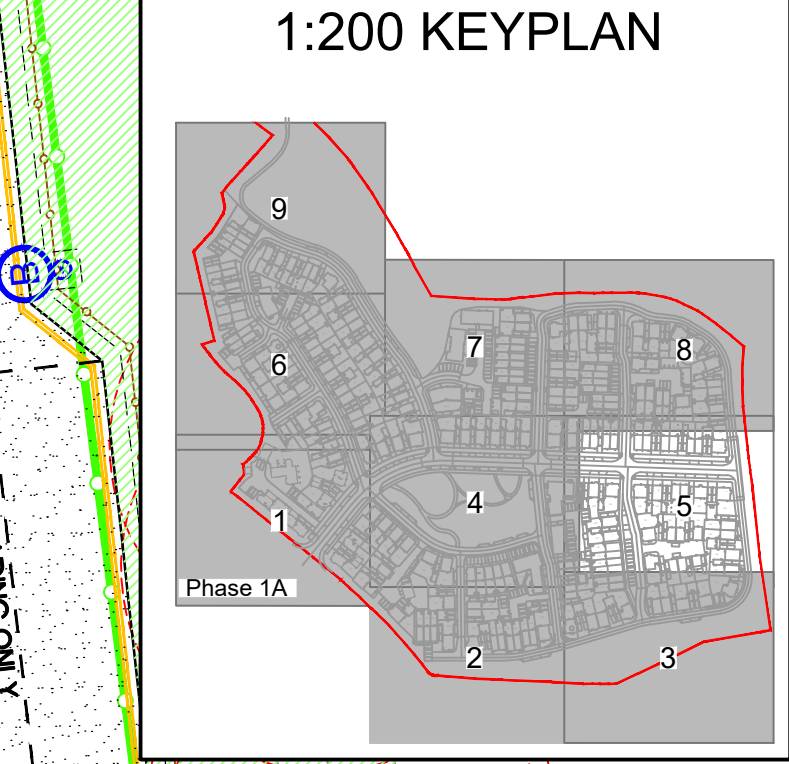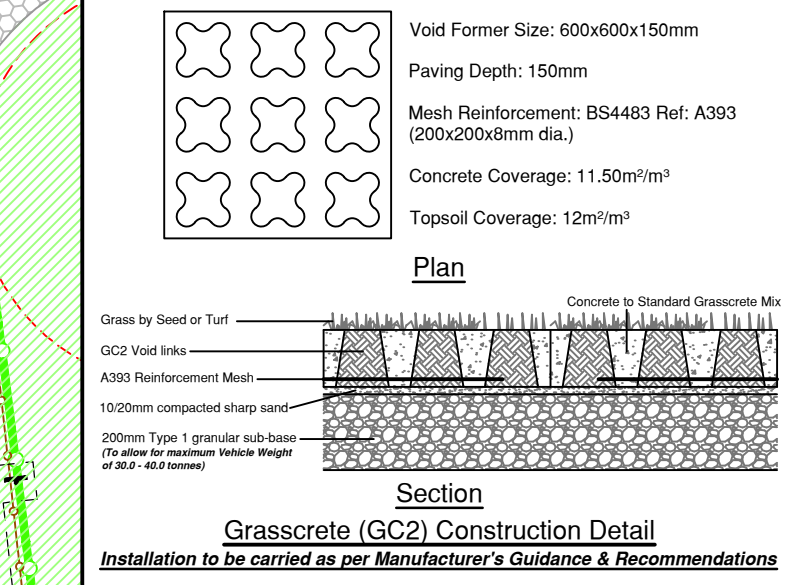

NOTES

- All dimensions are in metres unless stated otherwise.
- Do not scale from this drawing. Only written dimensions are to be used.
- This drawing should be read in conjunction with the Architect's and Structural Engineer's design drawings and specification.
- Site layout based on Boye & Summers Ltd Proposed Site Plan drawing numbers PEM-BSL-00-XX-DR-A-2025 & 2026-PL-Revision K dated 31/05/2019.
- Architects blocks based on Kendal Kingscott Construction Issue Substructure Files as issued in .dwg format to RCP Engineering on 08/10/2019, 11/11/2019, 12/11/2019, 02/12/2019 & 03/12/2019.
- Topographic Survey information shown in this drawing is based on Mayer Brown Limited Detailed Topographical Survey, drawing number H-SAV9-214 dated 27 January 2016.
- Additional Topographic Survey as per Enclosure Surveys Topographical Survey, drawing number ENC191217-8AAS dated December 2017.
- This drawing should be read in conjunction with other External Works Layouts, Highways Construction Details (DSME4679/321 to 325) and External Levels Layouts (DSME4679/301 to 309).
- ANY VARIANCE OR DISCREPANCY MUST BE REPORTED BACK TO RCP ENGINEERING BEFORE WORK BEGINS.**

KEY

Site Boundary
(Based on Boye & Summers Ltd Proposed Site Plan drawing numbers PEM-BSL-00-XX-DR-A-2025 & 2026-PL-Revision K dated 31/05/2019)

Section S278 Works
(Refer to RCP S38/S278 Design Drawings for Details)

Adaptable Bitmac Carriageway Construction
(Refer to Highways Construction Details (DSME4679/321))

Adaptable Bitmac Footway Construction
(Refer to Highways Construction Details (DSME4679/321))

Adaptable Vehicular Crossover Construction
(Refer to Highways Construction Details (DSME4679/321))

Forrester Chert Combined in Purbeck Colour laid in typical tegula banded pattern, Brett Orange Paving in Autumn Gold Colour laid in Herringbone Pattern (45° to direction of traffic) with DOUBLE string course at channels.
(Refer to Highways Construction Details (DSME4679/323), Block Paved Construction for Private Drives and Parking Areas Having Use by Cars and Light Vehicles)

Forrester Chert 250mm x 150mm x 15mm thick blocks in Purbeck Colour, Brett Orange Paving in Autumn Gold Colour, Wierwaberger Gela Waterkretel WF 2000mm x 150mm x 15mm thick blocks in Herringbone Pattern (45° to direction of traffic) with DOUBLE string course at channels.
(Refer to Highways Construction Details (DSME4679/323), Block Paved Construction for Private Drives and Parking Areas Having Use by Cars and Light Vehicles)

Forrester Chert Combined in Purbeck Colour laid in typical tegula banded pattern, Brett Orange Paving in Autumn Gold Colour laid in Herringbone Pattern (45° to direction of traffic) with DOUBLE string course at channels.
(Refer to Highways Construction Details (DSME4679/323), Block Paved Footway Construction Details)

Granite Setts
(Slab/Colour/Bore: 5 rows of 100mm x 100mm (Grey) (Stacked)
(Refer to Highways Construction Details (DSME4679/324))

Tactile Paving - Refer to layout for size and location
(Refer to Highways Construction Details (DSME4679/322))

Concrete Paving - Refer to layout for size and location
(Refer to Highways Construction Details (DSME4679/322))

Garden Access Gate - (Indicative Handing)

Front Access Paving - 900mm wide path with 1200mm x 1200mm landing
(Refer to the Drew Smith Specification / Finishes Document for product and colour)

Rear Garden Concrete Flag Paving - 900mm wide path
(Refer to the Drew Smith Specification / Finishes Document for product and colour)

Patio - 450mm Slabs (Refer to the Drew Smith Specification / Finishes Document for product and colour)

2 & 3 Bed Houses = 1.8m deep x 1.8m wide
4 & 5 Bed Houses = 1.8m deep x 2.7m wide

Shed - 2.4m x 1.5m

Street Lighting
(Refer to latest revisions of Section 38 and Private Street Lighting Layout Drawings, Drawing Number S38/S278-3DPA-002, 004 & 005 For Details)

1.8m High Brick Screen Wall
1.8m High Feather Board Fence with Timber Posts and Timber Gravel Board (Colour: Natural)
1.215m High Metal Estate Railings (Colour: Painted Black)
1.8m High Slatted Timber Fence (Slat/Colour: 10mm gap size, 70mm board width) (Natural)
1.2m High Timber Post & Rail Fencing (Colour: Natural)
Pedestrian guardrail/handrailing to be provided where difference of 600mm or greater is present. (Architect to provide detail for railings to be installed)
70 Concrete Post Close Boarded Fencing
Metal Stock-Pool Fencing
Wooden bridle fencing to HCC drawing No. HCC10/M/060 (Part of S278 Works)
Timber Guard RDS with Pedestrian Rail Nature Flat Safety Barrier System (or similar approved) (Refer to Highways Construction Details (DSME4679/325))
Road Protection Area
(Based on Mark Henley Arboricultural Consultants LTD Tree Survey and Tree Protection Plan Drawing Number 4874, Revision TTP-REV-C dated 11/12/2018)
Tree Protection Barrier
(Based on Mark Henley Arboricultural Consultants LTD Tree Survey and Tree Protection Plan Drawing Number 4874, Revision TTP-REV-C dated 11/12/2018)
Landscaping
(Refer to Fabrik Landscaping Design Drawings)

Self Binding Gravel Footpath / "No-Dig" Bound Gravel Footpath

Pumping Station Compound
Brushed GDN 1 designated max 150mm thick concrete compound surface finish with 200mm G grey concrete bollards, 900mm high, 300mm wide Rear Garden Gravel Strip

CDM NOTES

1. EXISTING SERVICES: Depth of existing services must be determined prior to works commencing. The contractor is responsible for establishing underground services in accordance with HSE Guidance note HS (G) 47. Any services which would be within the proposed construction layers must be lowered to below the sub-base.

SCALE BAR 1:200 at A1

Rev.	Date	Details	By	Chkd	Appd
AA	14.06.23	Grasscrete Blocks added to retain existing entrance to dwelling to suit Client comments on 01/06/23.	JAE	NW	TRS
Z	23.09.22	Fencing added around Plot 164 parking bay as requested by Client.	JAE	AC	TRS
Y	01.07.22	Plot 161 rear garden steps revised as requested by Client.	AC	NW	TRS
X	30.05.22	Plot 180 Shed and Bins relocated as requested by Client.	JAE	AC	TRS
W	02.12.21	Plots 152/153 garage FFL revised and surrounding levels amended to suit & Plot 181 driveway and fencing revised as requested by Client.	AC	NW	TRS

Client:-

PEMBERS LLP

Site:-
Pembers Hill Farm
North East
Fair Oak

Drawing Title:-
EXTERNAL
WORKS
LAYOUT

SHEET 5 OF 9

Date: August 2019
Scales: 1:200 at A1

Drawn: TA
Checked: AC
Approved: TRS

Drawing No. DSM/E4679/355 AA

FOR CONSTRUCTION

RCP
ARCHITECTURE & CIVIL ENGINEERING

Rogers Cory Partnership
Architectural and Civil Consultants
The Old School Old School Road
Hook Hampshire RG27 9JN

T: 01256 769269 E: mail@rcpconsultants.co.uk W: rcpconsultants.co.uk