


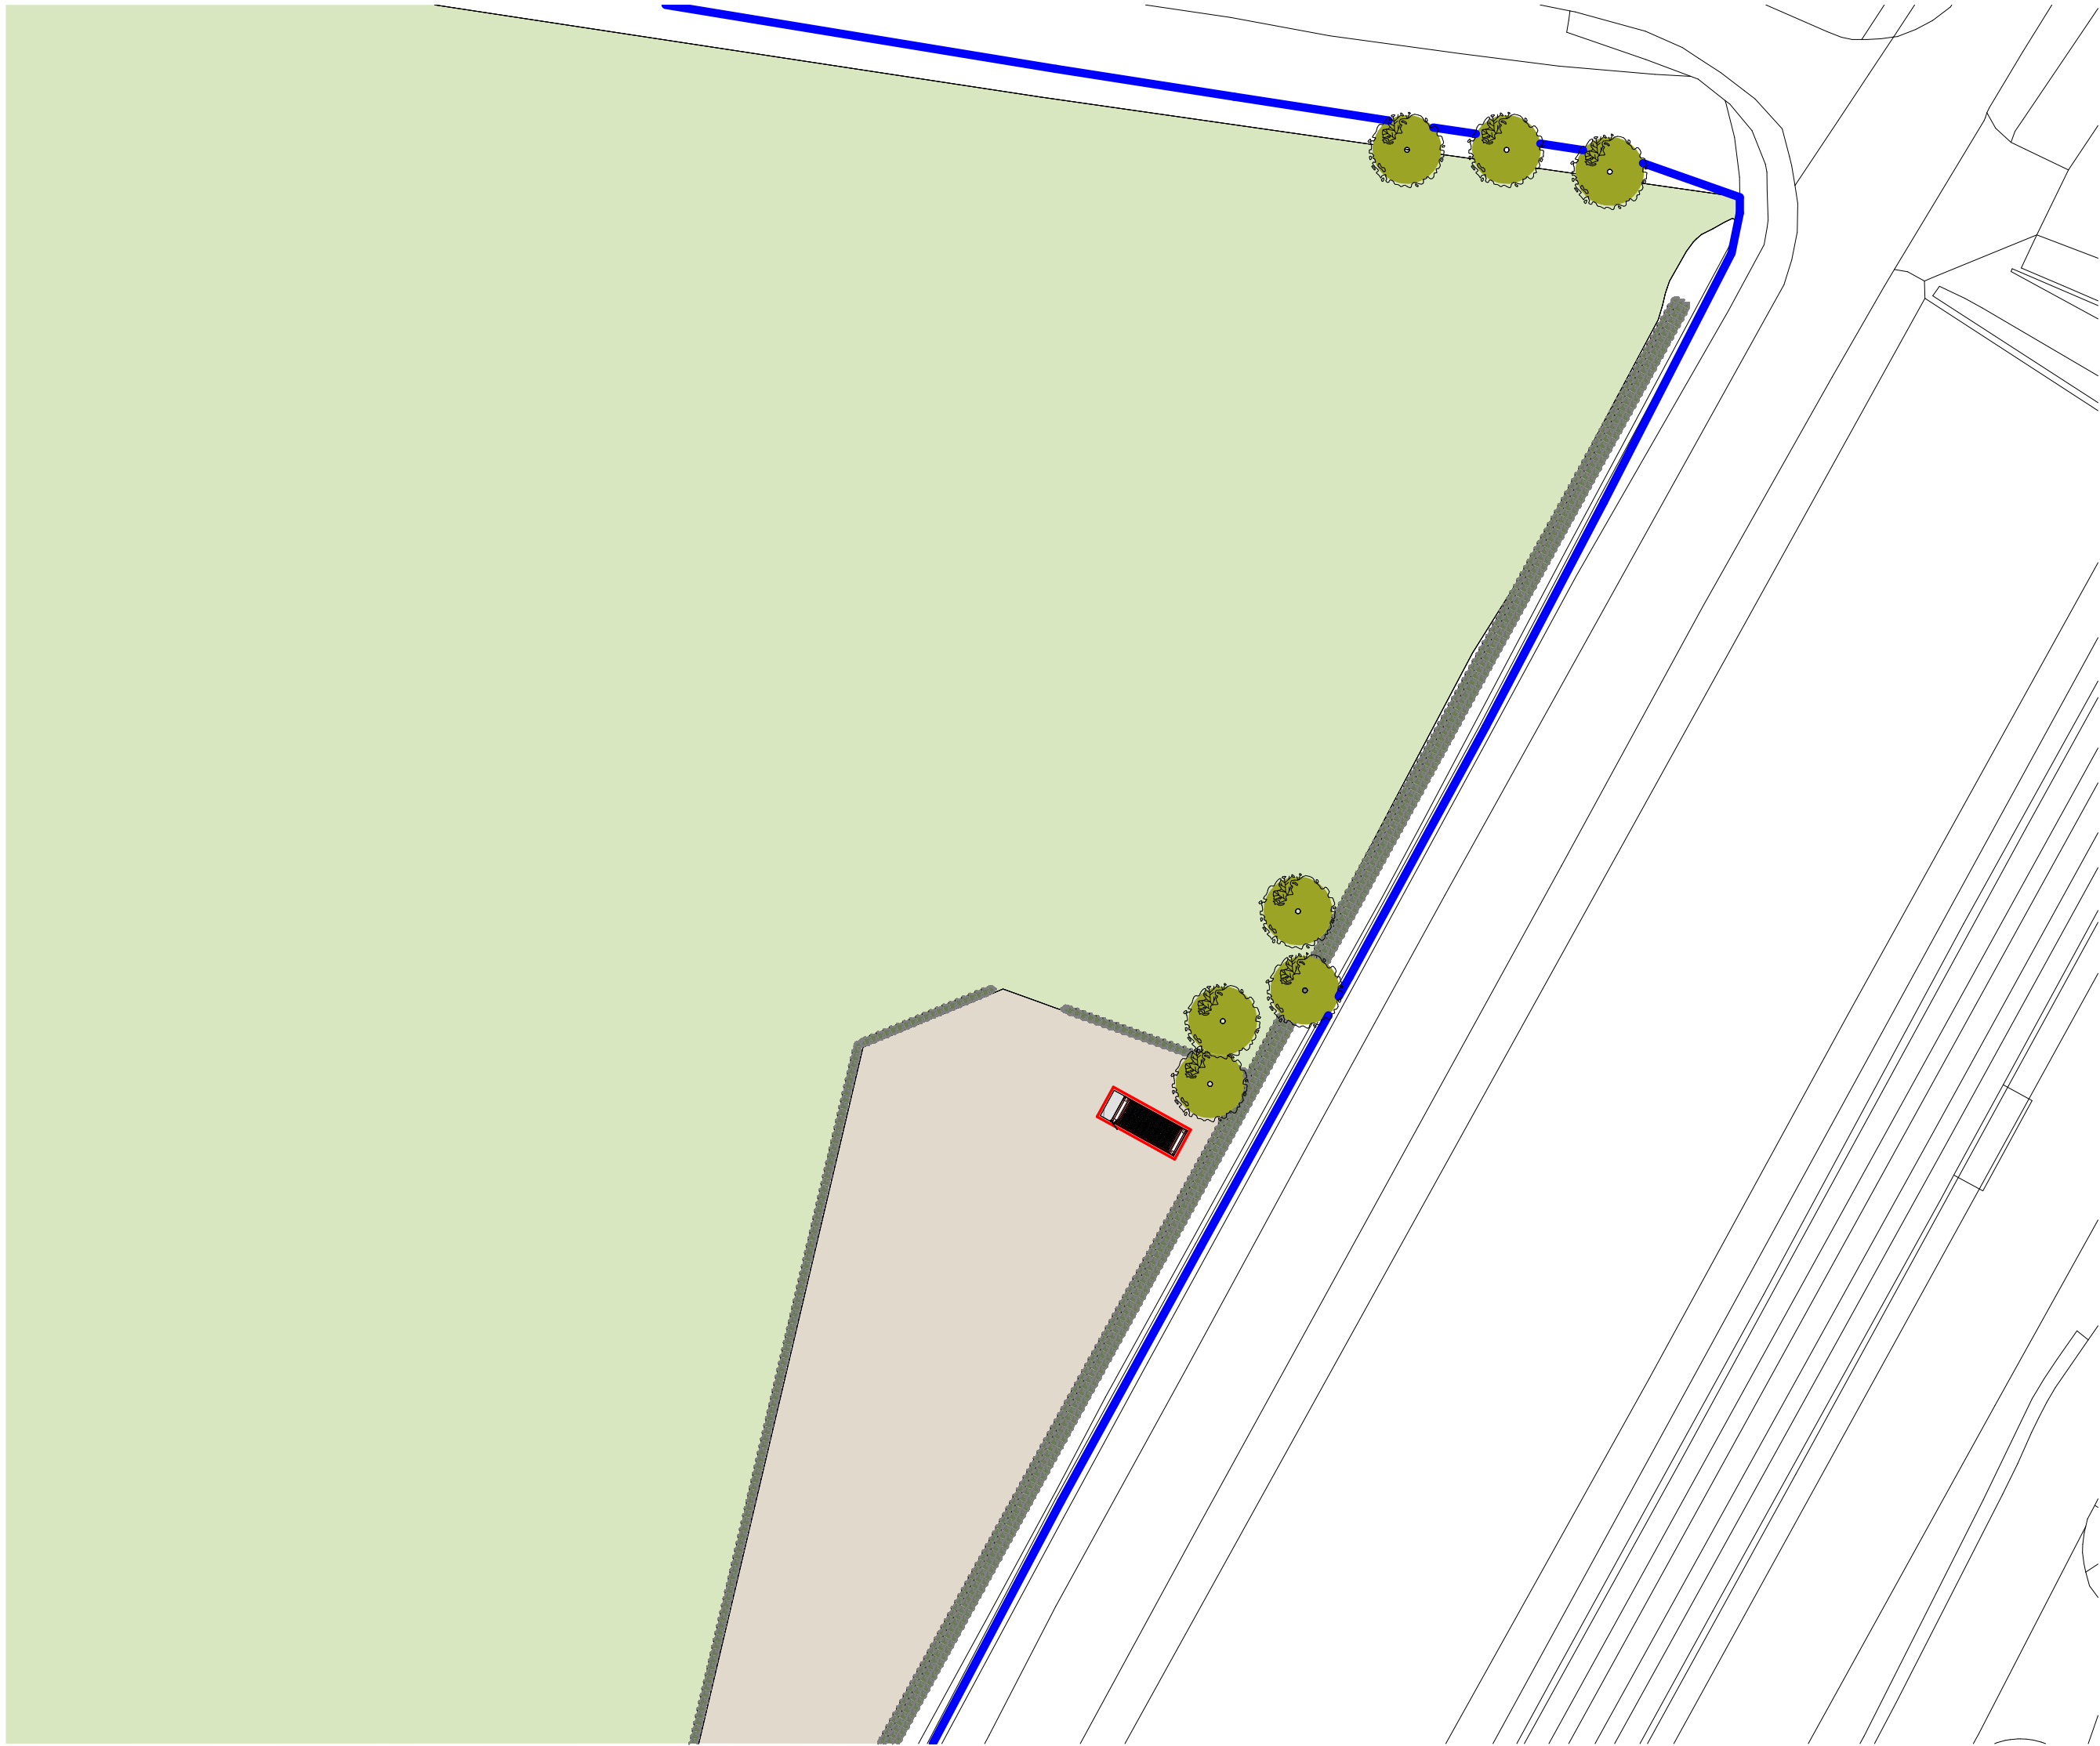
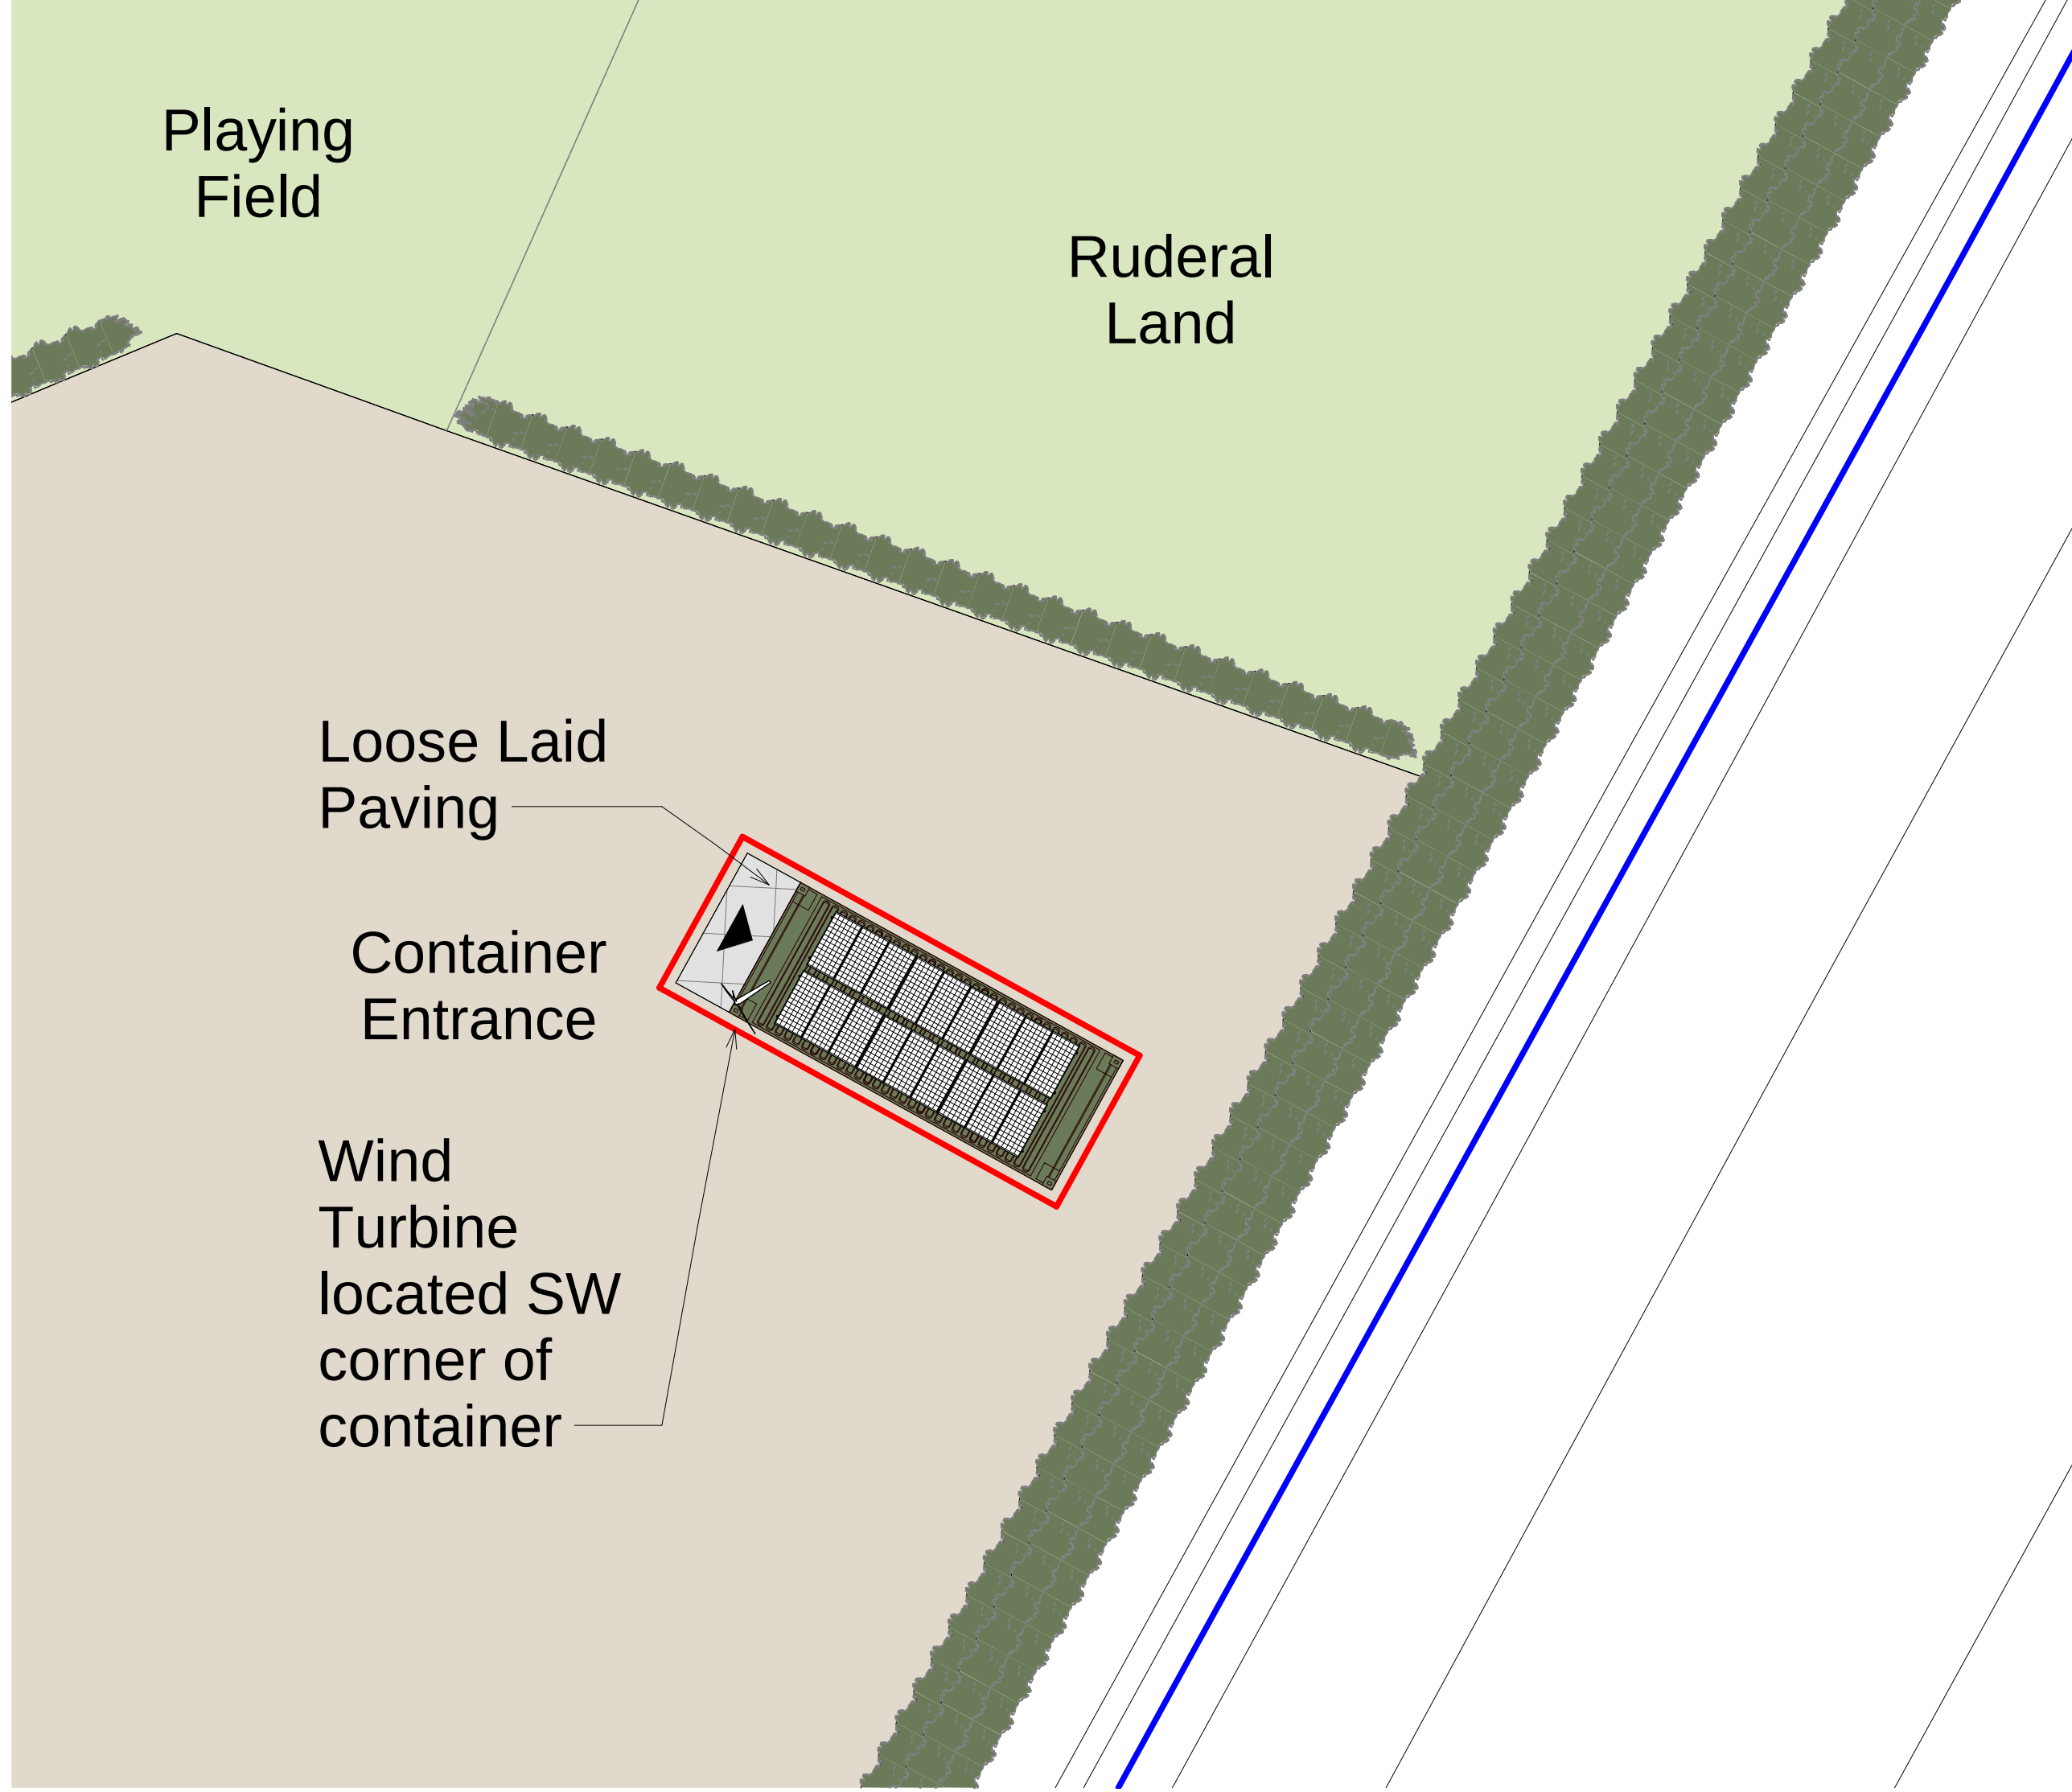


 



1 Proposed Site Plan
1 : 500

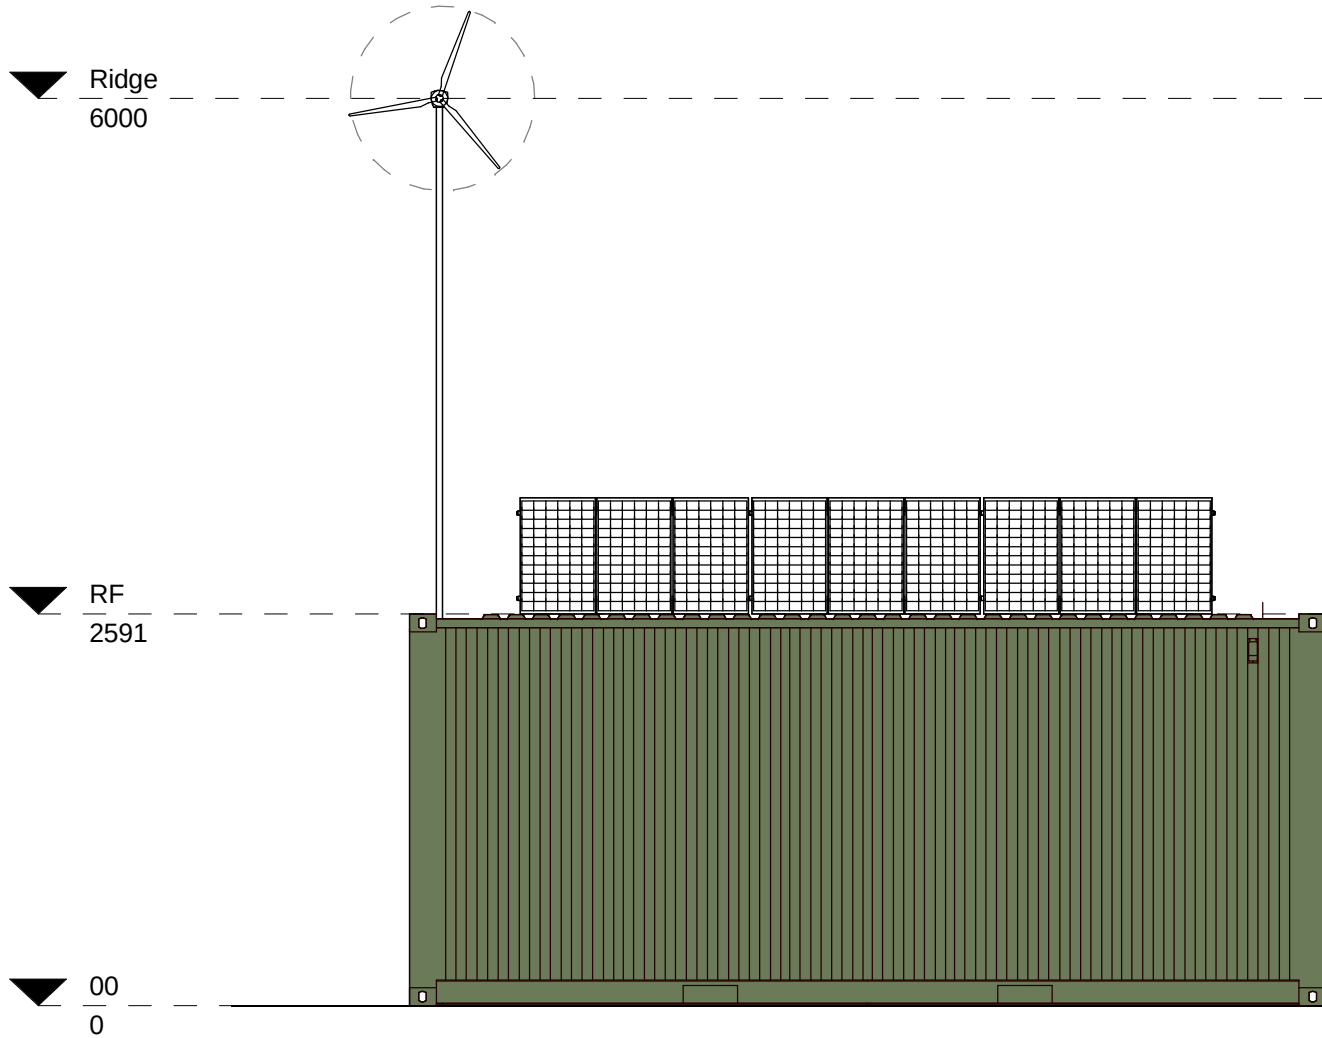


2 Proposed Roof Plan
1 : 100

 


3 South Elevation
1 : 50

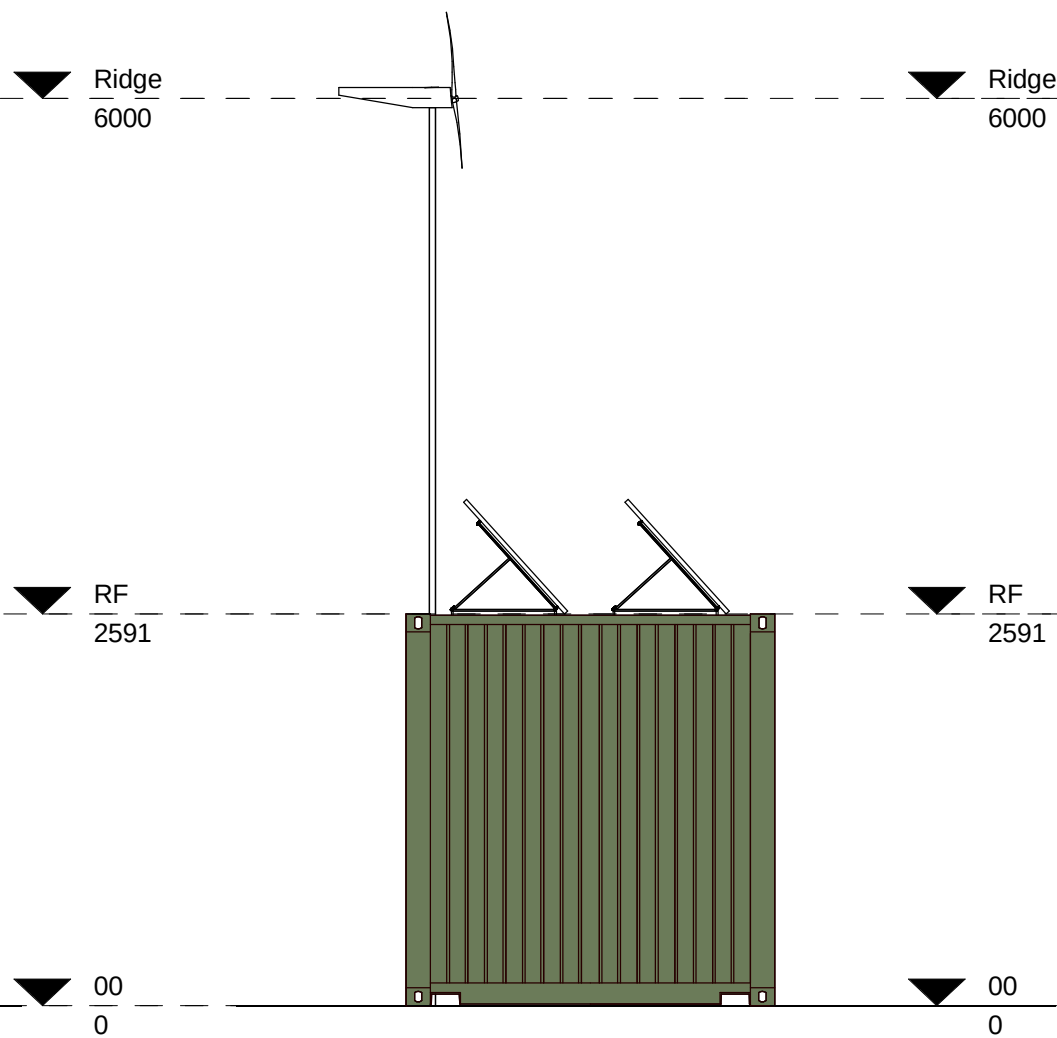 


4 East Elevation
1 : 50

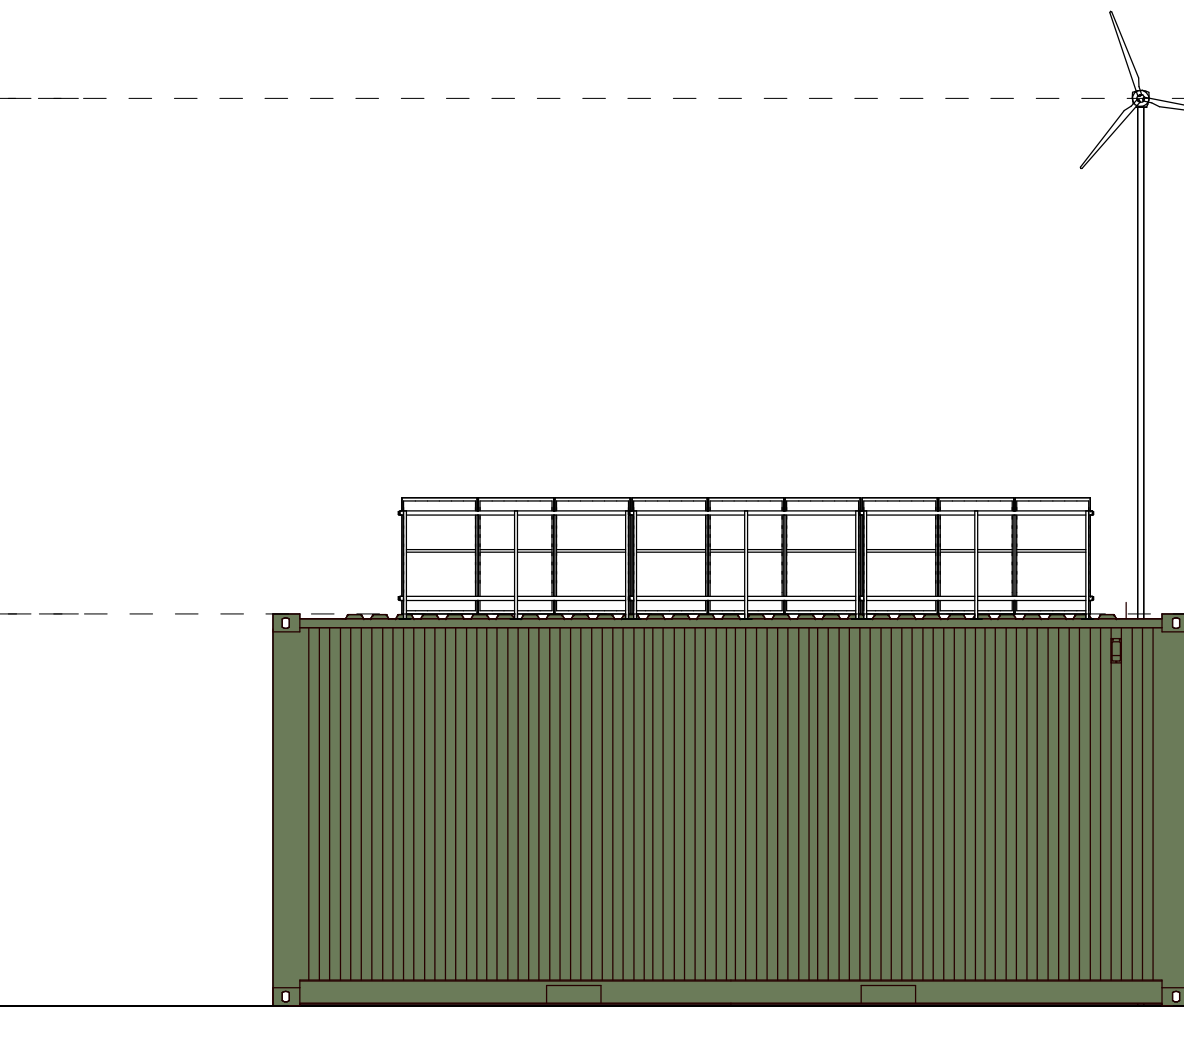

5 North Elevation
1 : 50

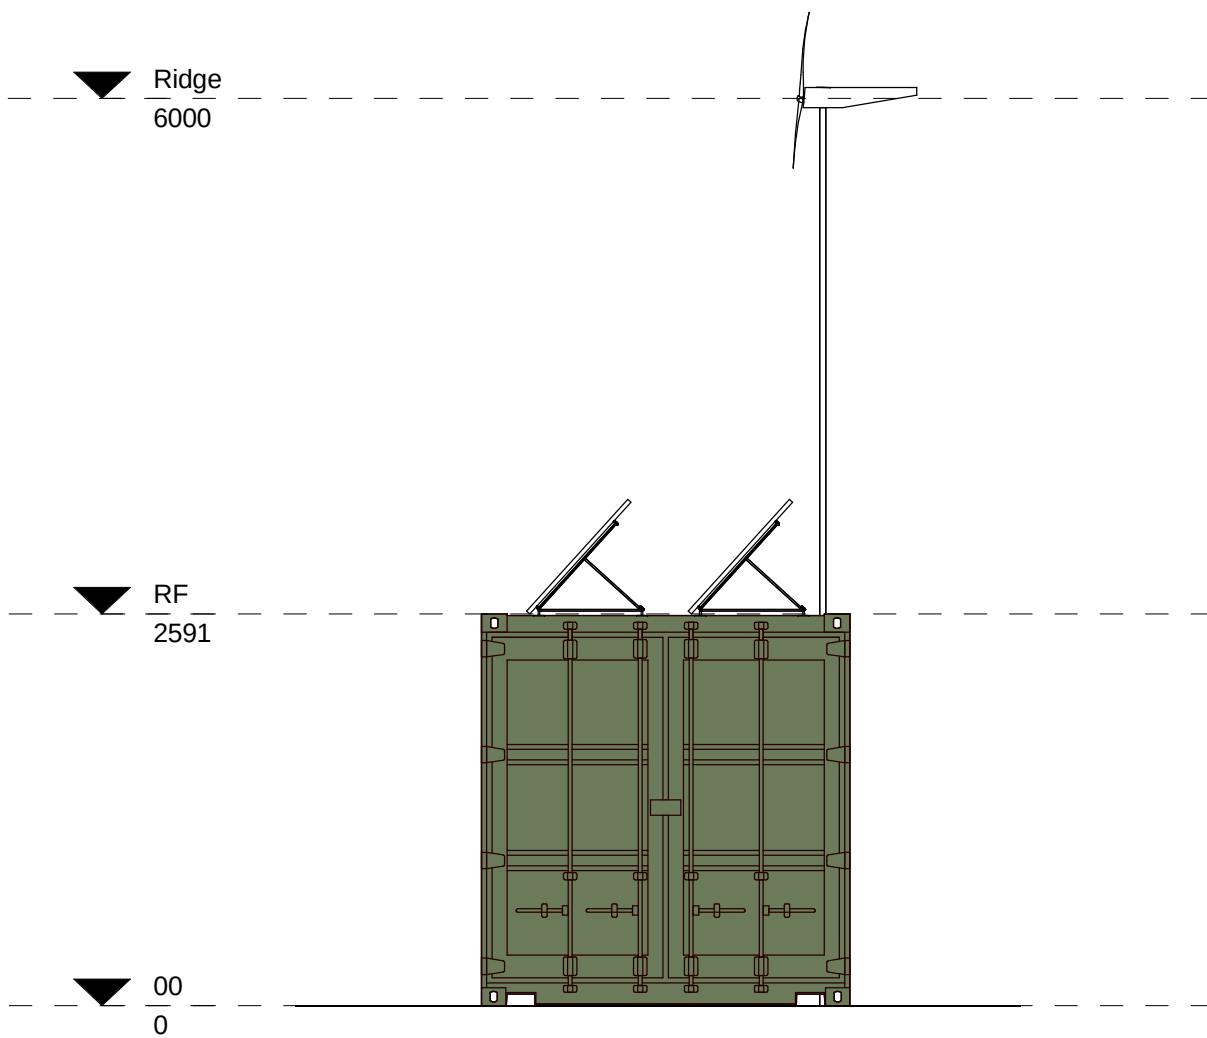

6 West Elevation
1 : 50

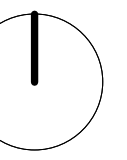

NOTES:
DO NOT SCALE. EXCEPT FOR PLANNING PURPOSES.
The copyright of this drawing is held by Ayre Chamberlain Gaunt Ltd. Not to be used for any purpose without consent.

Site ownership extends beyond extent of Location Plan

Site Ownership Boundary
Site Boundary

ACGARCHITECTS.CO.UK

Ayre Chamberlain Gaunt
Belvedere House
Basing View
Basingstoke
Hampshire, RG21 4HG

+44 (0)20 3909 5750
mail@acgarchitects.co.uk

**AYRE
CHAMBERLAIN
GAUNT**

PROJECT
Research Container Southampton
Wide Lane Sports Ground, Wide Lane, Eastleigh, SO50 5PE.

DRAWING TITLE
Proposed Roof Plan and Elevations

REV.	DATE	DESCRIPTION
P1	15.05.23	Planning Issue
P2	12.09.23	Revised turbine location

DRWN BY	CHKD BY	APPD BY
JL	RH	OW

DRAWING NO.
project code - originator - volume - level - type - role - number
412-ACG-XX-ZZ-DR-A-2000

STAGE	SUITABILITY
RIBA stage 2	code S4 description Suitable for Stage Approval