



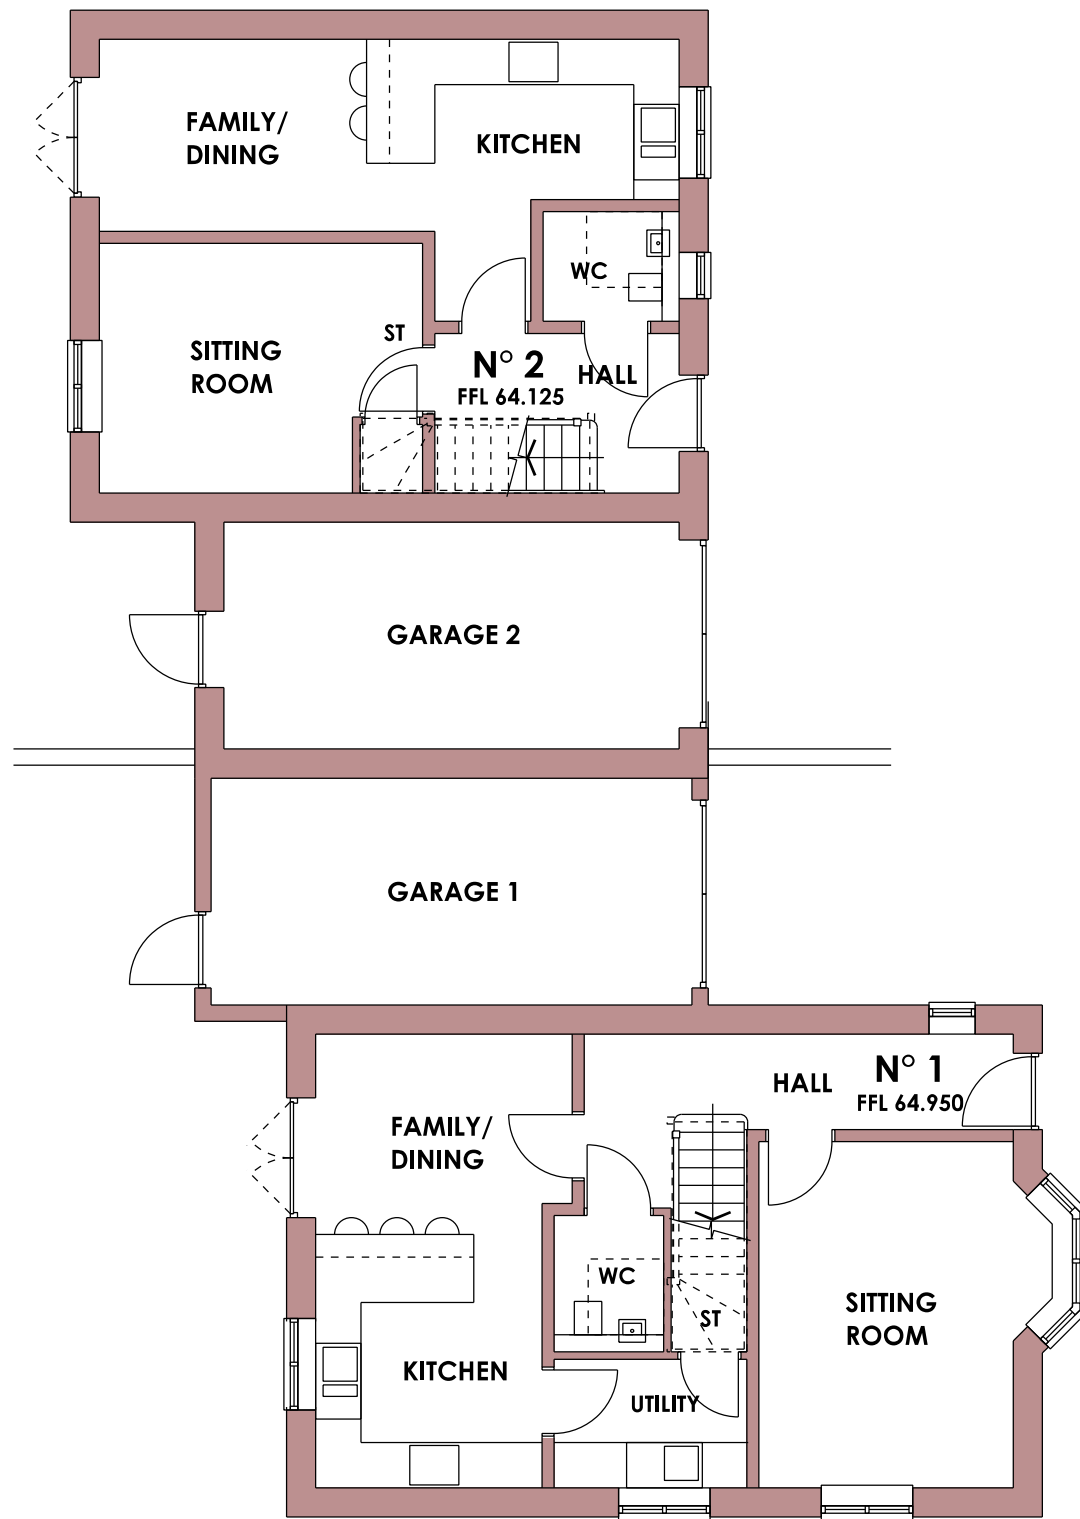

GROUND FLOOR

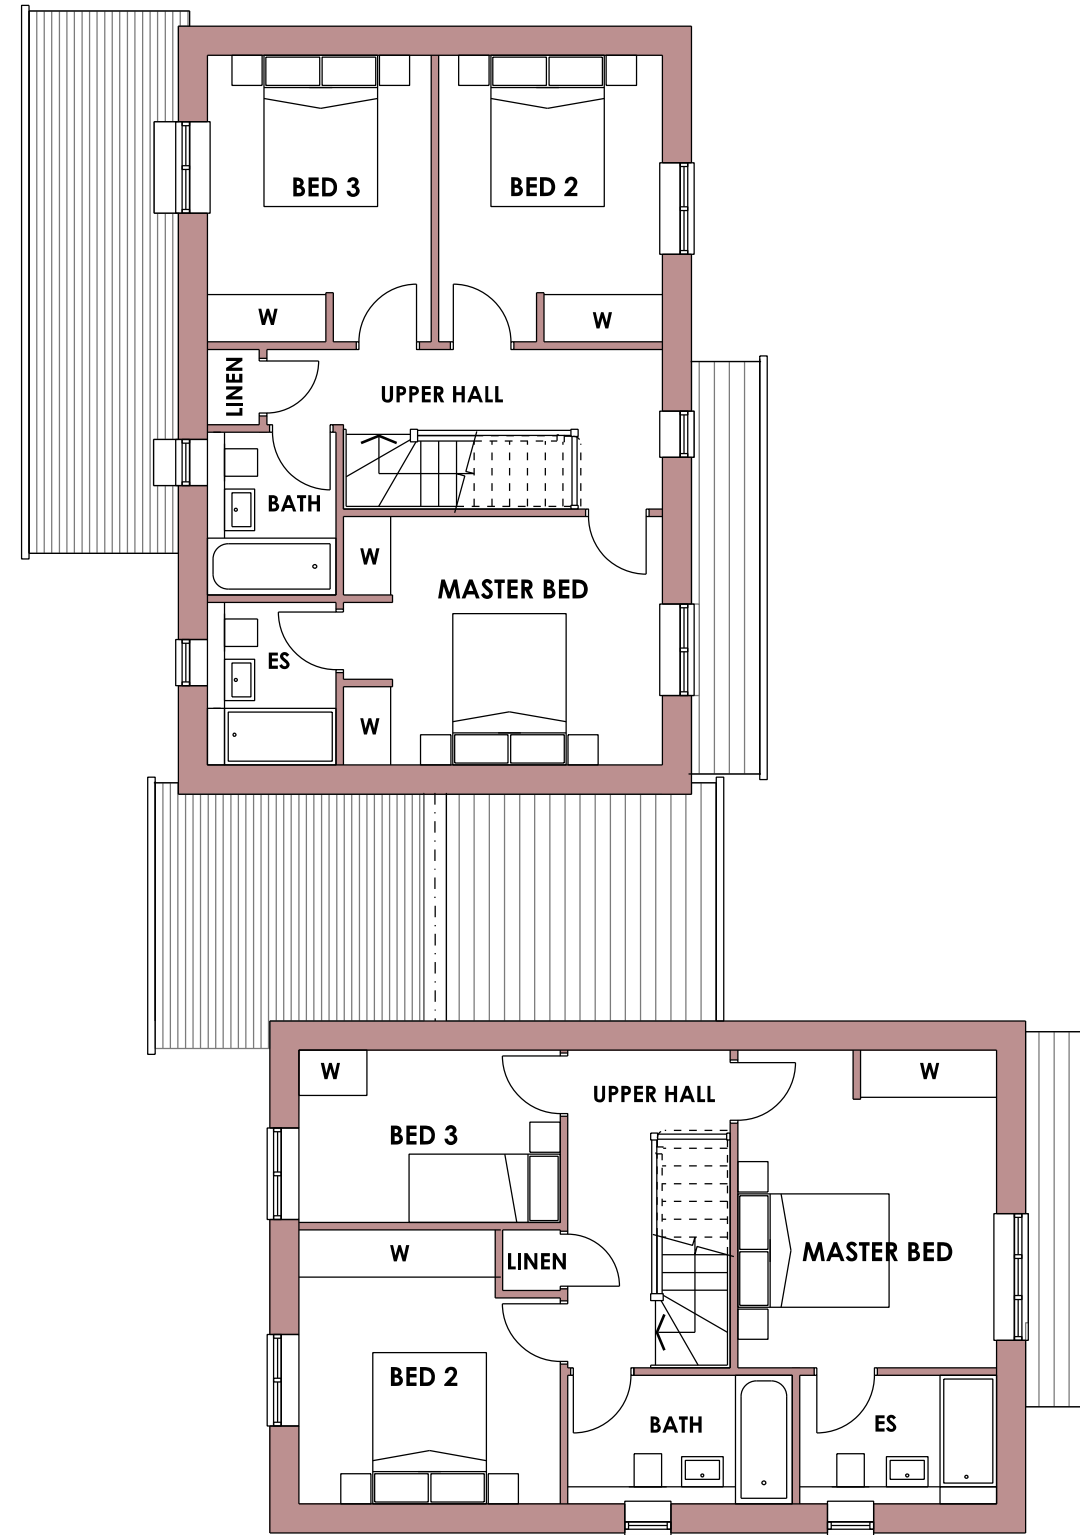

FIRST FLOOR

AREAS:	
PLOT 1 - 3B 5P	PLOT 2 - 3B 5P
GROUND 56.2 m ²	GROUND 46.0 m ²
FIRST 55.3 m ²	FIRST 56.5 m ²
TOTAL 111.5 m ²	TOTAL 102.5 m ²
1200 ft ²	1100 ft ²

POPE PRIESTLEY ARCHITECTS

ARCHITECTURE | TOWN PLANNING | URBAN DESIGN

12A, VICARAGE FARM BUSINESS PARK, WINCHESTER ROAD, FAIR OAK, HAMPSHIRE SO50 7HD T: +44 (0)23 80335228 E: info@popepriestley.co.uk

CONTRACTORS MUST CHECK ALL DIMENSIONS ON SITE. ONLY FIGURED DIMENSIONS ARE TO BE WORKED FROM. DISCREPANCIES MUST BE REPORTED TO THE ARCHITECT BEFORE PROCEEDING. DRAWING WAS PREPARED IN MICROSTATION FORMAT. DRAWINGS EXPORTED IN OTHER FORMATS MAY DIFFER. REFER TO ORIGINAL DRAWING FOR TRUE FORMAT. THIS DRAWING IS COPYRIGHT © POPE PRIESTLEY ARCHITECTS. IMPORTANT NOTE FOR USE OF THIS DRAWING: THIS DRAWING HAS BEEN PRODUCED SPECIFICALLY FOR USE ON THIS PROJECT. POPE PRIESTLEY ARCHITECTS CANNOT BE HELD RESPONSIBLE FOR RE-USE OF THIS INFORMATION BY OTHERS FOR ANY PURPOSE OTHER THAN FOR WHICH IT IS SPECIFICALLY INTENDED. THIS DRAWING REFLECTS STANDARDS AGREED FOR THIS PROJECT AND CURRENT AT THE TIME OF PRODUCTION AND WILL NOT BE UPDATED IN ACCORDANCE WITH CHANGING LEGISLATION AND/ OR OTHER REQUIREMENTS.

SCALE BAR 10mm INTERVALS WHEN PRINTED AT TRUE SCALE

HOME FARM HEDGE END HAMPSHIRE SO30 4DF				PLOT 1 & PLOT 2 FLOOR PLANS	
SCALE BAR 0 1 2 3 4m				DRAWING STATUS PLANNING ISSUE	
SCALE @ A3 1: 100	DATE 30.08.2023	AUTHOR JT	CHECK DP	DRAWING NO. PP1433/ 103	REVISION P2