


LEGEND

Existing dwelling and new extension -
The proposed principal facing and roofing materials schedule:

- 1. New exterior walls:**
New exterior walls to be facing brickwork to match in type, colour and texture, those of the existing original dwelling as far as practicable.
- 2. New windows:**
Double or triple glazed timber framed vertical sliding sash windows, set in appropriate reveals; framework colour white.
- 3. New external doors:**
Double or triple glazed aluminium framed doors, set in appropriate reveals; framework colour dark grey/anthracite.
- 4. Existing windows and external double doors:**
Original frames to be retained. New double glazed units to be fitted replacing existing single glazed units.
- 5. New pitch roofs:**
New pitch 'Plain' roof tiles to match in type, colour and texture, those of the existing original dwelling as far as practicable.
- 6. New rainwater goods:**
PVCu half round gutters and round downpipes, colour black.

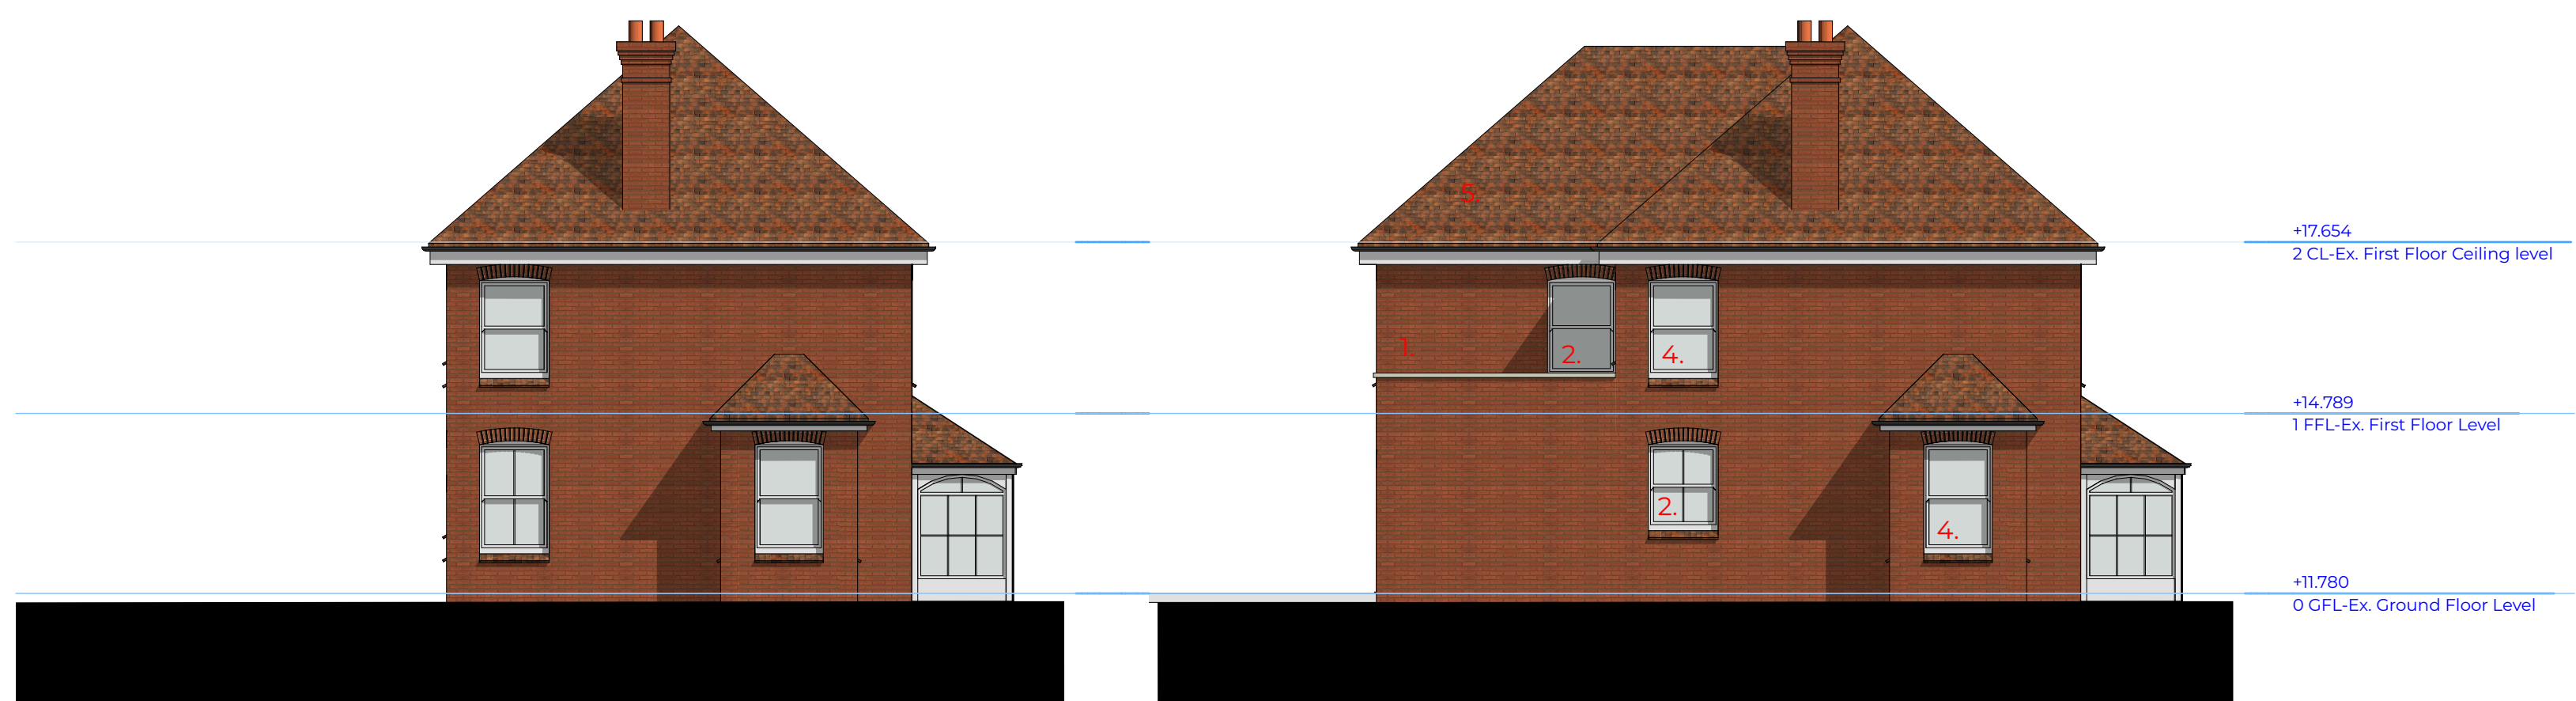

E-01	Existing North Elevation
-	1:100

E-01	Proposed North Elevation
-	1:100



E-02	Existing East Elevation
-	1:100

E-02	Proposed East Elevation
-	1:100



E-03	Existing South Elevation
-	1:100

E-03	Proposed South Elevation
-	1:100



E-04	Existing West Elevation
-	1:100

E-04	Proposed West Elevation
-	1:100



1	Concept Visual
2	1:200



2	Concept Visual
-	1:200



4 Winchester Street (West (front) and East (rear) Elevations)

Mr. H. Phillips and Mrs. K. Phillips

Proposed Rear Extension
44 Winchester Street, Botley, Southampton.
SO30 2AA.

Existing and Proposed 'Indicative' Elevations

date project number/drawing number
14 September 2023 0775-01.006.01

[illegible]

☐ preliminary ☒ planning ☒ building regulations ☐ production
☐ tender ☐ construction ☐ as built ☐ other

studio The Steven Barlow Partnership
The Studio, 81 Manor Road,
Portsmouth, Hampshire. PO1 5LB
United Kingdom.

call +44 (0) 800 756 9776
email info@tsbp-architecture.co.uk
visit tsbp-architecture.co.uk

This drawing is protected by copyright of THE STEVEN BARLOW PARTNERSHIP under The Copyright, Designs and Patents Act 1988 and the reproduction or use in any form without prior written consent from THE STEVEN BARLOW PARTNERSHIP will be an infringement of copyright.

Only the original drawing should be relied on. Plans are liable to distortion in transmission to the web. Do not scale off this drawing in any event, except for planning application purposes. Figured dimensions must be used if in doubt contact THE STEVEN BARLOW PARTNERSHIP.

Contractor to check and verify all levels, datum's and dimensions on site and shall report any discrepancies or omissions to THE STEVEN BARLOW PARTNERSHIP prior to commencement of work and during construction phase. This drawing is to be read and understood in conjunction with structural, mechanical, electrical and/or any other associated documentation as may be applicable to the project.

This drawing including notes has been prepared and produced for the client named for the project detailed and solely for the purposes of the project and shall not be used for any other project without the written consent of the architect.

© Copyright 2023 - The Steven Barlow Partnership (TSBP Architecture)
Chartered Institute of Architectural Technologists Chartered Practice