

EXISTING MATERIALS:


WALLS	-	01	WHITE RENDER
ROOF	-	02	ROOFING FELT
FRONT DOORS	-	03	WHITE UPVC DOUBLE GLAZED
WINDOWS	-	04	WHITE UPVC DOUBLE GLAZED
PARAPET COPING	-	05	CONCRETE CAPPING STONE
OBSCURED GLAZING	-	06	FROSTED GLASS
GUTTERS & DOWNPIPES	-	07	WHITE UPVC
GARAGE DOOR	-	08	BLUE POWDERCOATED STEEL (ROLLER)



© STRINGENT COPYRIGHT

This drawing has been produced for:
Mr & Mrs T Kilby
and prepared for submission as part of any statutory
Applications. It is not intended for use by any other
person or for any other building project or purpose
without prior permission from Toldfield Architects Ltd.

CROWSPORT
ESTATE

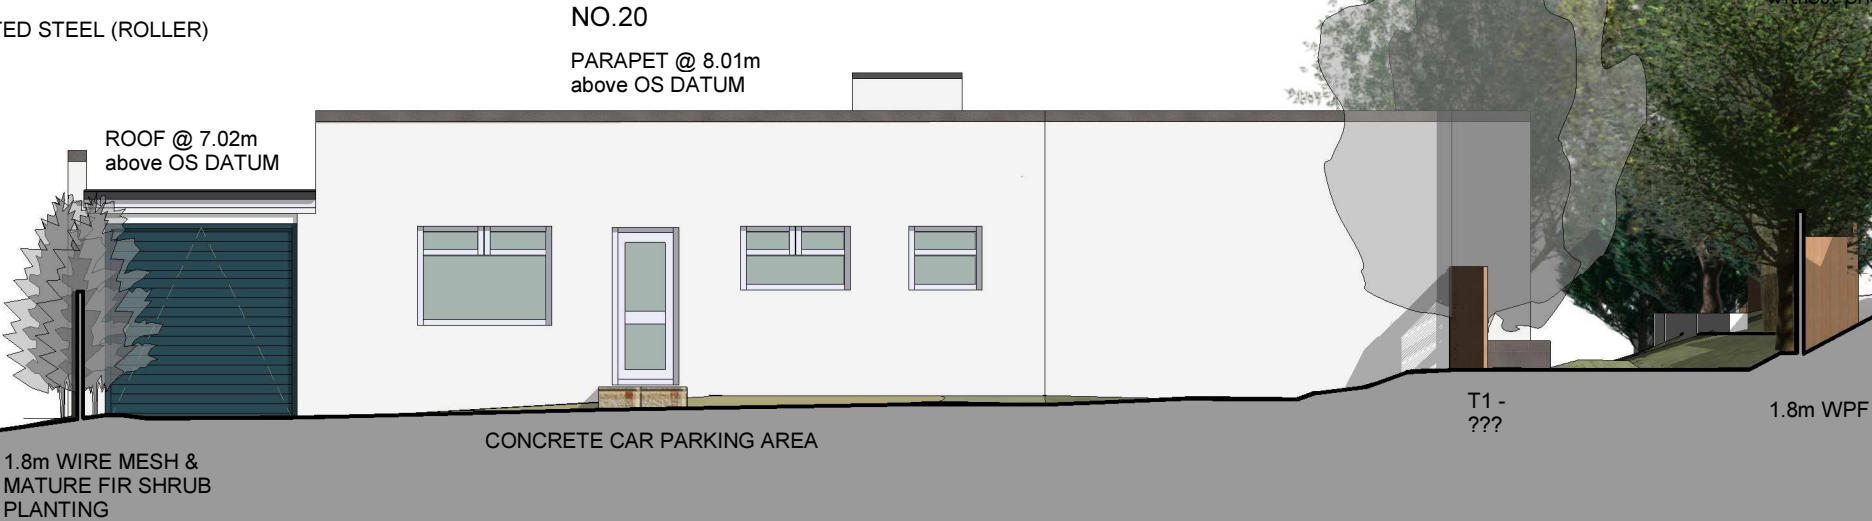


EXISTING NORTH-WEST ELEVATION



EXISTING NORTH-EAST ELEVATION TO CROWSPORT ESTATE

EXISTING NORTH-WEST & NORTH-EAST ELEVATIONS

SCALE 1:100

 

Project Name and Address:
No.20 Crowsport Estate, Hamble Le Rice, Hamble.
Southampton. SO31 4HG

Client:
Mr & Mrs T Kilby

Drawing Title:
Existing North-West and North East Elevations

Project Ref: 221202
Origion: TA
Zone: -
Level: -
Type: -E
Role: -A
Number: P08

Status:
Householders Planning Application

TA Code: 221202
Project Stage: Planning
Sheet @ A1: 1 : 100
Date: 01/04/23

Rev:

Dr:

AP

© Toldfield Architect Ltd,
5 Freemantle Business Centre,
152 Millbrook Road East,
Southampton.
SO15 1JR

Tel: 023 80 236165
Email: info@toldfieldarchitects.co.uk
adi@toldfieldarchitects.co.uk
kouros@toldfieldarchitects.co.uk
Web: www.toldfieldarchitects.co.uk