




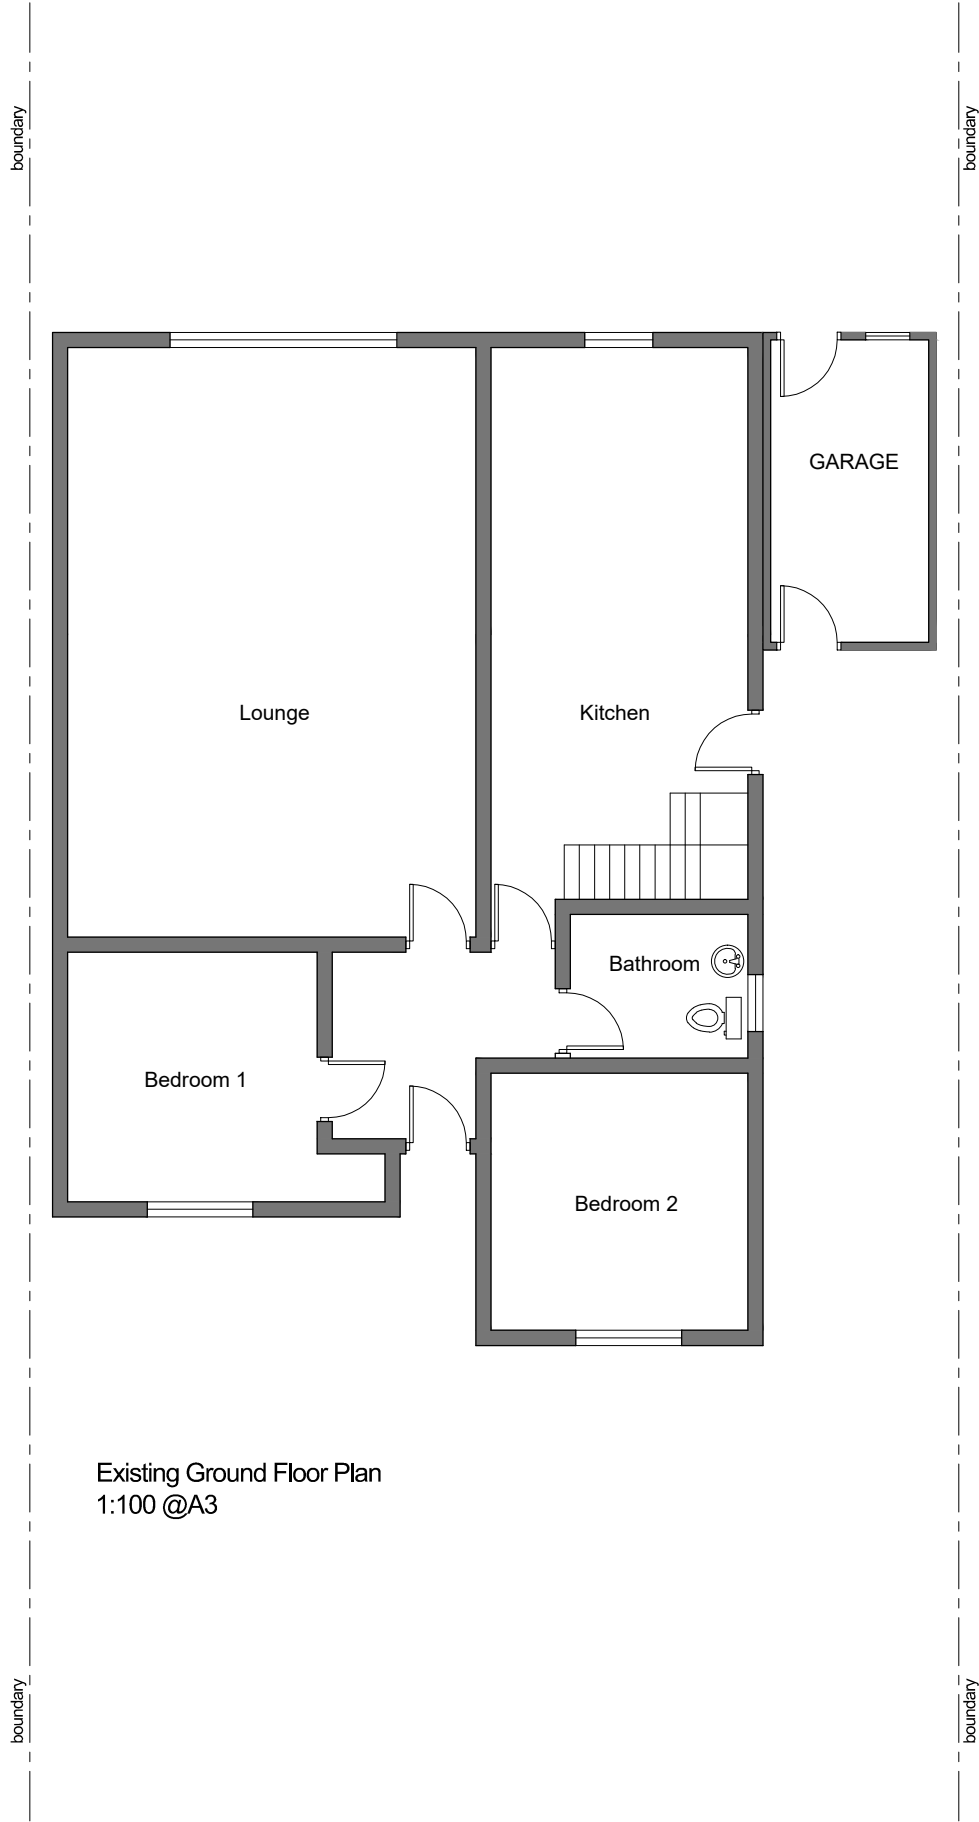

Existing Ground Floor Plan
1:100 @A3

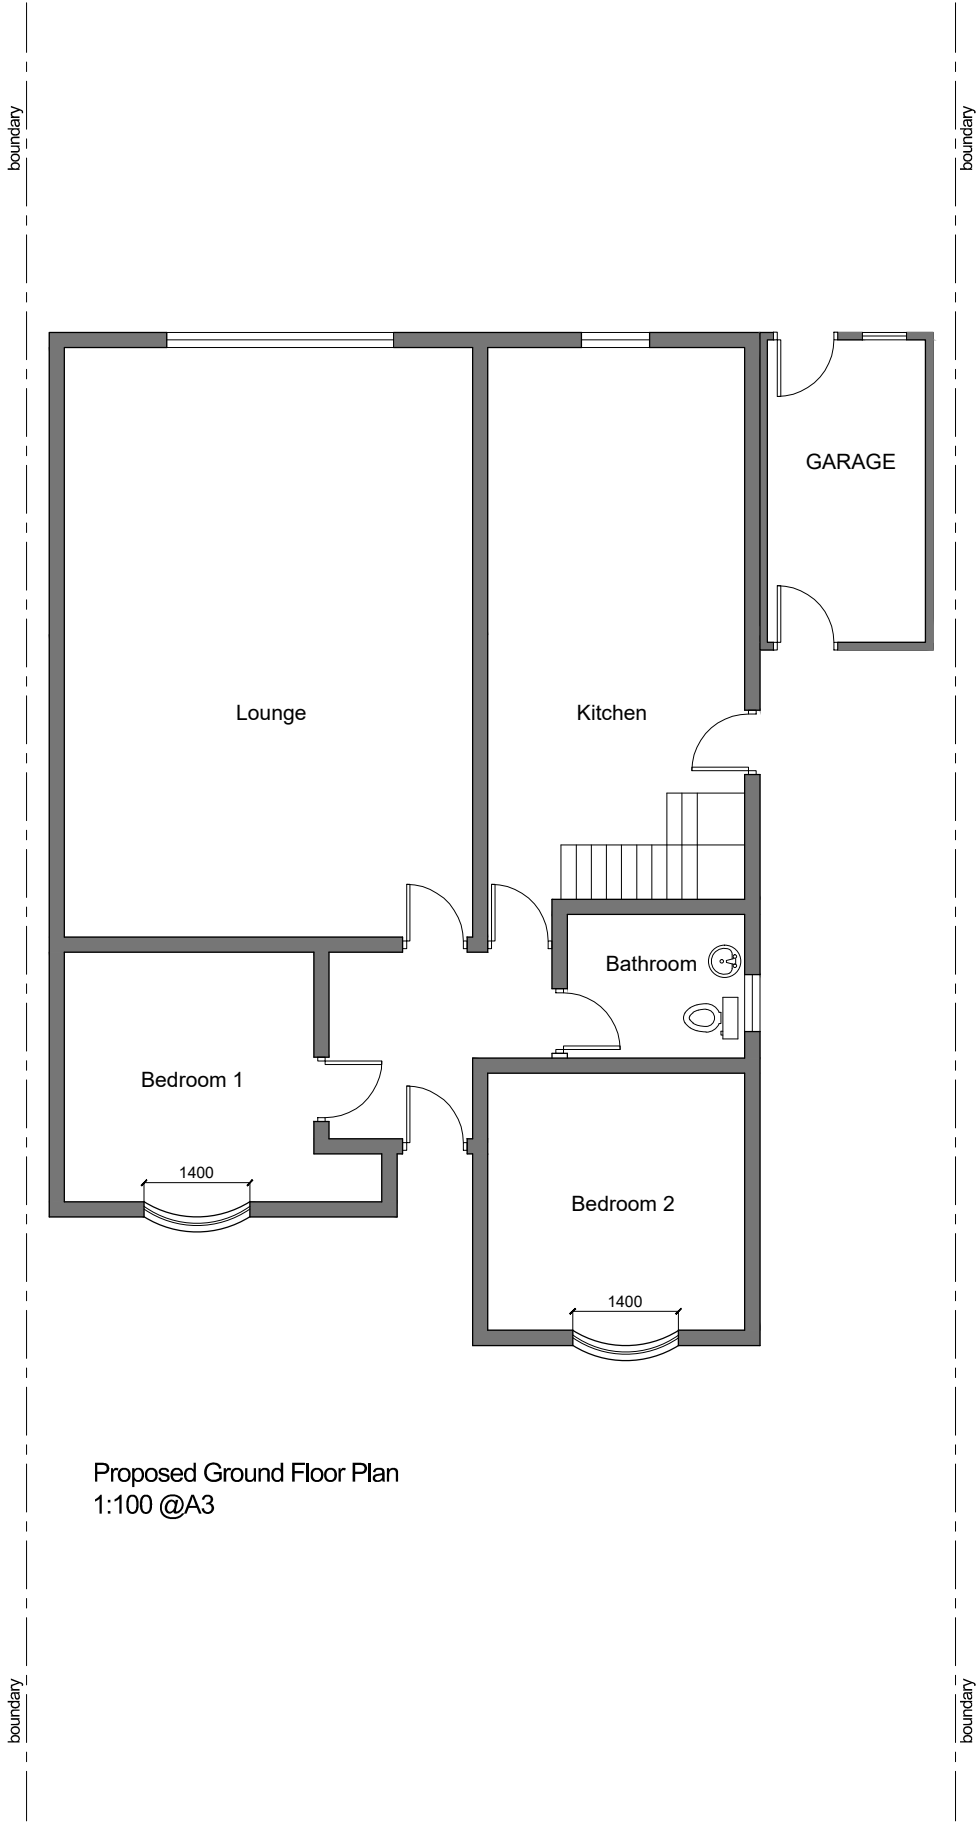

Proposed Ground Floor Plan
1:100 @A3

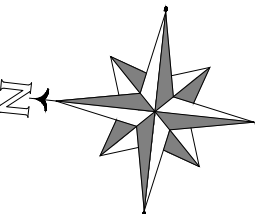

EXISTING WALLS

NEW CAVITY WALLS

NEW STUD WALLS

NEW DORMER WALLS

REMOVED WALL

0

5m



NA PLANNING LTD

19 St James Park road, Shirley,
Southampton, SO16 6HL
TEL: 077 4569 6432
E-MAIL: info@naplanning.co.uk
WEB: www.naplanning.co.uk

Project

27 Whalesmead Road , Bishopstoke

Drawing

Window Change

Title

Existing & Proposed Ground Floor Plan

Drawing Status:

Scale 1:100 @ A3	Drawn N.ALI	Date 25.07.2023
Project No 053	Page 01	Revision P1