


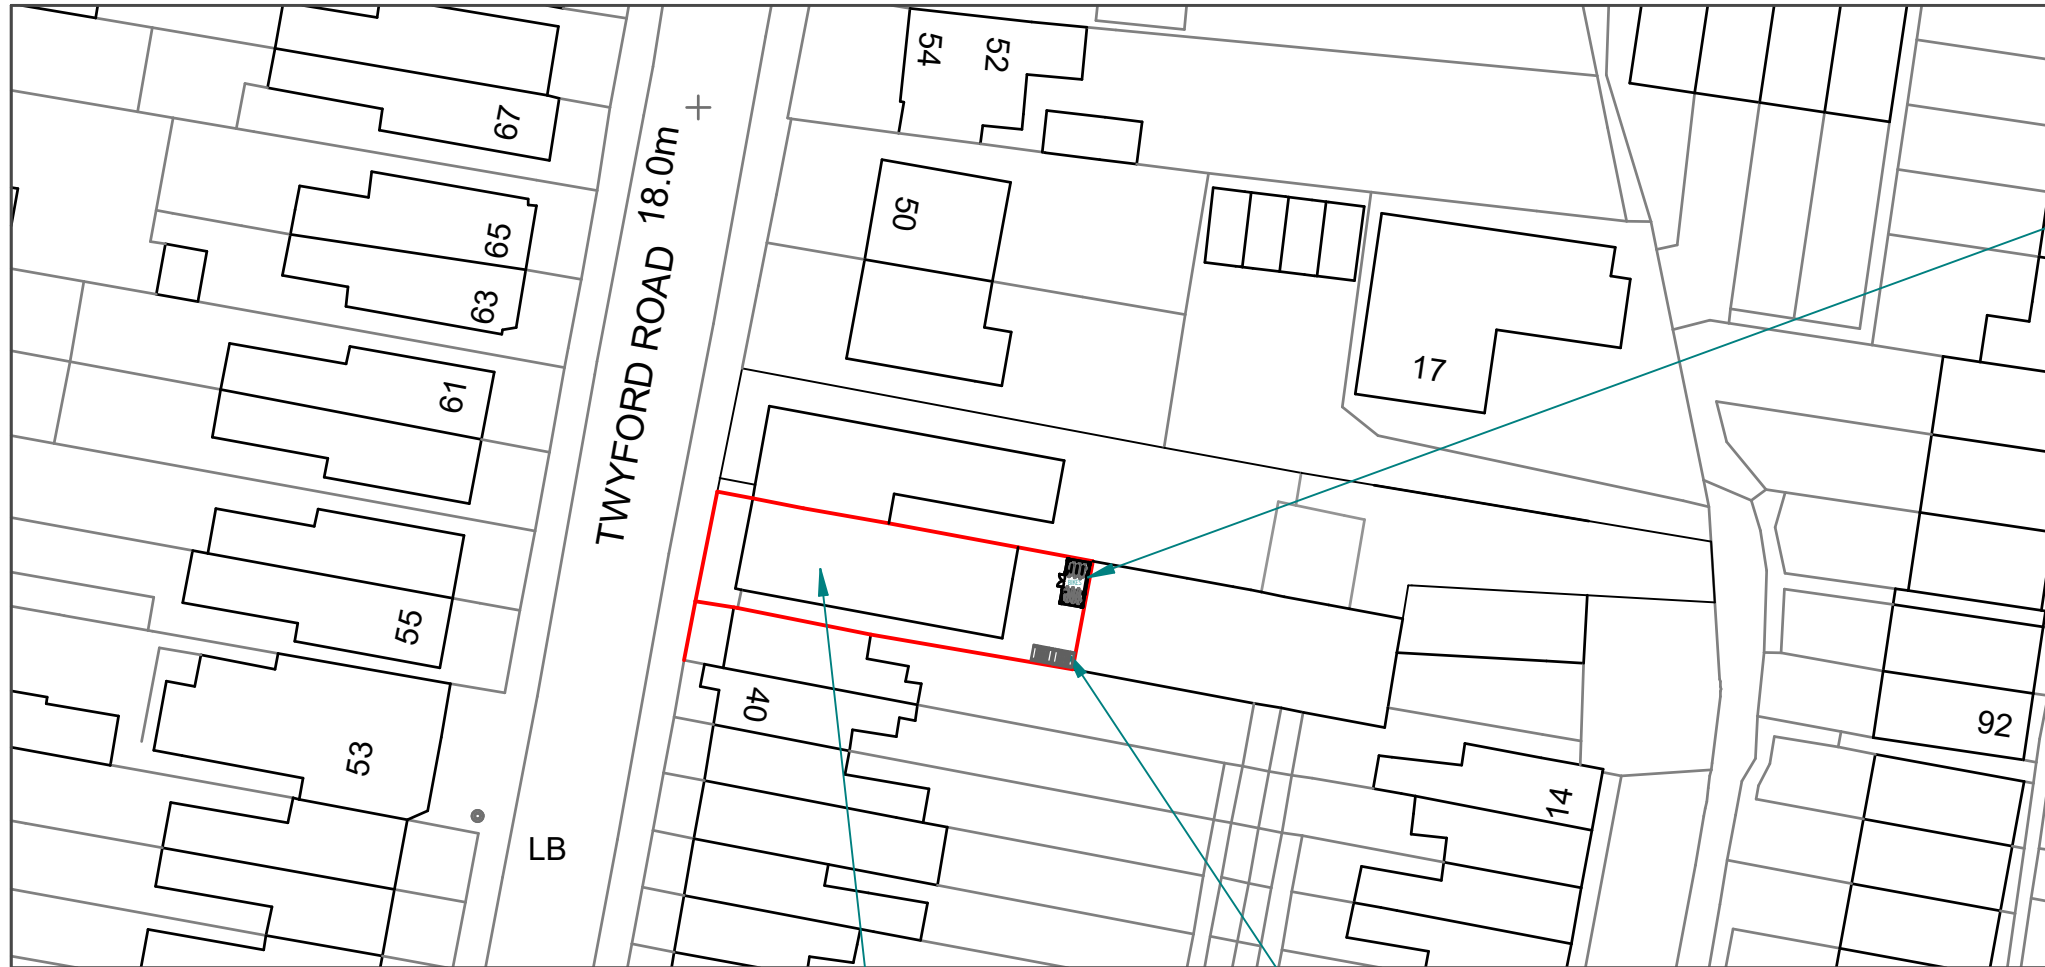

SCALE 1:500 @ A3

x2 1100 Litre Eurobin
(recycling and general waste)

change into 9 bedroom HMO

BIKE STORE

	NAME	DATE
DRAWN	PRB	19/09/2023

UNLESS OTHERWISE SPECIFIED
DIMENSIONS ARE IN MILLIMETERS

DWG PLANS 85 Cranmer Drive, Nursling, Southampton, SO16 0TD Mobile: 07851229345, Email: info@dwgplans.co.uk		
TITLE Site Plan 44 Twyford Road, Eastleigh		
SIZE A3	DWG NO DWG PLANS 02797	REV A
CLIENT: Anil		
SCALE: 1:500 @ A3		SHEET 1 of 1