




DRAWING SCALE: 1:50

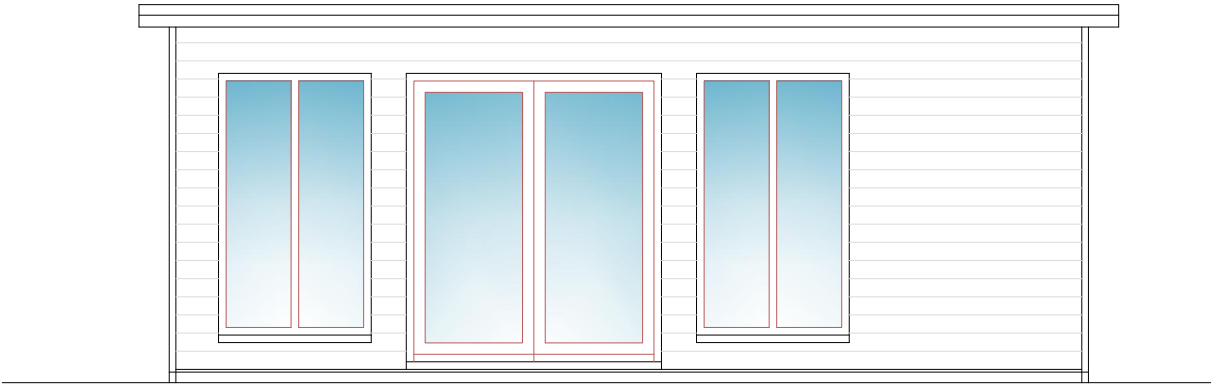


PROPOSED FRONT ELEVATION 1:50 @ A3

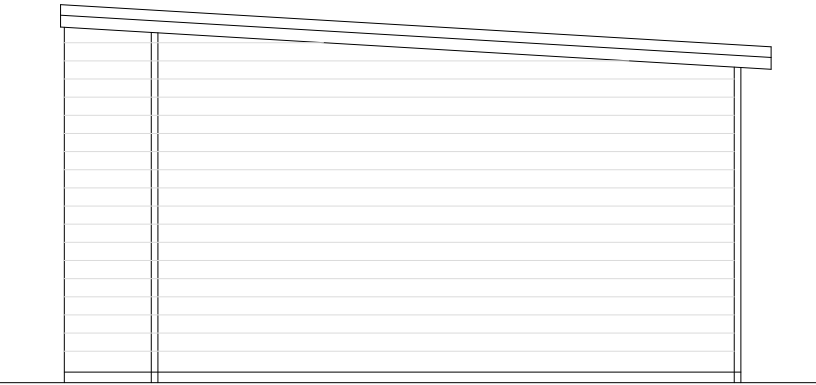

PROPOSED SIDE ELEVATION 1:50 @ A3

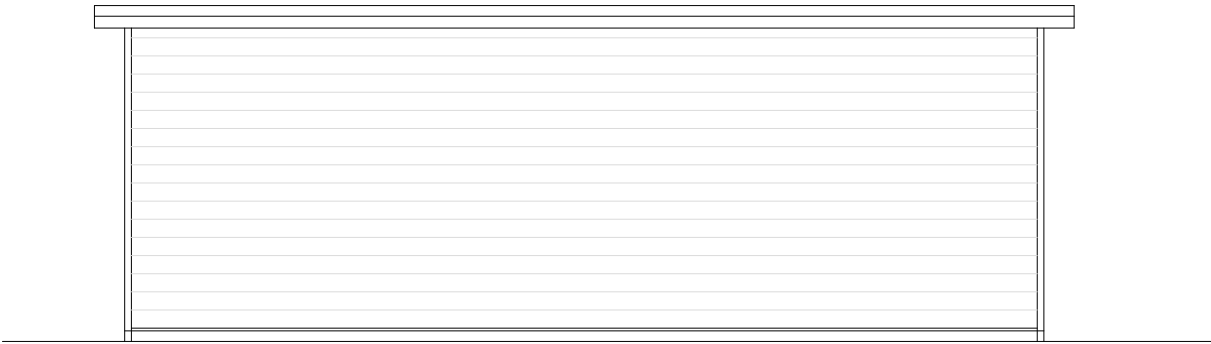

PROPOSED REAR ELEVATION 1:50 @ A3

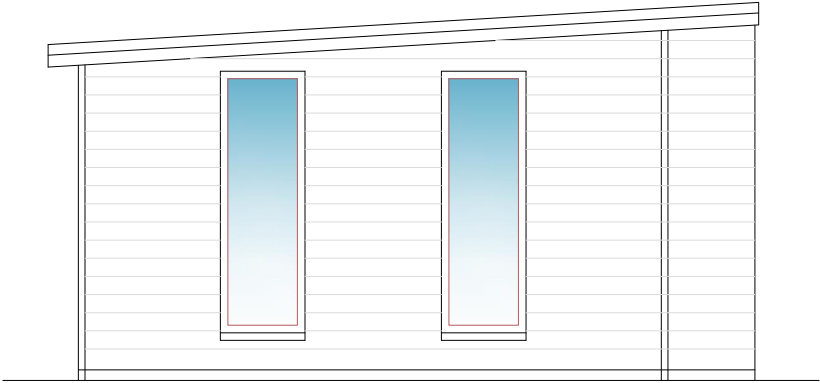

PROPOSED SIDE ELEVATION 1:50 @ A3

TIMBER CLADDING TO ALL WALLS
TIMBER WINDOWS AND DOORS
GRP FLAT ROOF COVERING

IF IN DOUBT - ASK
COPYRIGHT CITYSCAPE ARCHITECTURE LTD
ALL DIMENSIONS, LEVELS AND ANGLES TO BE CHECKED ON SITE BY CONTRACTOR
ALL BOUNDARIES ARE ASSUMED AND WE ACCEPT NO LIABILITY FOR BOUNDARY INACCURACY
YOU ARE REMINDED OF YOUR RESPONSIBILITIES UNDER THE 'PARTY WALL ETC. ACT' 1996 WHERE APPLICABLE
RESPONSIBILITY IS NOT ACCEPTED FOR ERRORS MADE BY OTHERS IN SCALING FROM THIS DRAWING
ALL DRAIN RUNS EXISTING AND PROPOSED ARE TO BE VERIFIED ON SITE DUE TO RESTRICTED ACCESS - ENSURE ALL CONNECTIONS MADE TO CORRECT SYSTEMS

CITYSCAPE
ARCHITECTURE

T: 0117 900 0124
W: www.abcpplans.co.uk
E: mail@abcpplans.co.uk

CLIENT: ASTAFJEVA
SITE:
48 WILDERN LANE · HEDGE END · SO30 4EJ

SCHEME:
GARDEN ROOM
TO BE READ IN CONJUNCTION WITH: Z-789-S001
DRAWING NUMBER: Z-789-D004

REVISION:

DATE: 18TH SEPTEMBER 2023