


Revisions:

rev	date	drawn	comments
A	11.09.23	JTS	General updates

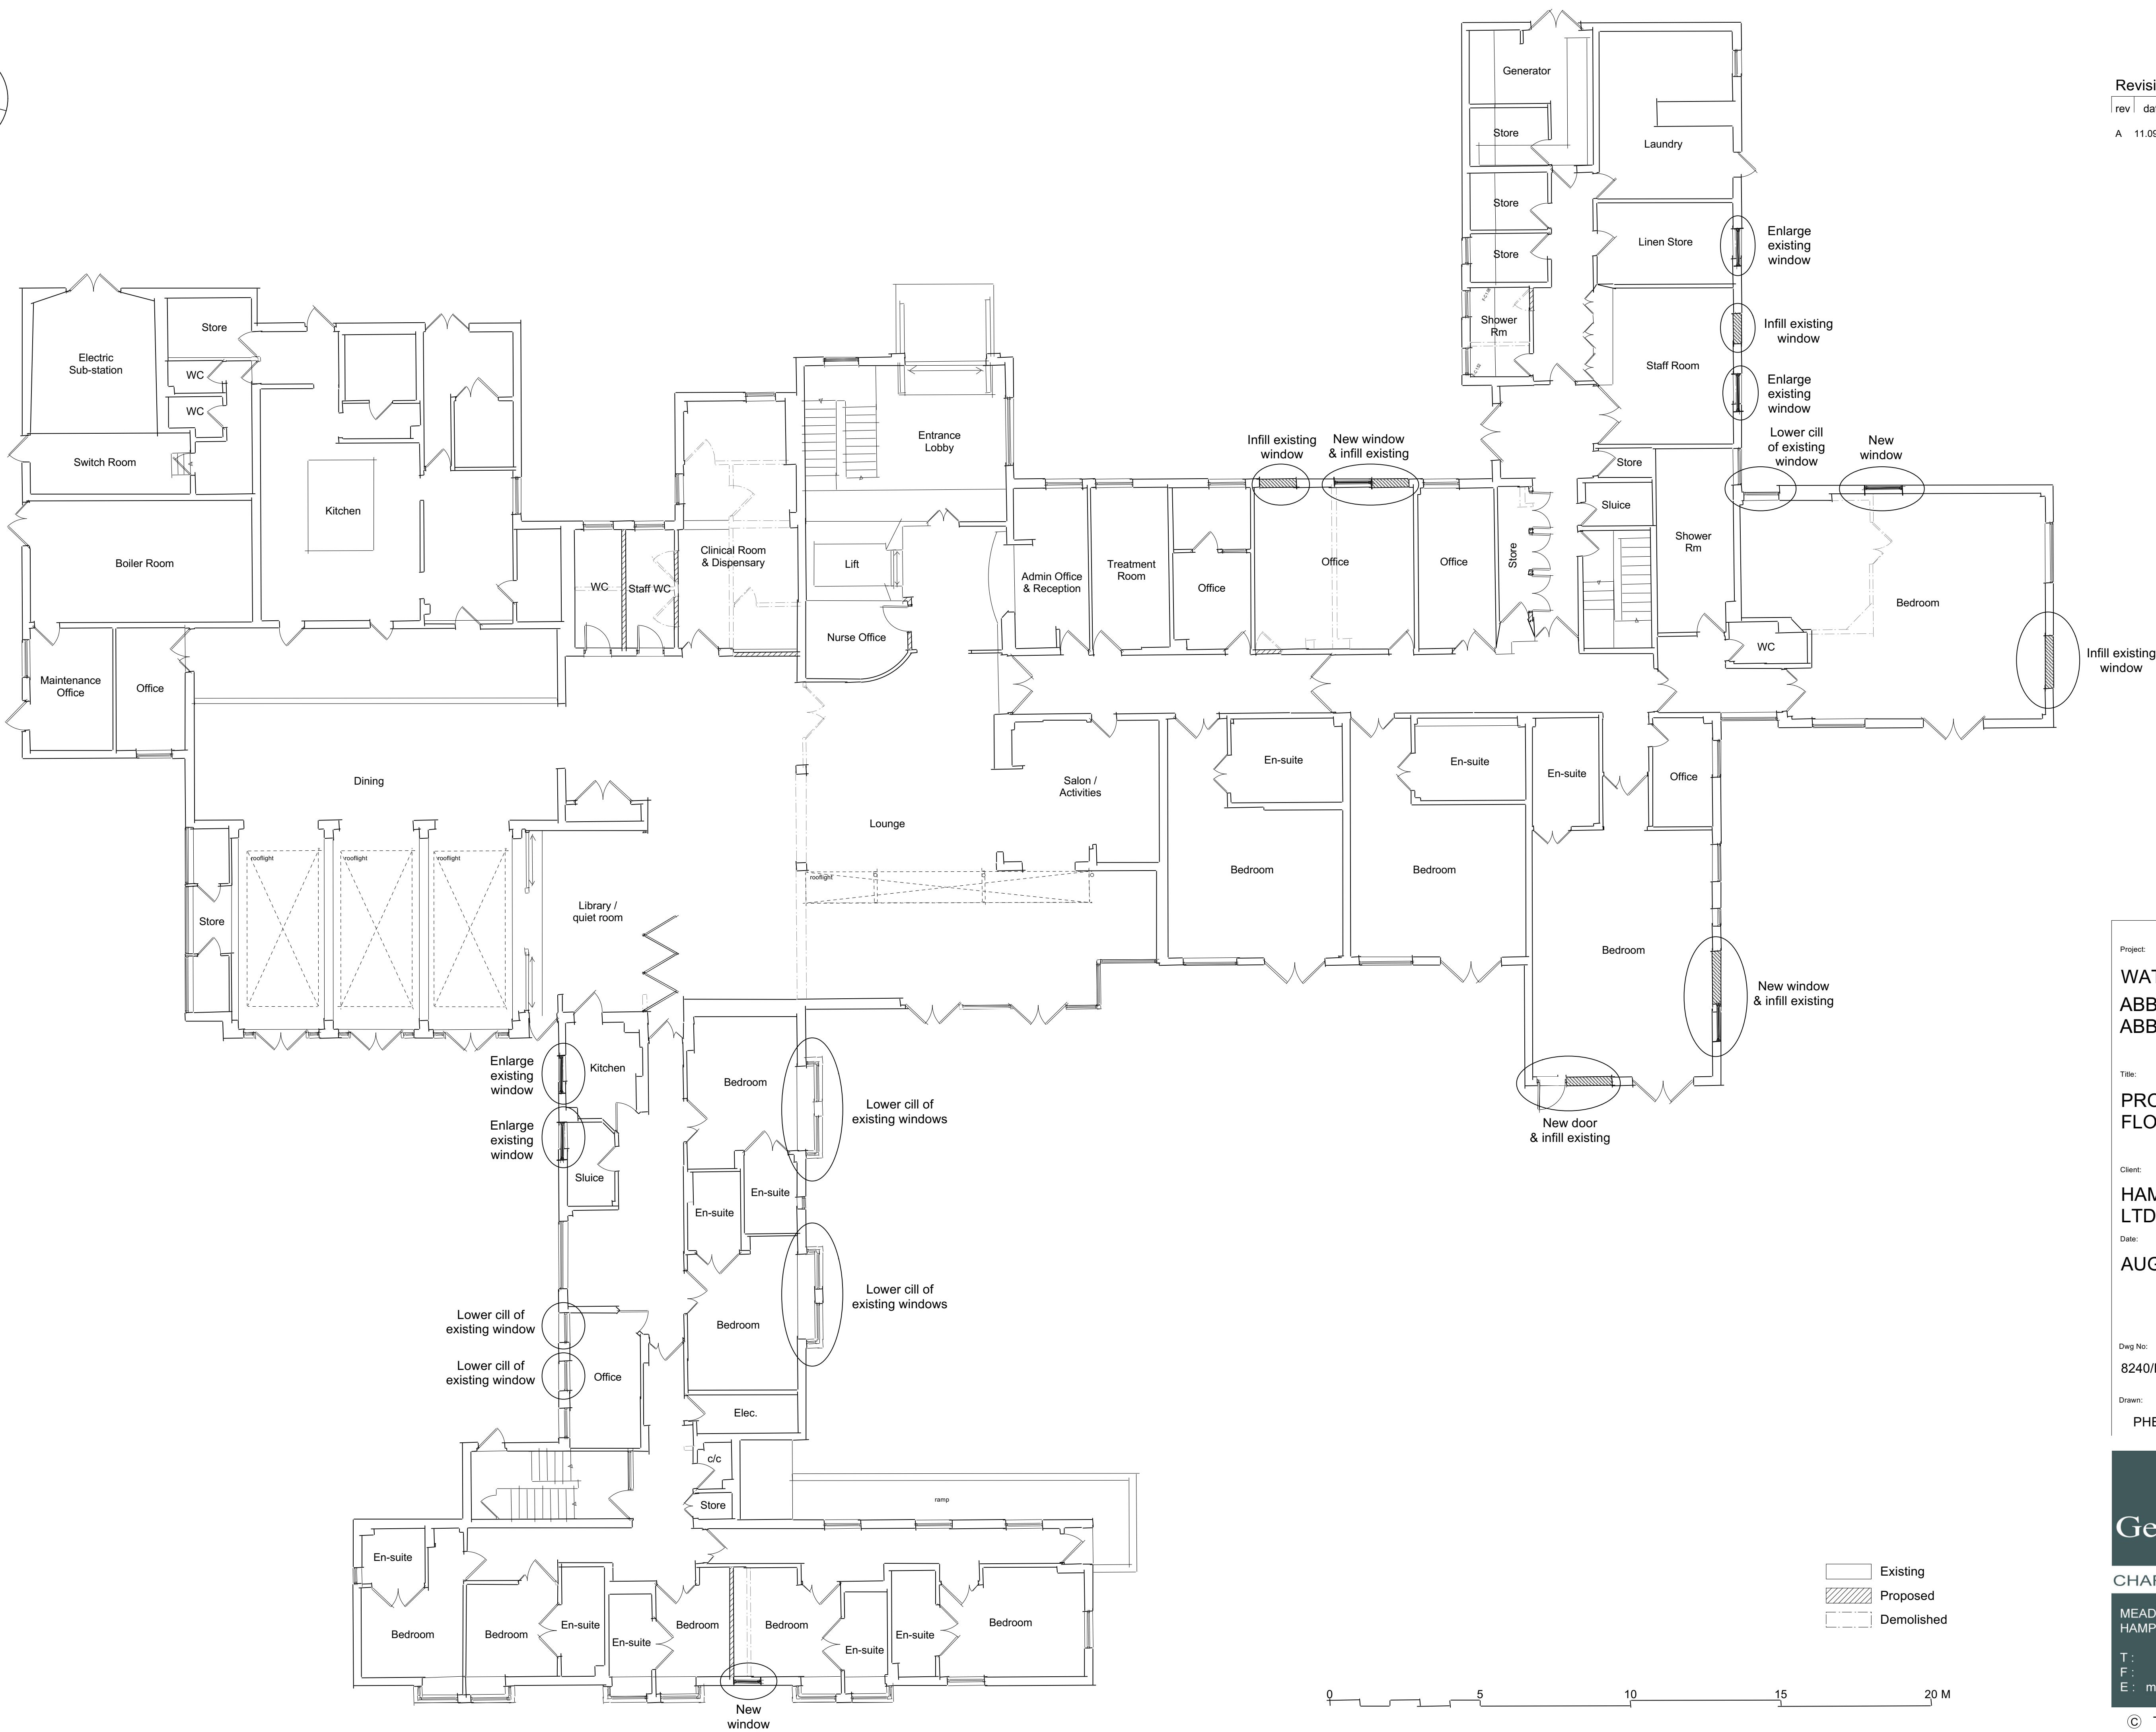

Project:

WATERSIDE HOUSE
ABBEY HILL, NETLEY
ABBEY, SO31 5FA

Title:

PROPOSED GROUND
FLOOR PLAN

Client:

HAMBLE HEALTHCARE
LTD

Date:

AUGUST 2023

Dwg No:

8240/P200

Revision:

A

Scale:

1:100 @ A1

Drawn:

PHB

Checked:

PHB

Status:

PLANNING

THE
Genesis Design
STUDIO

CHARTERED ARCHITECTS

MEAD MILL MILL LANE ROMSEY
HAMPSHIRE SO51 8EQ

T : (01794) 519333
F : (01794) 519666
E : mail@thegenesistudiostudio.com

© The Genesis Design Studio Ltd