




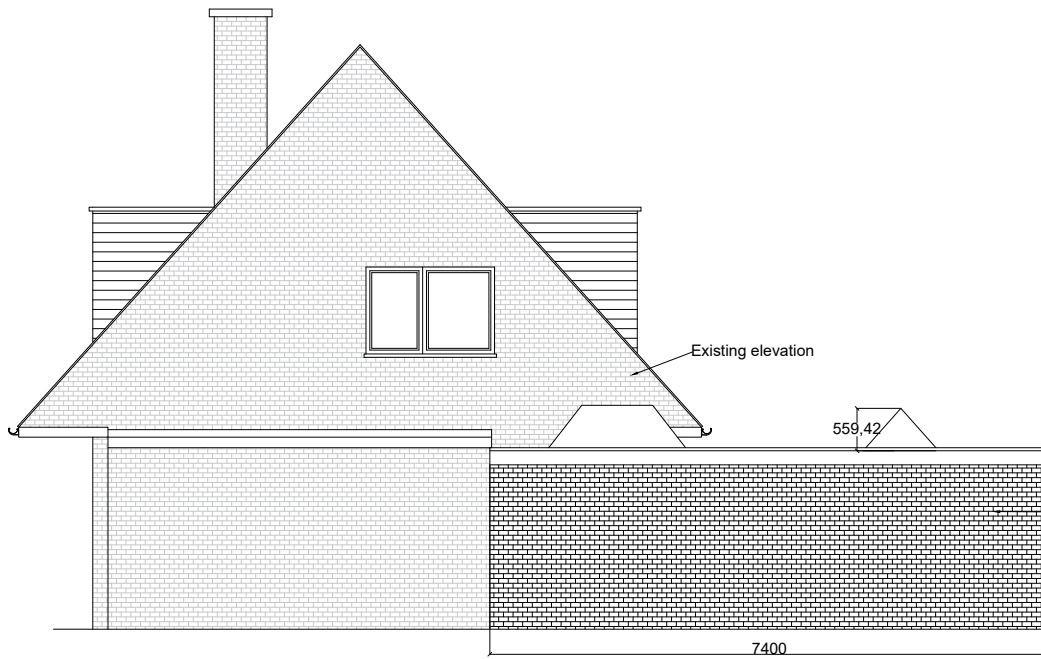

1 EAST ELEVATION
SCALE: 1:100

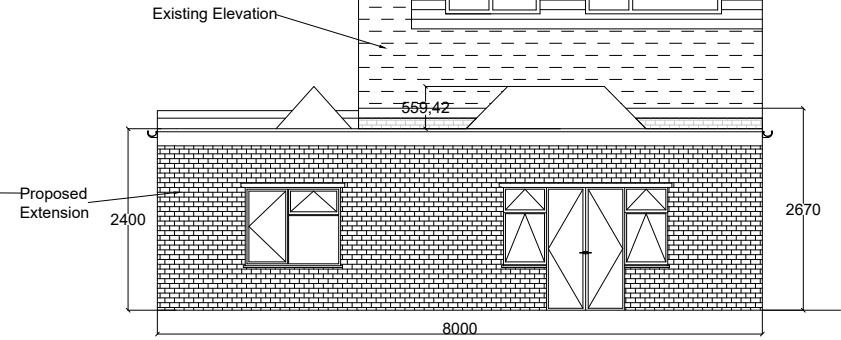

2 SOUTH ELEVATION
SCALE: 1:100

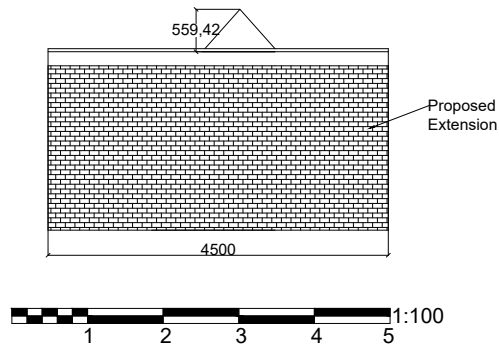

3 WEST ELEVATION
SCALE: 1:100

BRICKS



EXISTING




PROPOSED

PROJECT ORANGERY EXTENSION

SOUTHAMPTON, HAMPSHIRE	
DATE:	04.05.2023
PROJECT NO.:	1001
REVISION	DATE
1 SOUTH ELEVATION	04.05.2023
2 EAST ELEVATION	15.05.2023
3 WEST ELEVATION	15.05.2023
4 DIMENSIONS	15.05.2023
5	
6	
NOTES:	

FOR CONSTRUCTION

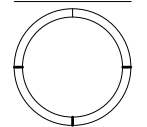

SOUTH, EAST, WEST ELEVATIONS

SCALE: 1:100

A4

DRAWN BY: PM