


A3 PRINT SIZE
Do NOT scale from this drawing
A3 PRINT SIZE @ 1:100 SCALE

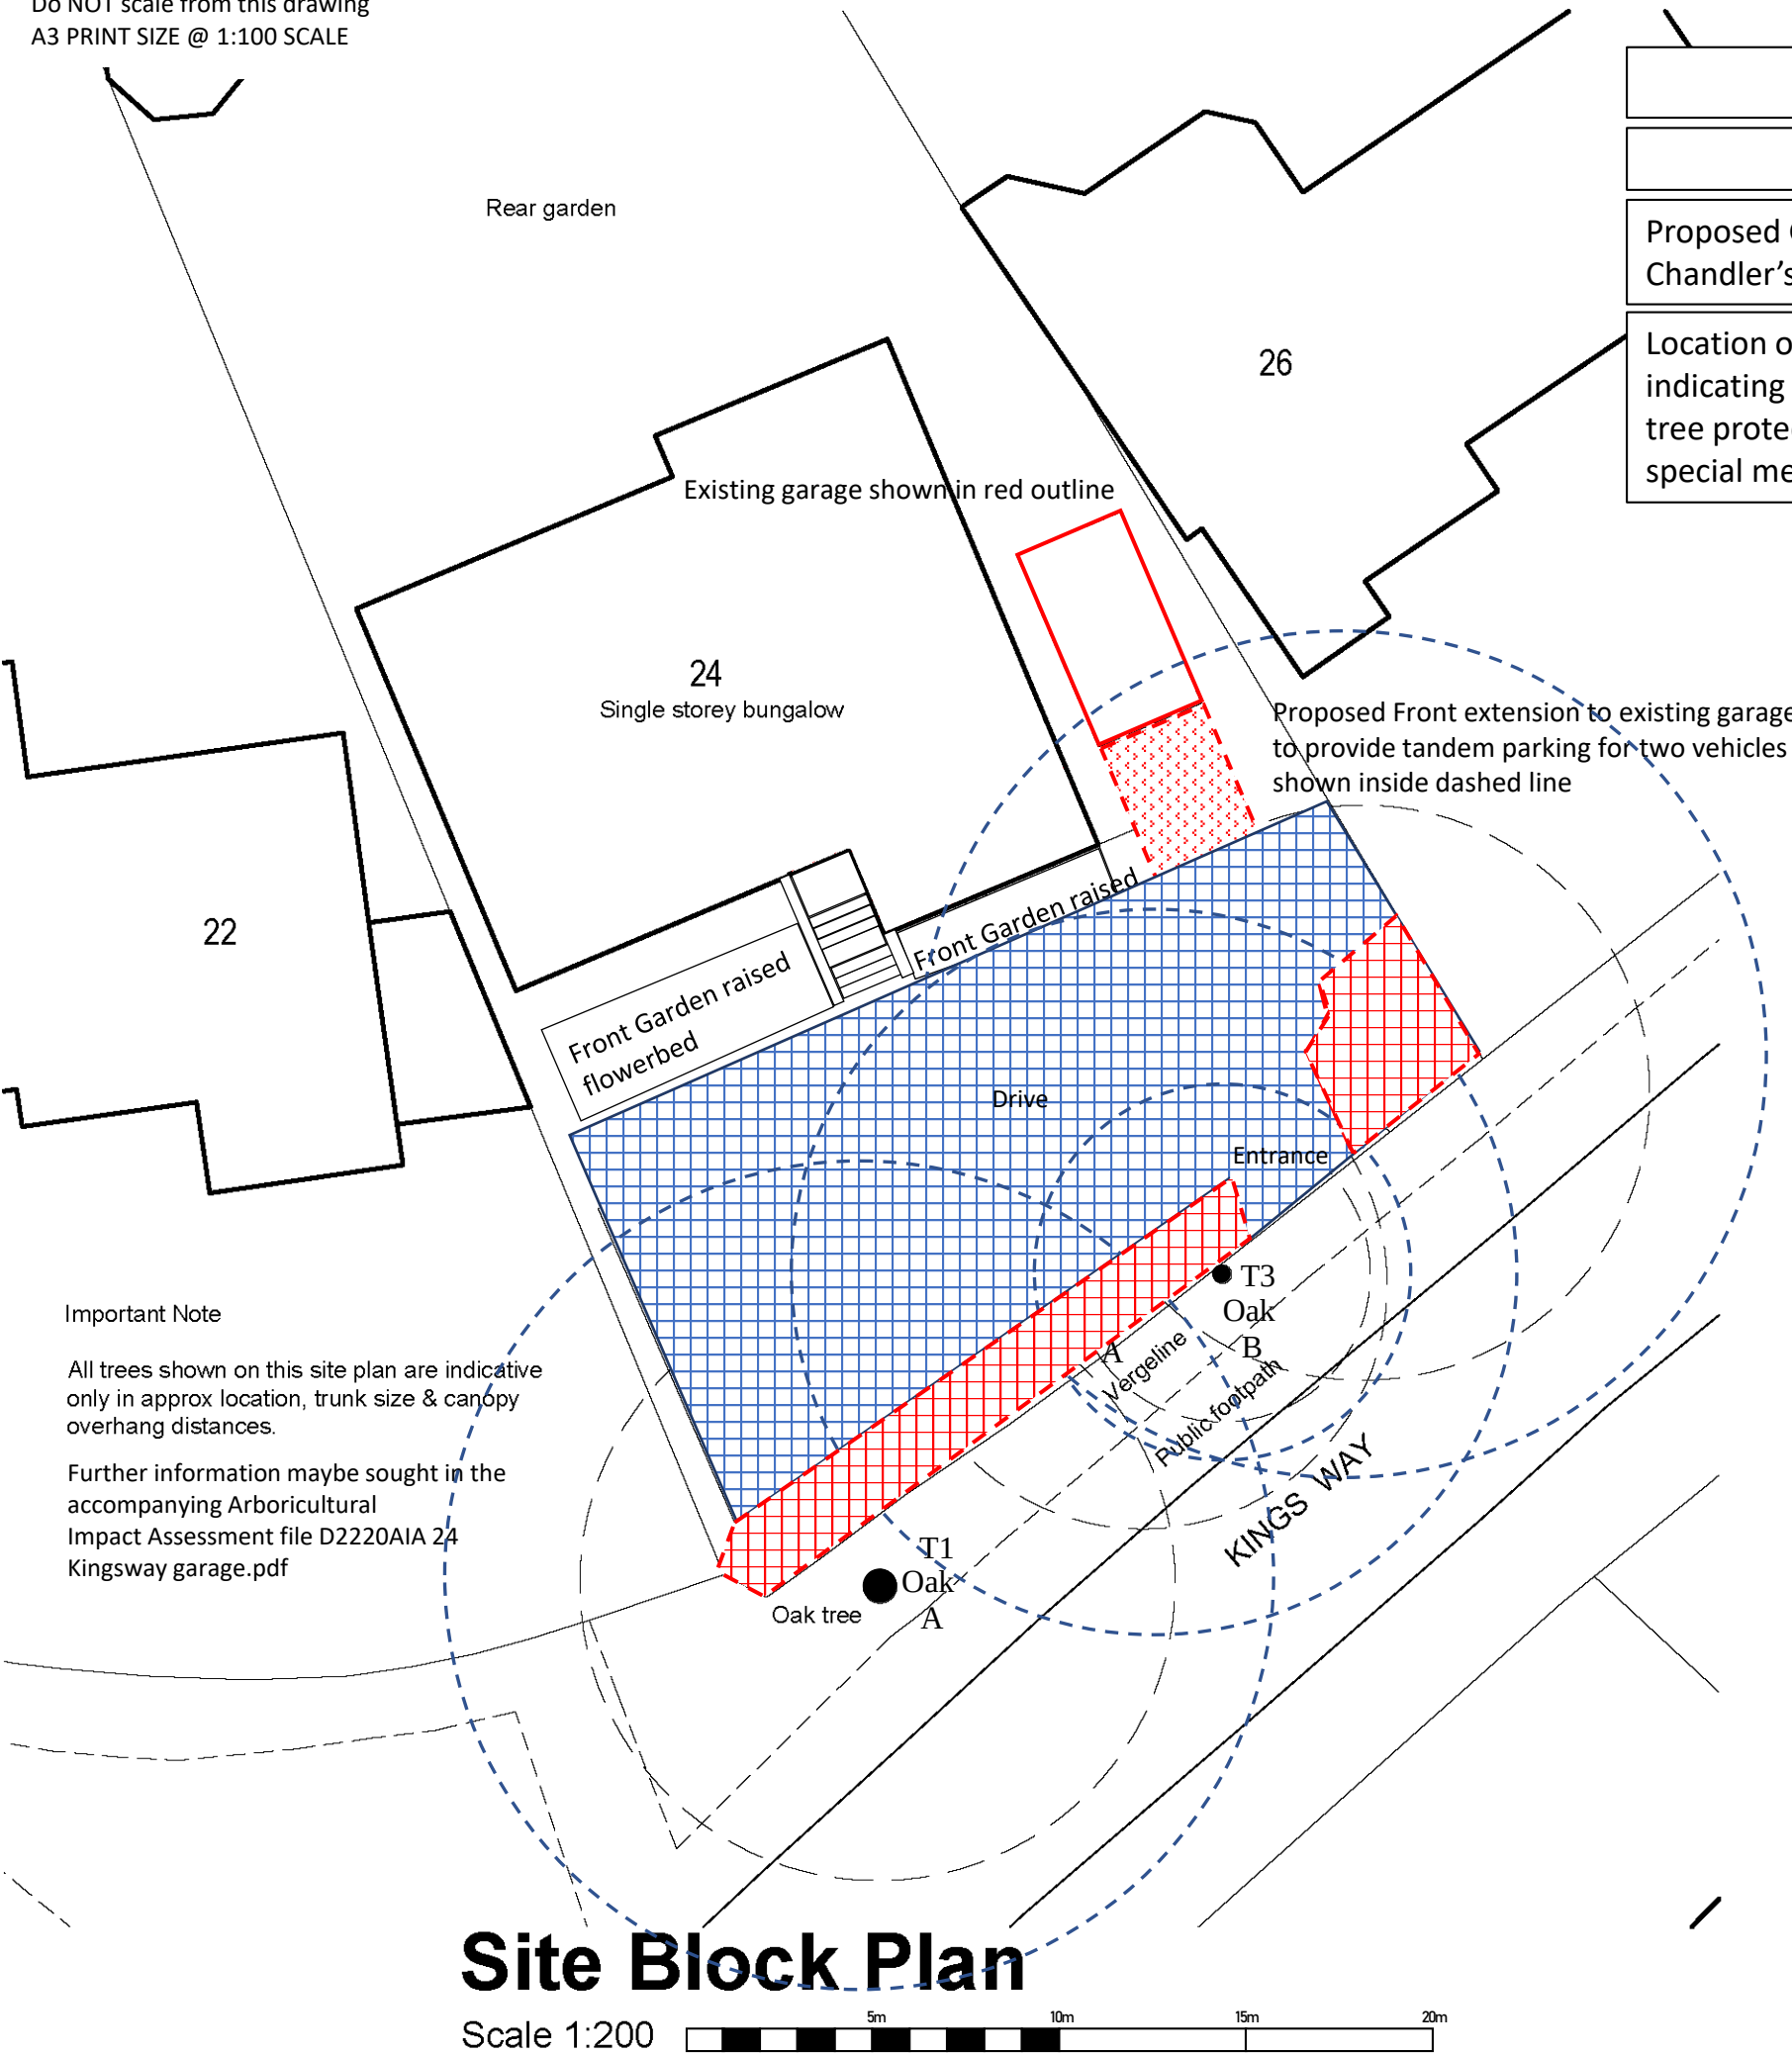

Site Block Plan

Scale 1:200




Important Note

All trees shown on this site plan are indicative only in approx location, trunk size & canopy overhang distances.

Further information maybe sought in the accompanying Arboricultural Impact Assessment file D2220AIA 24 Kingsway garage.pdf

PLAN AC1
TREE PROTECTION PLAN
Proposed Garage development at 24 Kingsway, Chandler's Ford
Location of trees with tree schedule numbering indicating location of BS 5837:2012 Section 6.2 tree protective fencing, ground protection and special measures relating to surfacing.

KEY	
	Location of trees indicating species, BS5837 category and BS5837 root protection area.
	Location of existing surfacing acting as ground protection / areas for special measures for surface changes
	Location of temporary fencing or existing features acting as fencing and protected areas

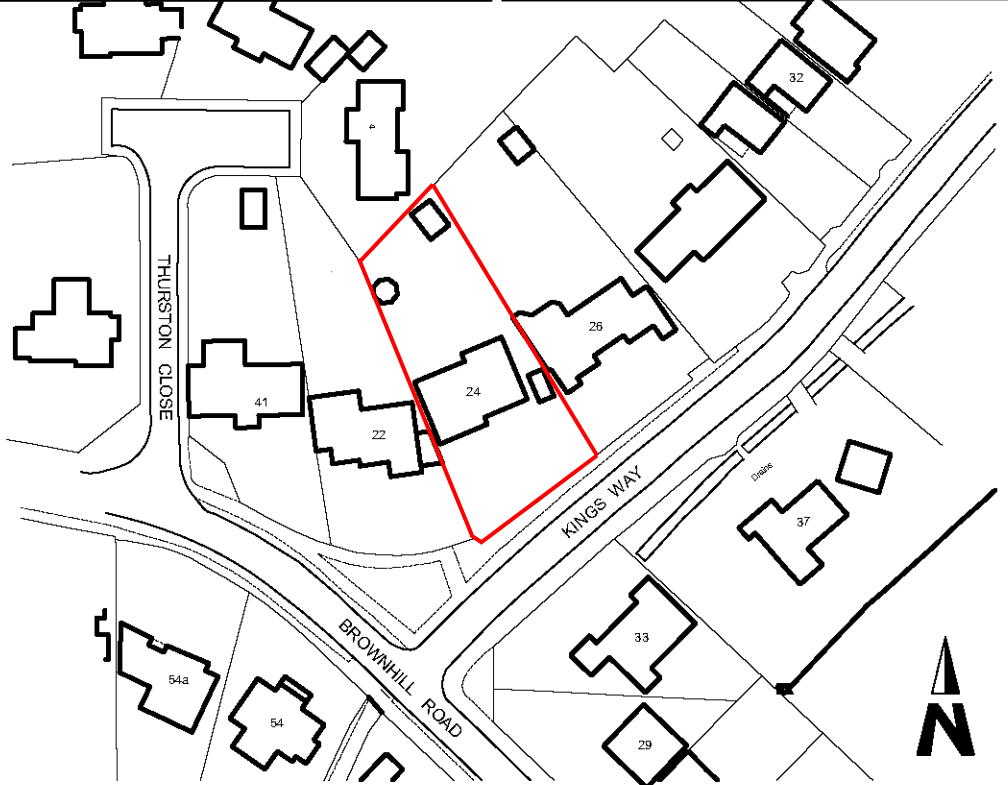

Ordnance Survey (c) Crown Copyright 2022. All rights reserved. Licence number 100022432

Site Location Plan

Scale 1:1250



Project Ref:	24 KINGSWAY TANDEM GARAGE
Drawing Title:	TREE PROTECTION PLAN AC1
Drawing No:	24KW/TPP/AC1
Date: 11 th September 2023	Scale: 1:1250/200
Revision:	