
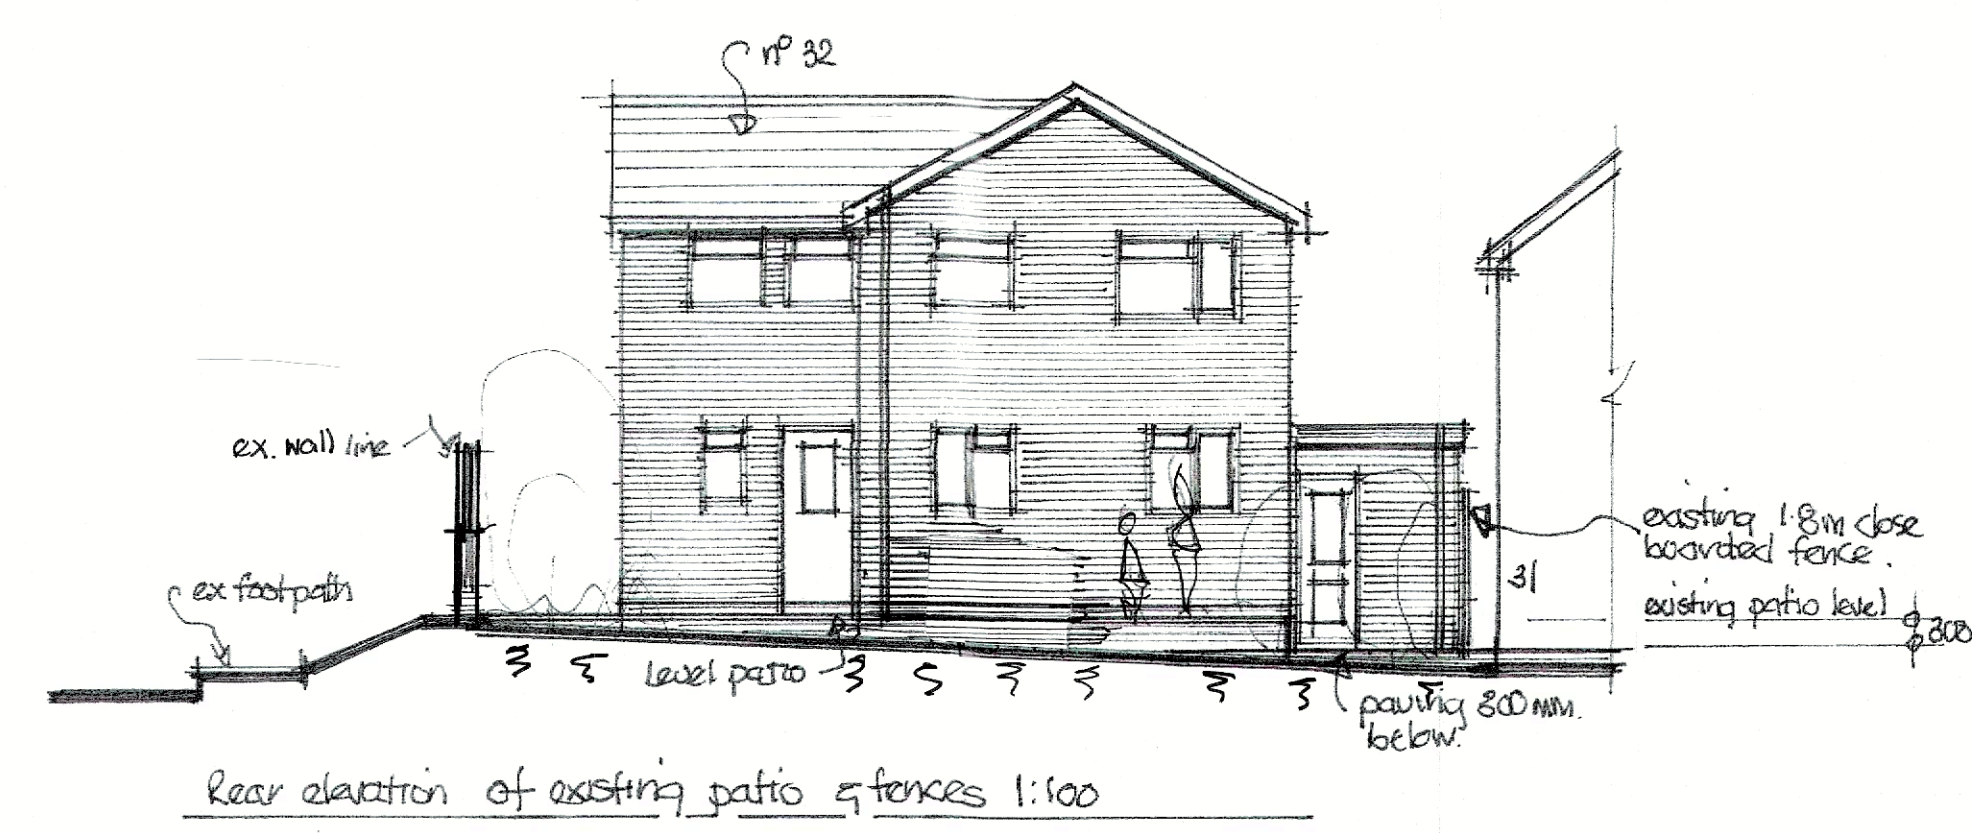
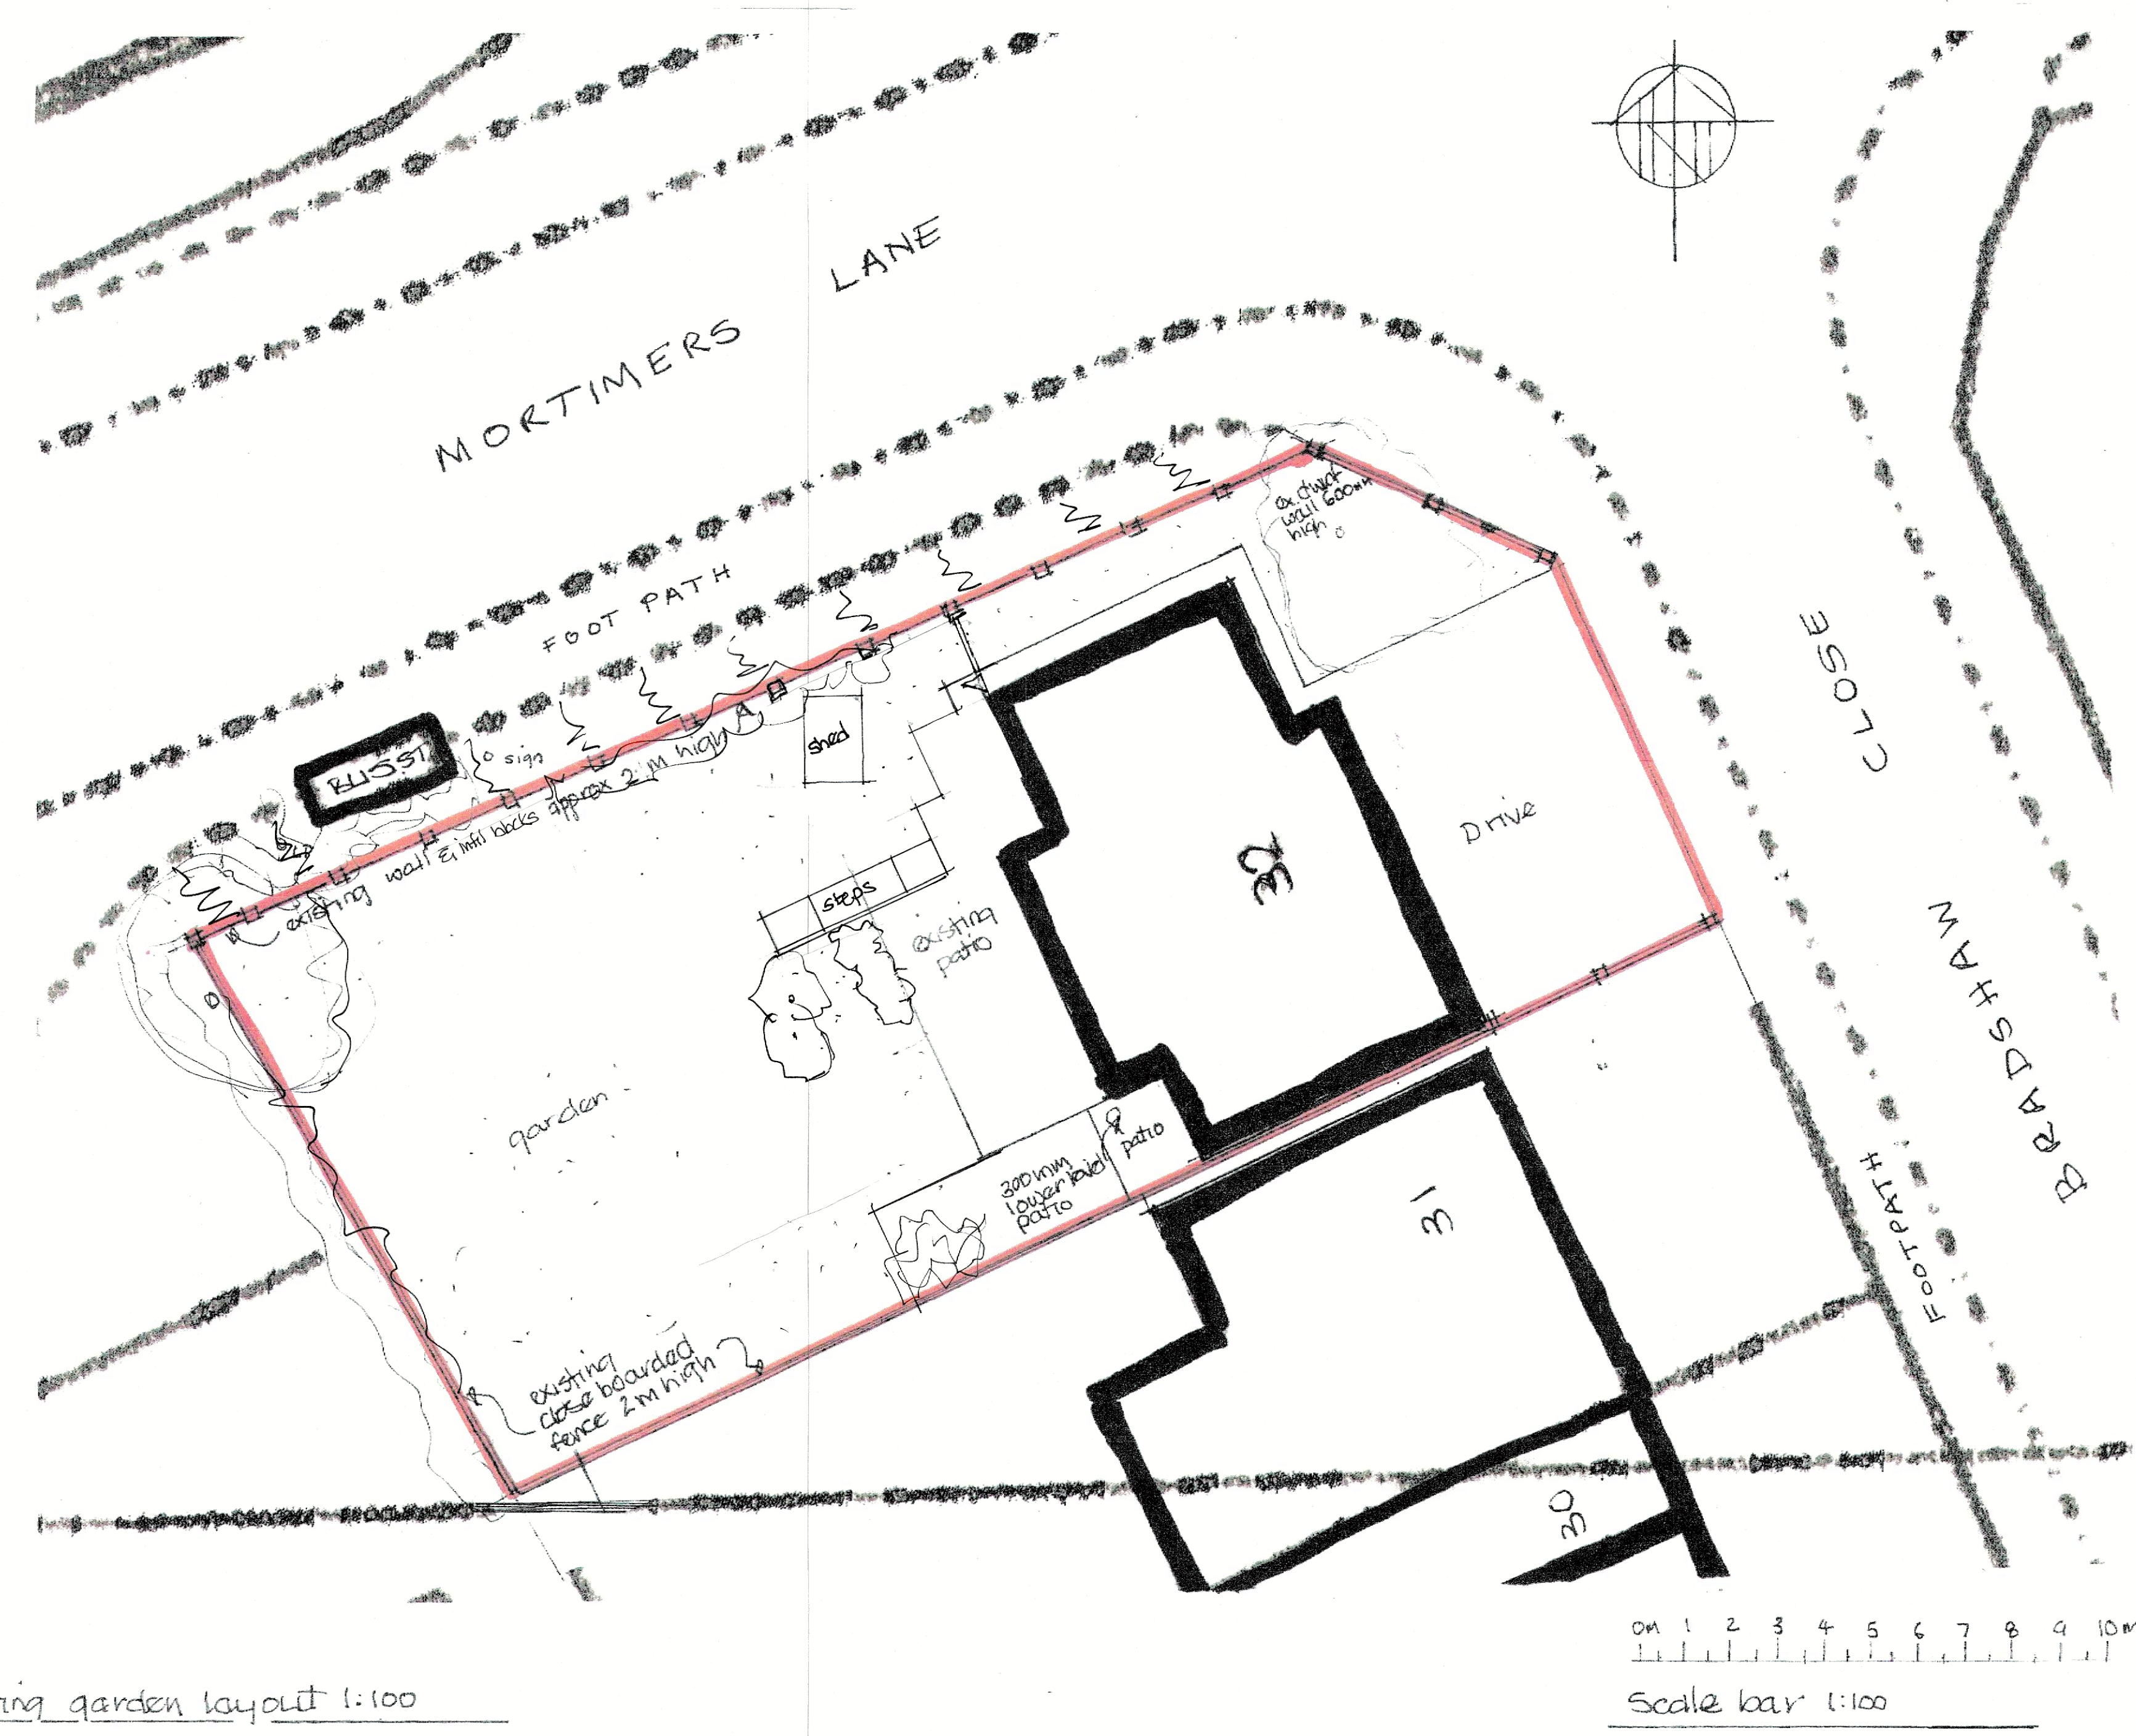


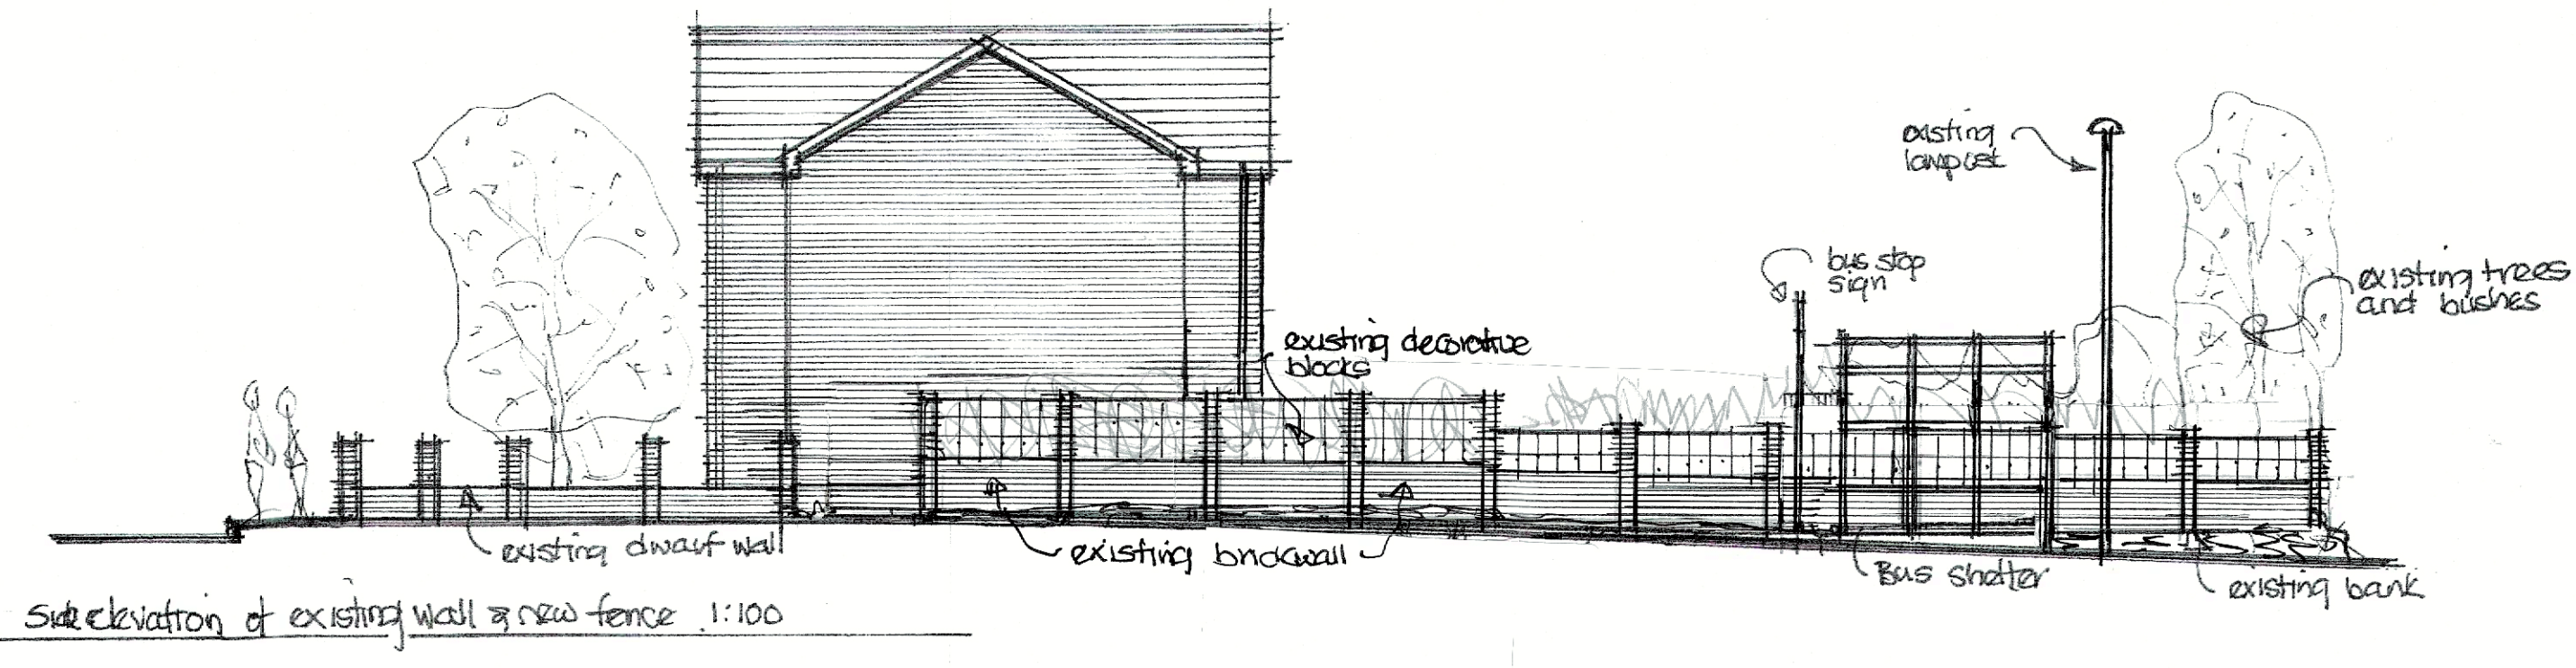

G) Boundary wall & patio amended 20/9/23		
Drawing title		
Existing garden layout, rear elevation existing patio		
side elevation from Mortimers Lane showing existing wall		
at 32 Bradshaw Close, Fair Oak, Hants		
Scale		
1:100 @ A1		
Date	Drawn by	
August 23	David Winkler	
Drawing #	BC-006	Rear
		G