


- GENERAL NOTES**
1. This drawing is © copyrighted. No unauthorised reproduction of any kind is permitted.
 2. No dimensions to be scaled from this drawing. Verify all dimensions prior to construction. Immediately report any discrepancies on the document to the Architect / Contract Administrator.
 3. Drawing to be read with all associated consultants drawings and specifications.

Notes:

Elevations
Scale 1:100



North East

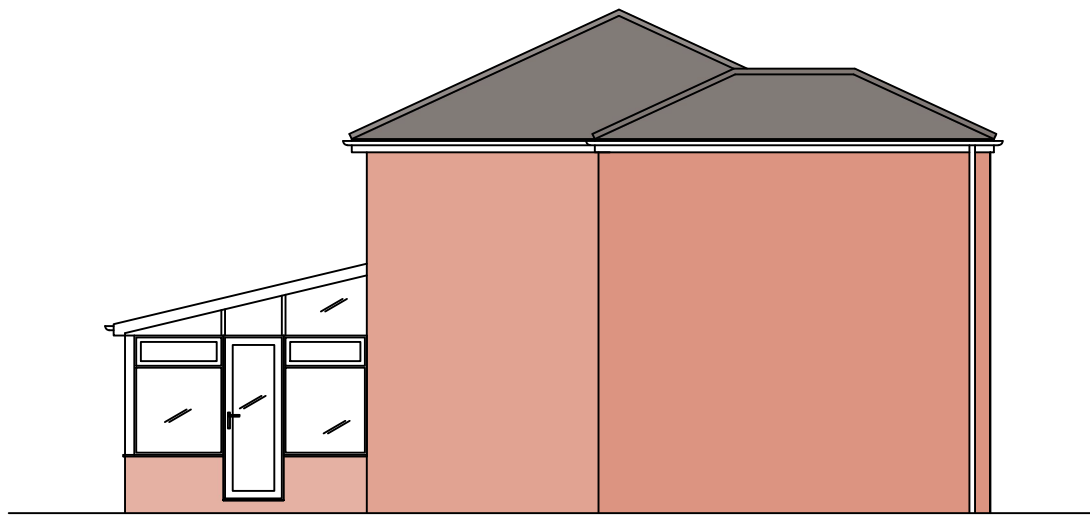


South East




South West



North West

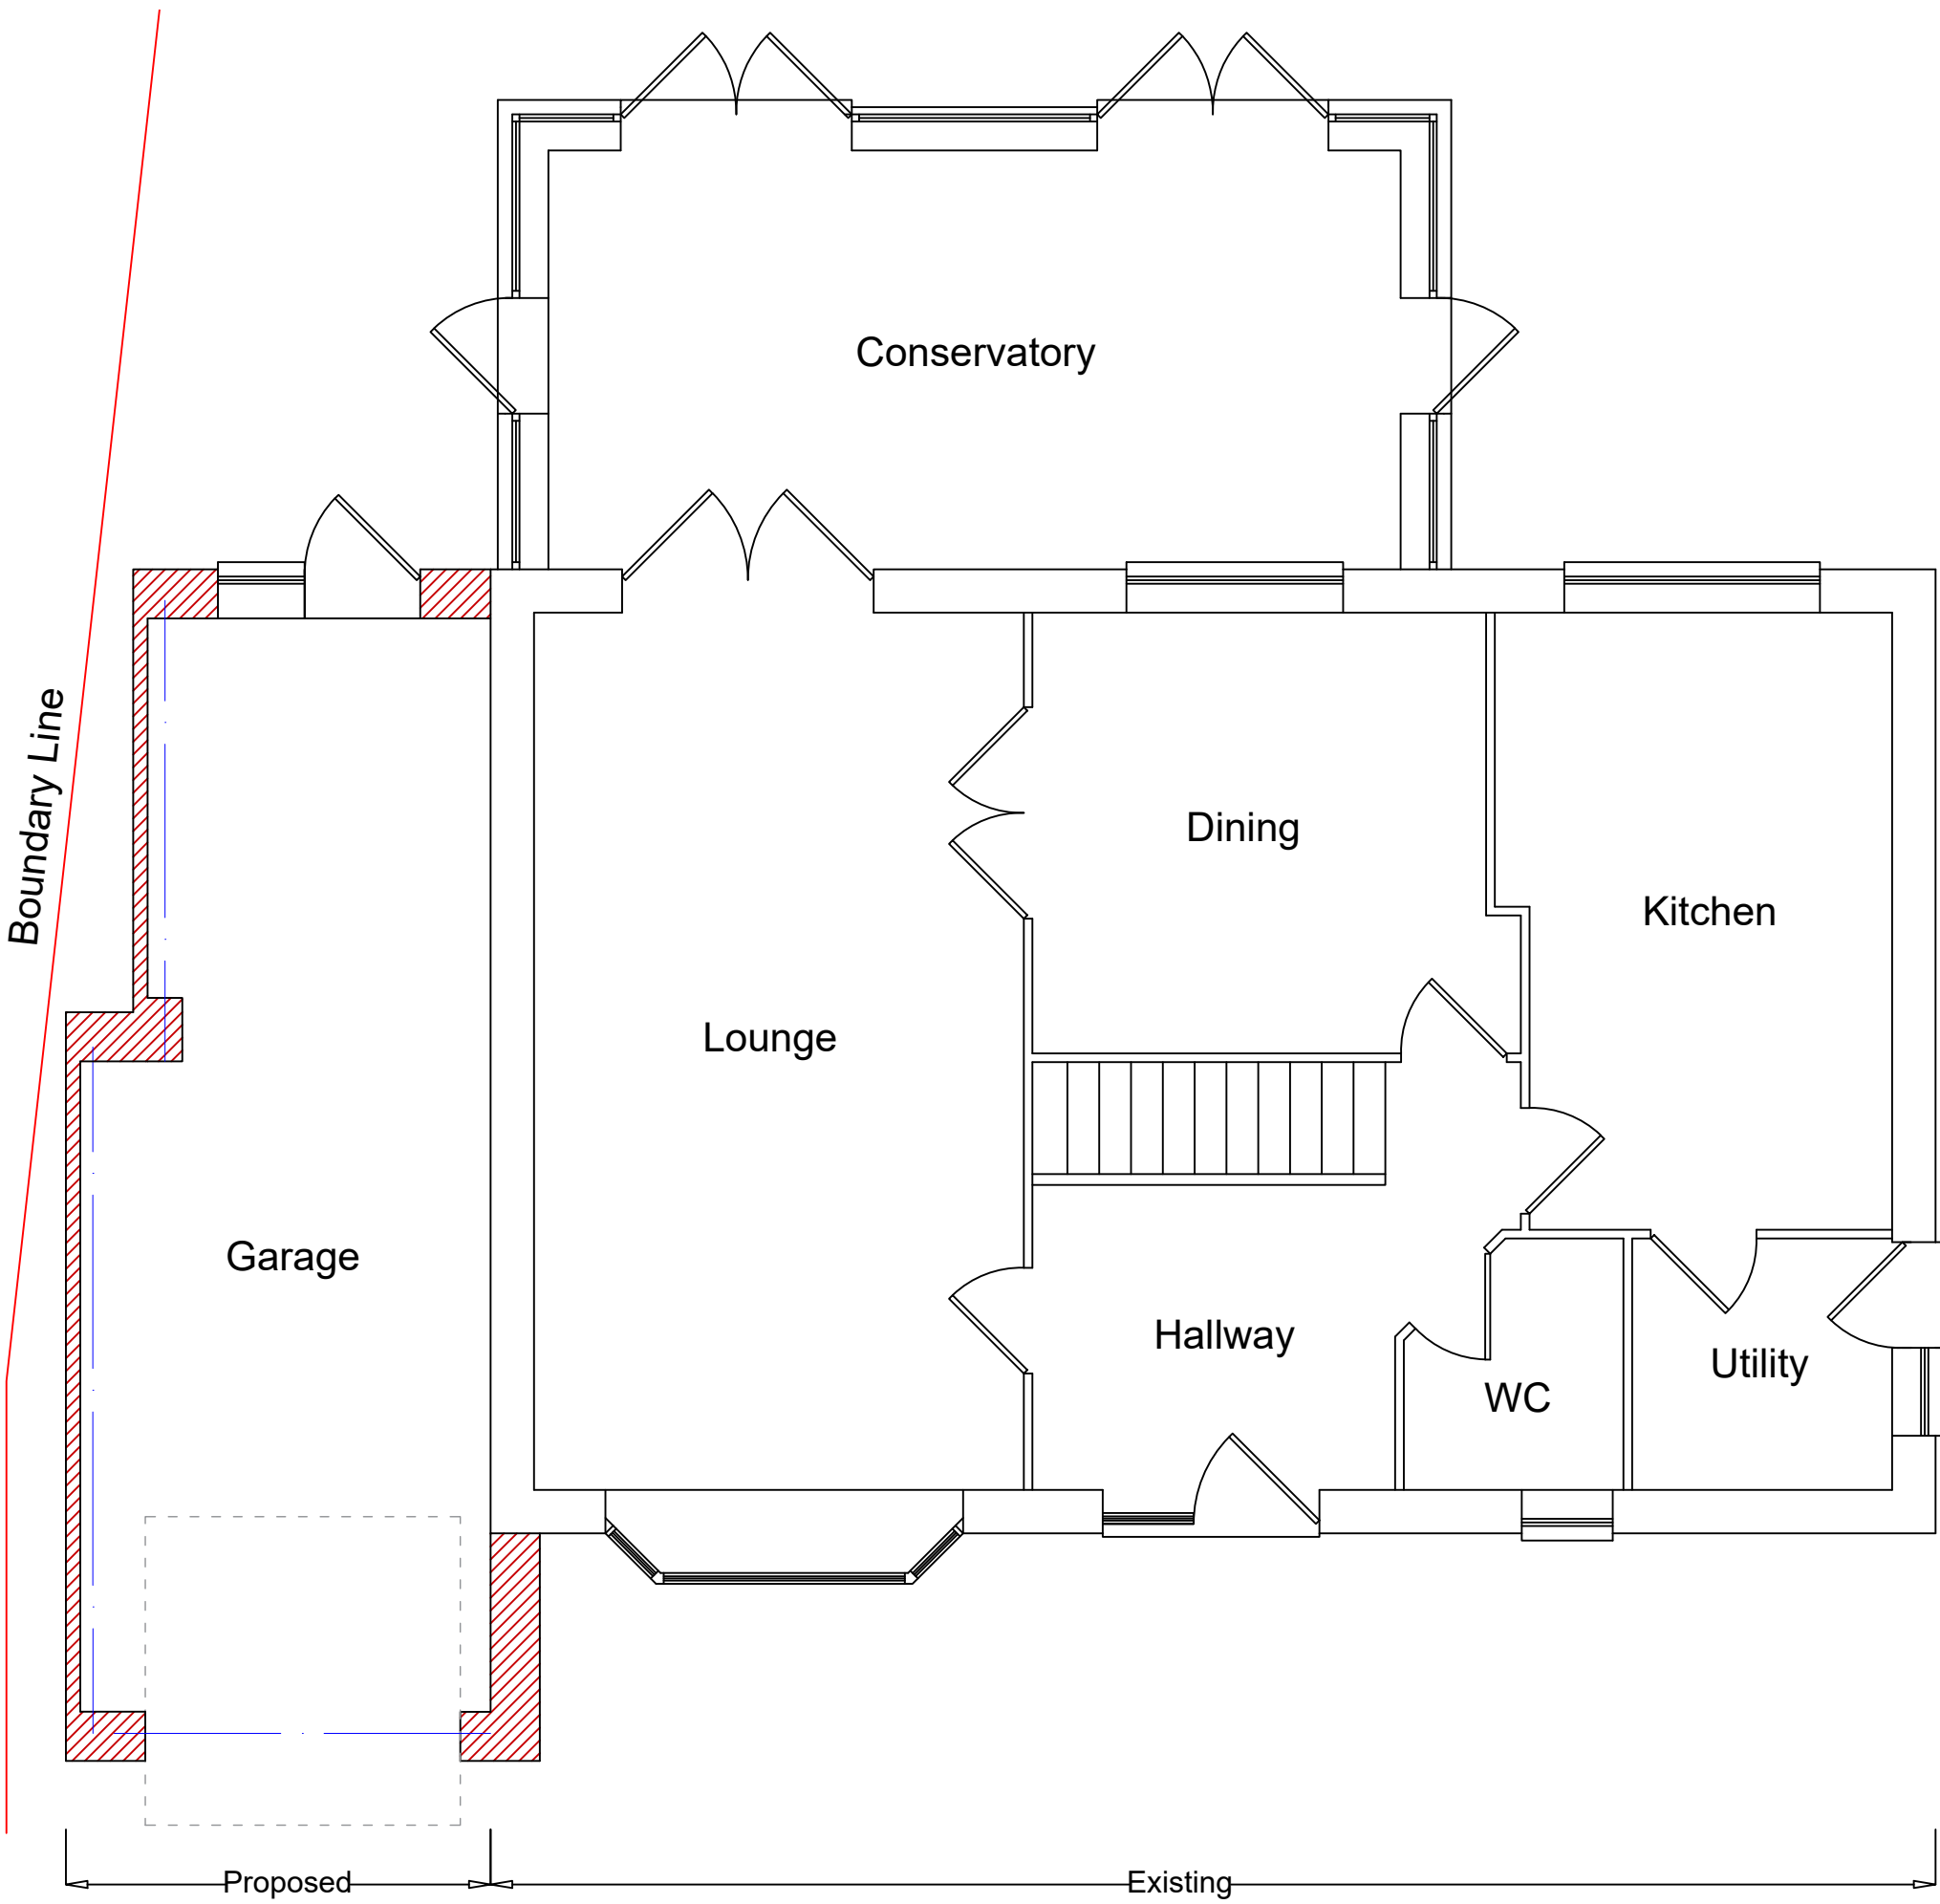


Ground Floor
Scale 1:50

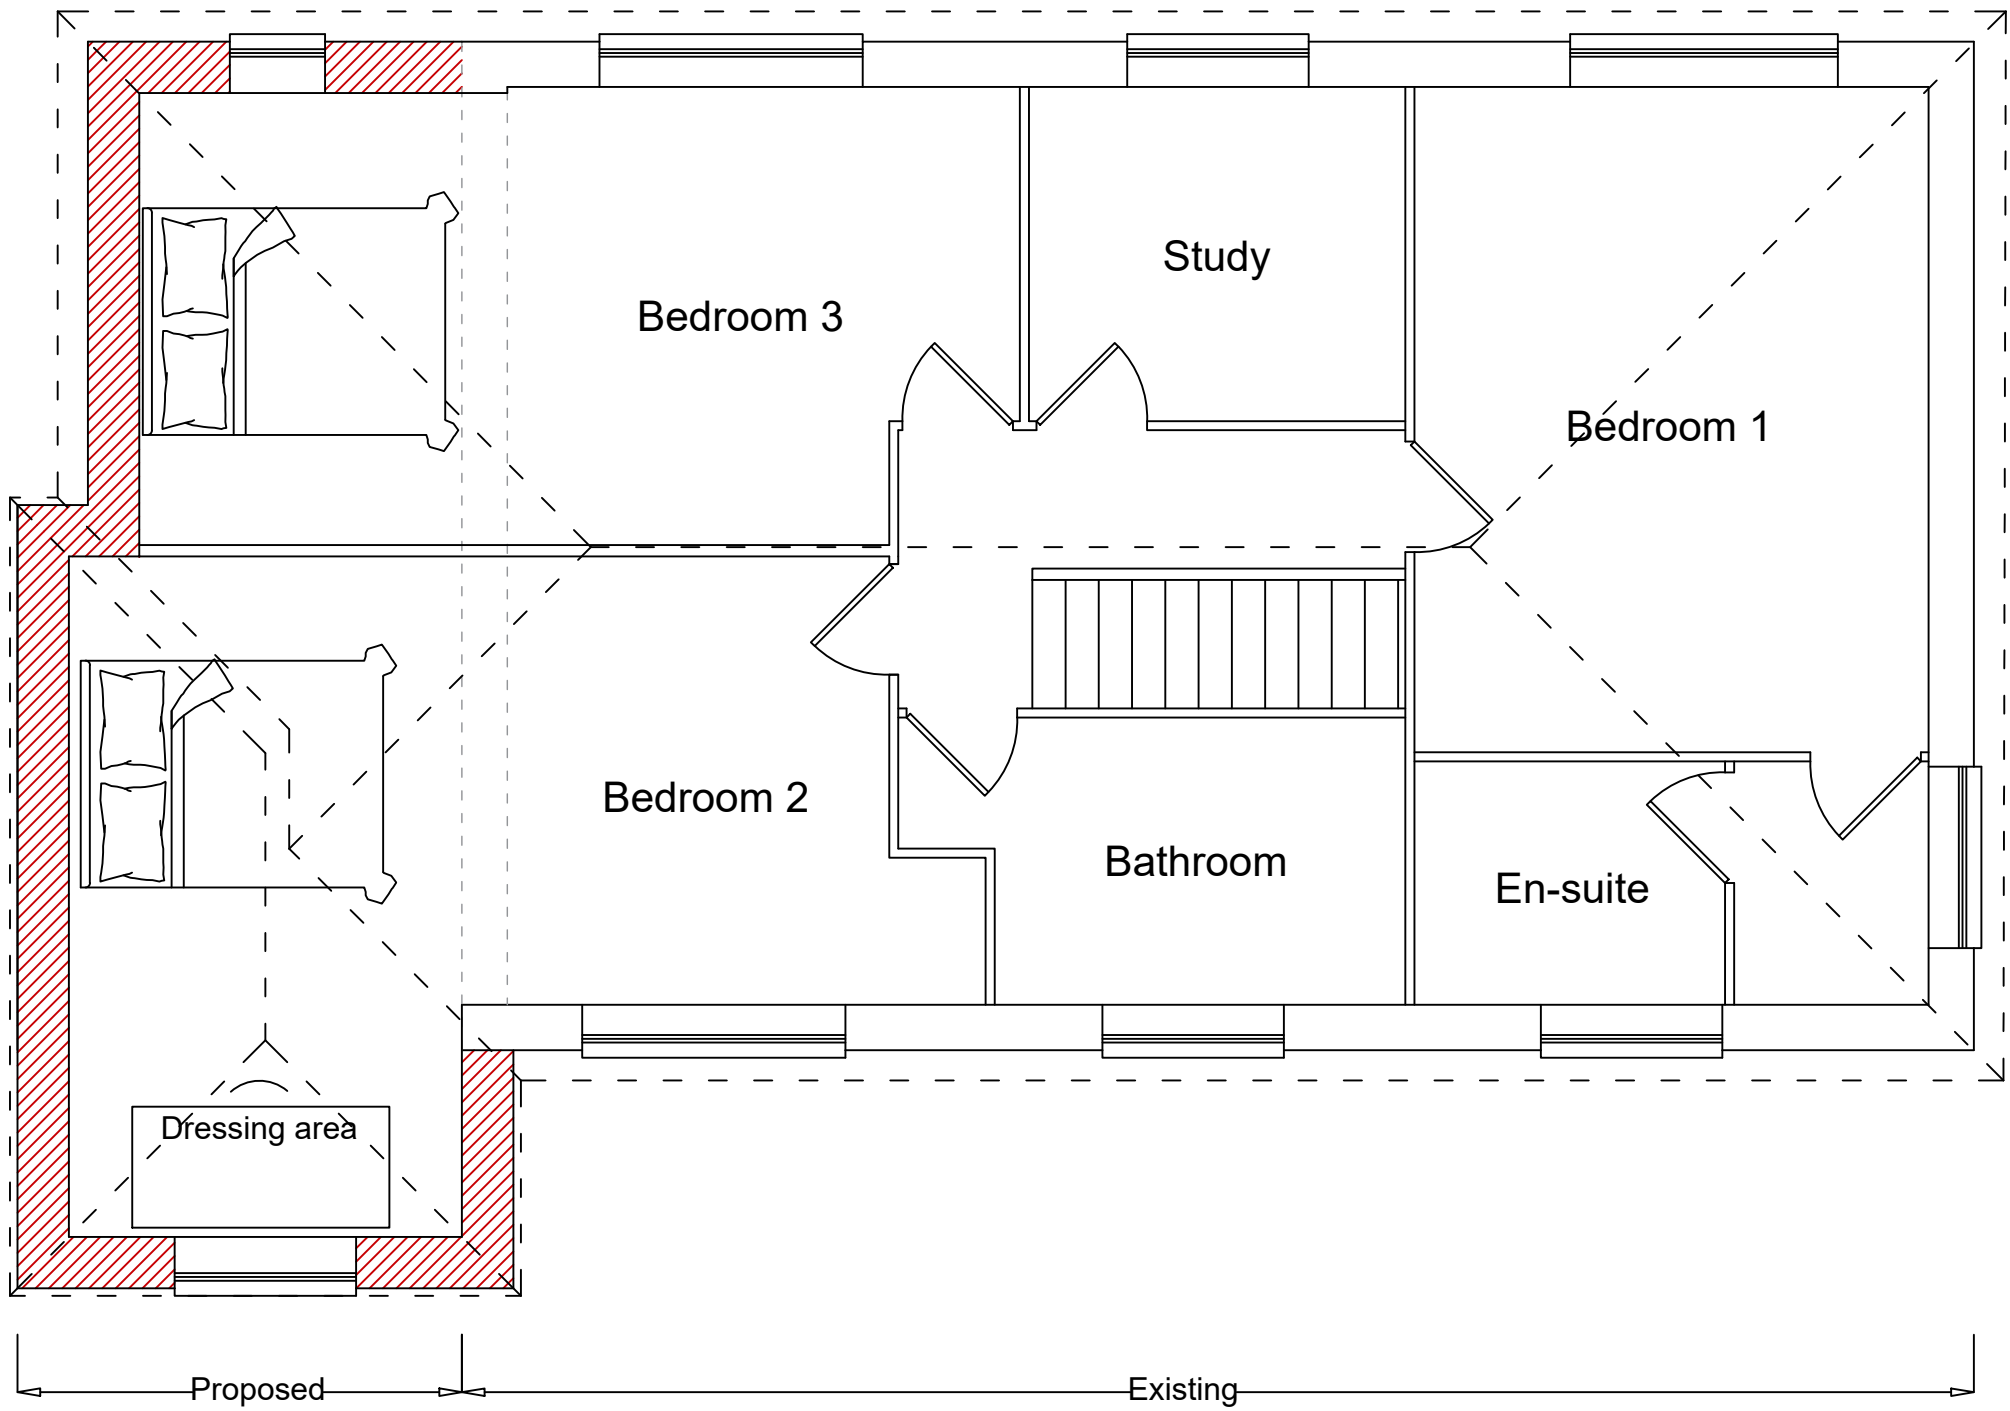

First Floor
Scale 1:50

Block Plan
Scale 1:500

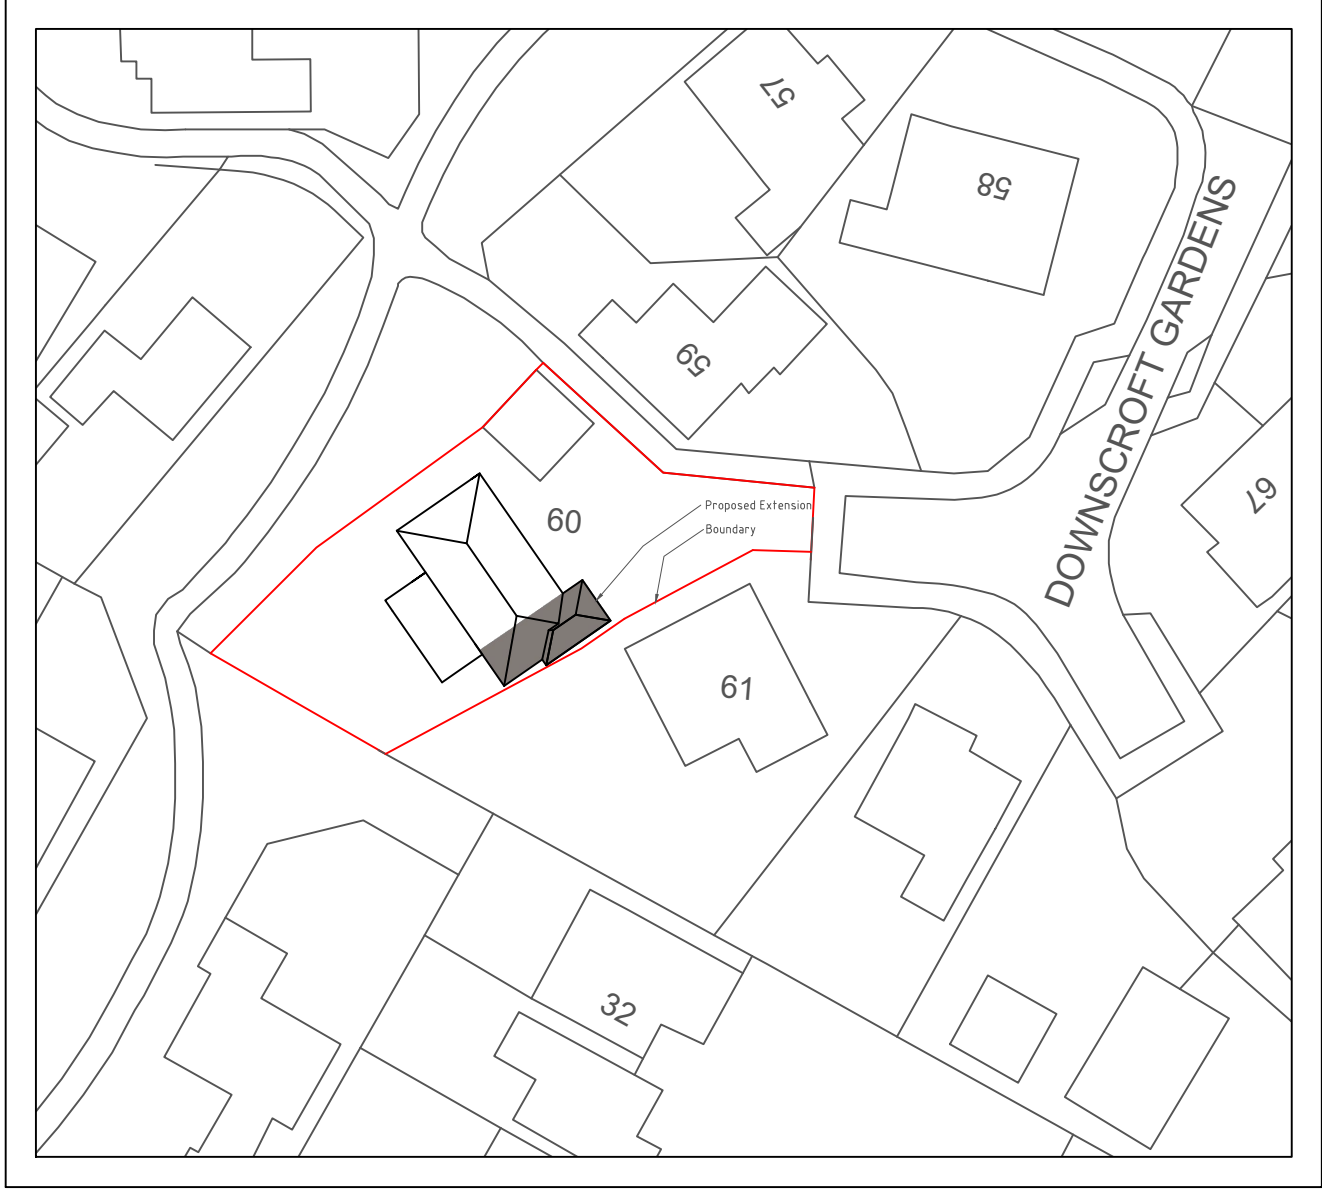

PROJECT
60 Downscroft Gardens, Hedge End,
Southampton, SO30 4RS

Two storey side extension

SHEET
Plans showing:
Proposed floor plans and elevations
Block Plan

DATE
August 2023

SCALE
1:50 / 1:100 / 1:500 @A1

DRAWING NUMBER
60DG/02 Rev D

SUITABILITY
Planning

DRAWN
AP

CHKD
AP