


1. This drawing is © copyrighted. No unauthorised reproduction of any kind is permitted.
2. No dimensions to be scaled from this drawing. Verify all dimensions prior to construction. Immediately report any discrepancies on the document to the Architect / Contract Administrator.
3. Drawing to be read with all associated consultants drawings and specifications.

Elevations
Scale 1:100

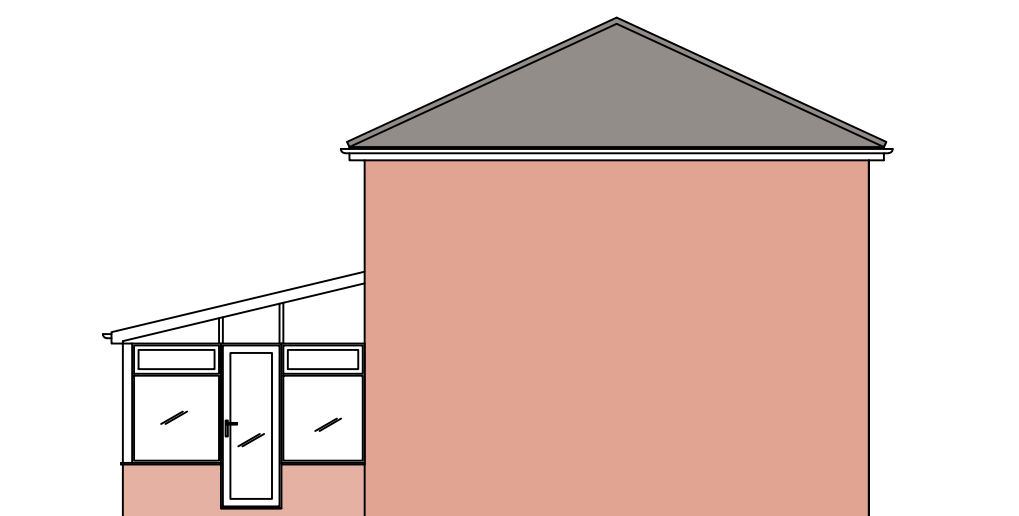


North East




South East




South West

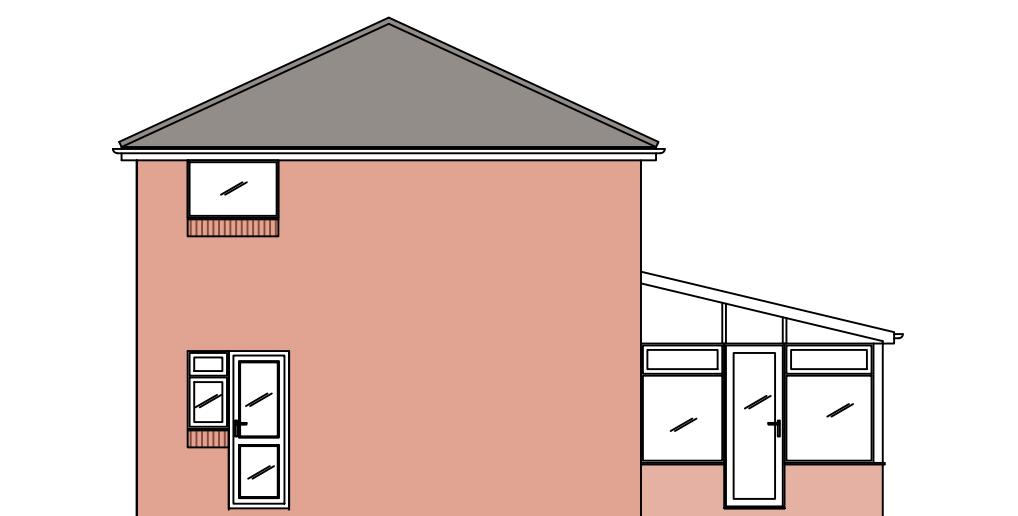

North West

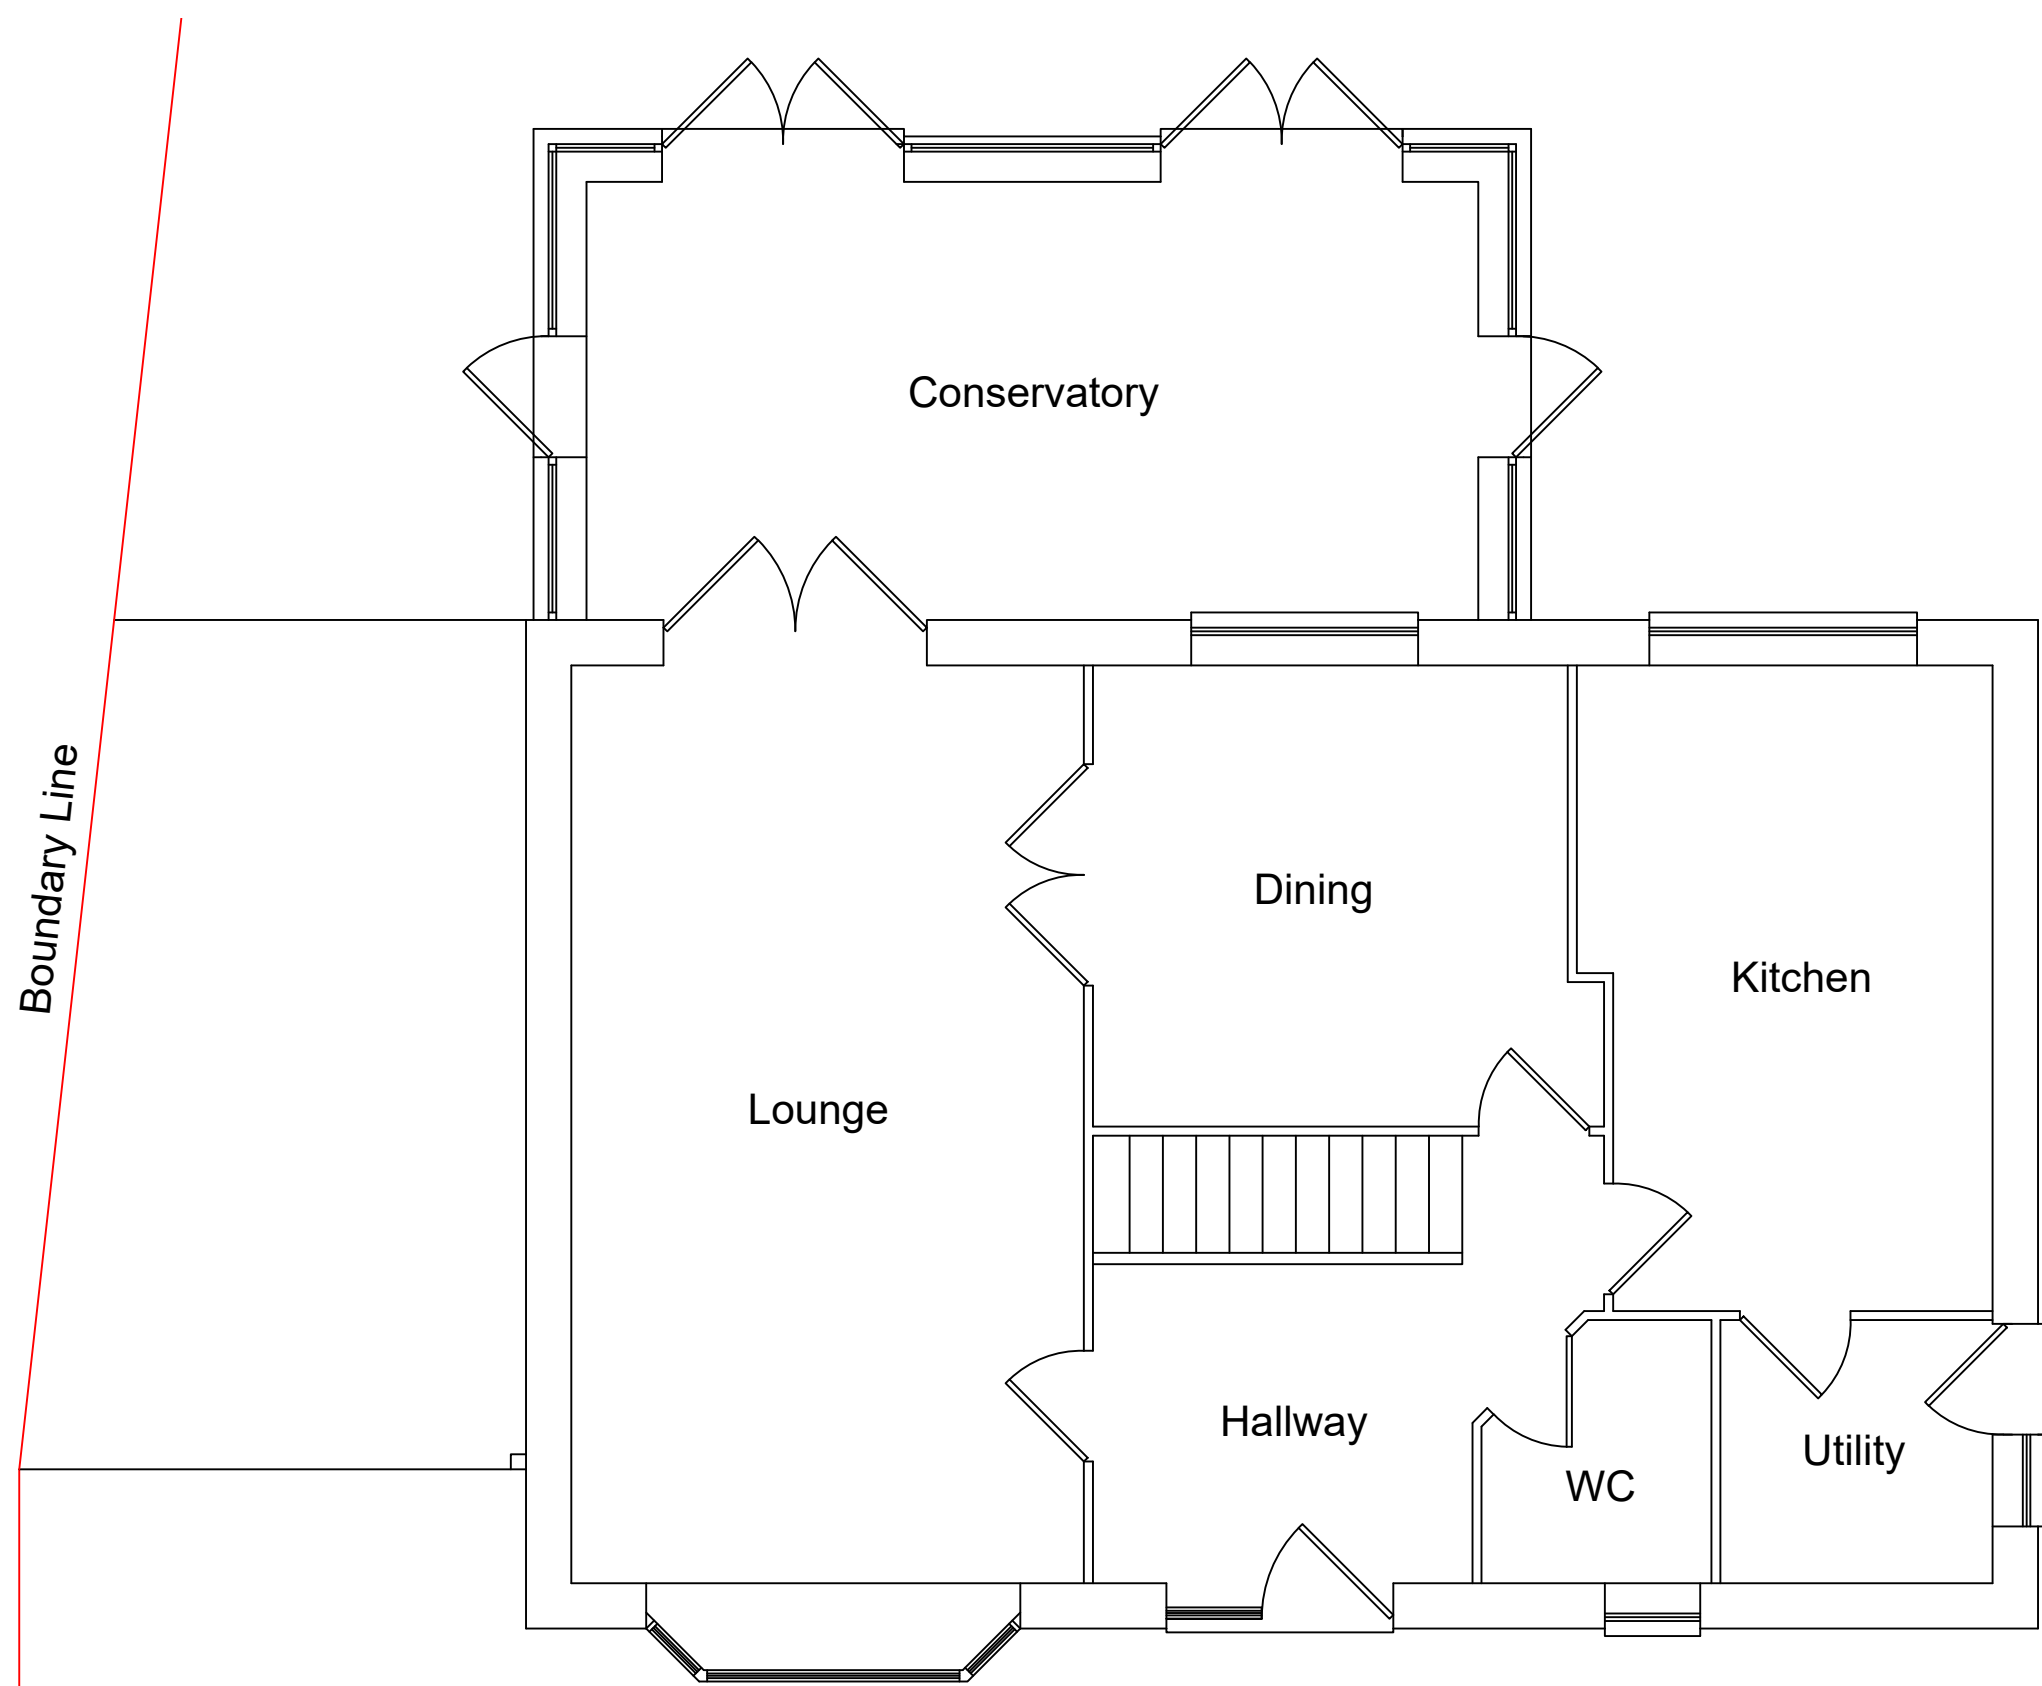

Ground Floor
Scale 1:50

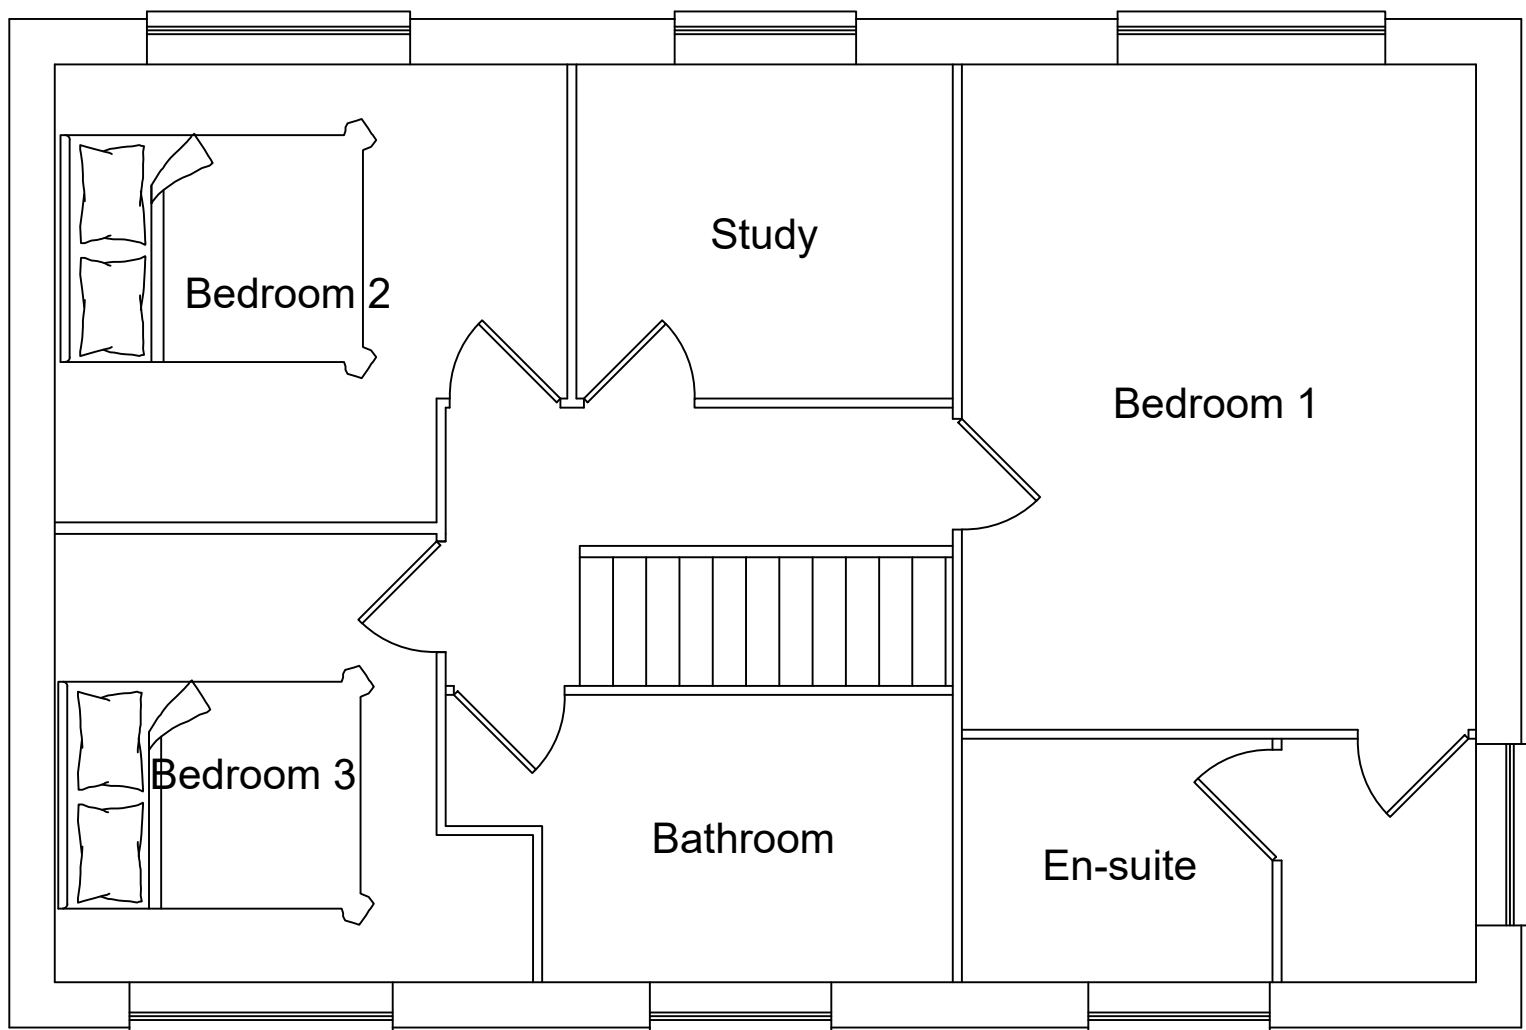

First Floor
Scale 1:50

Location Plan

Scale 1:1250



Produced on 22 September 2023 from the Ordnance Survey National Geographic Database and incorporating surveyed revision available at this date.
This map shows the area bounded by 448058 113272,448800 113272,448800 113414,448658 113414,448658 113272
Data copyright and database rights 2023 OS 100054135. Supplied by copla ltd trading as UKPlanningMaps.com a licensed Ordnance Survey partner (OS 100054135
Open licence expires 22 September 2024. Unique plan reference: v2e1004373/1354203



EMP Partnership

ARCHITECTURE AND SURVEYING

PROJECT
60 Downscroft Gardens, Hedge End,
Southampton, SO30 4RS

Two storey side extension

SHEET
Plans showing:
Existing floor plans and elevations
Location Plan

DATE
August 2023

SCALE
1:50 / 1:100 / 1:1250 @A1

DRAWN	CHKD
AP	AP

DRAWING NUMBER
60DG/01 Rev A

SUITABILITY

Planning