



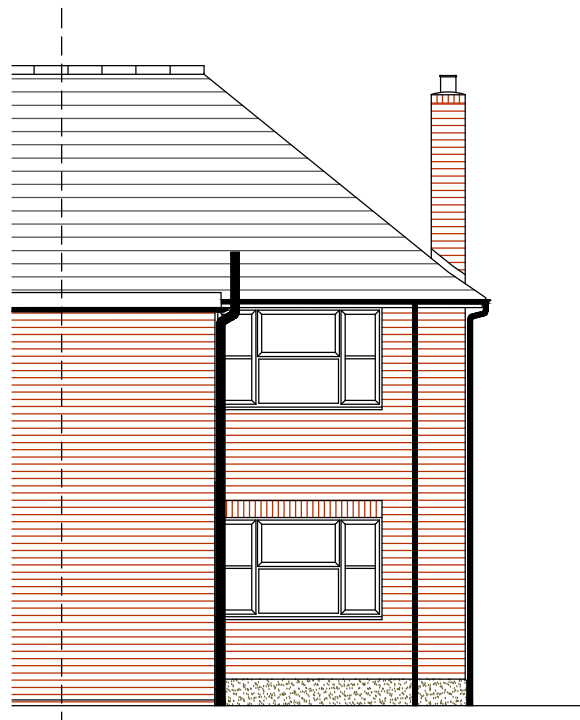




NORTH ELEVATION
(1:100)

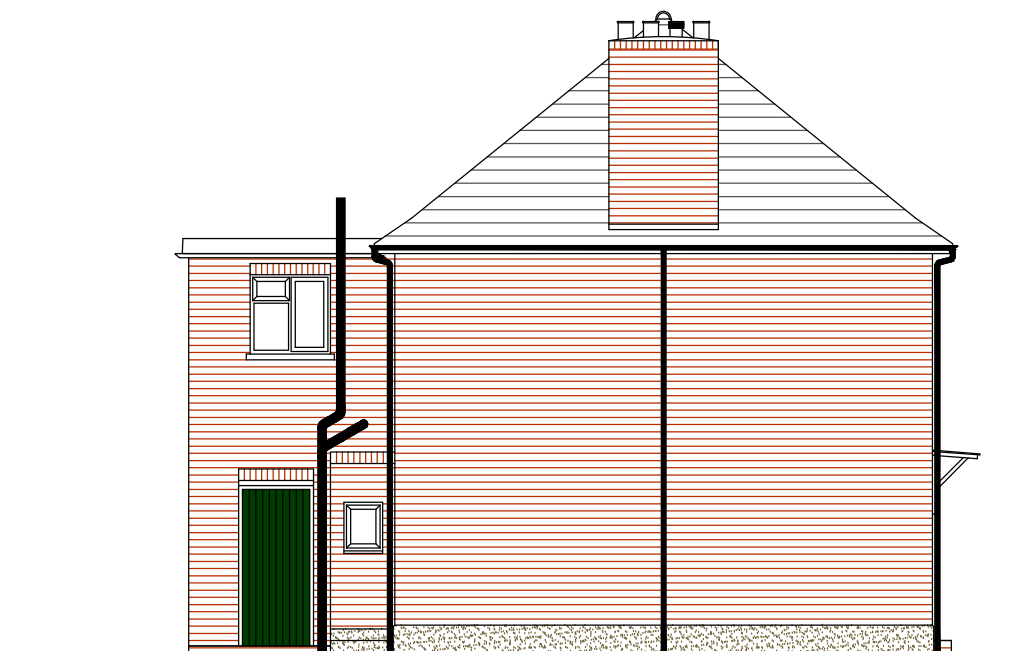


WEST ELEVATION
(1:100)





SOUTH ELEVATION
(1:100)

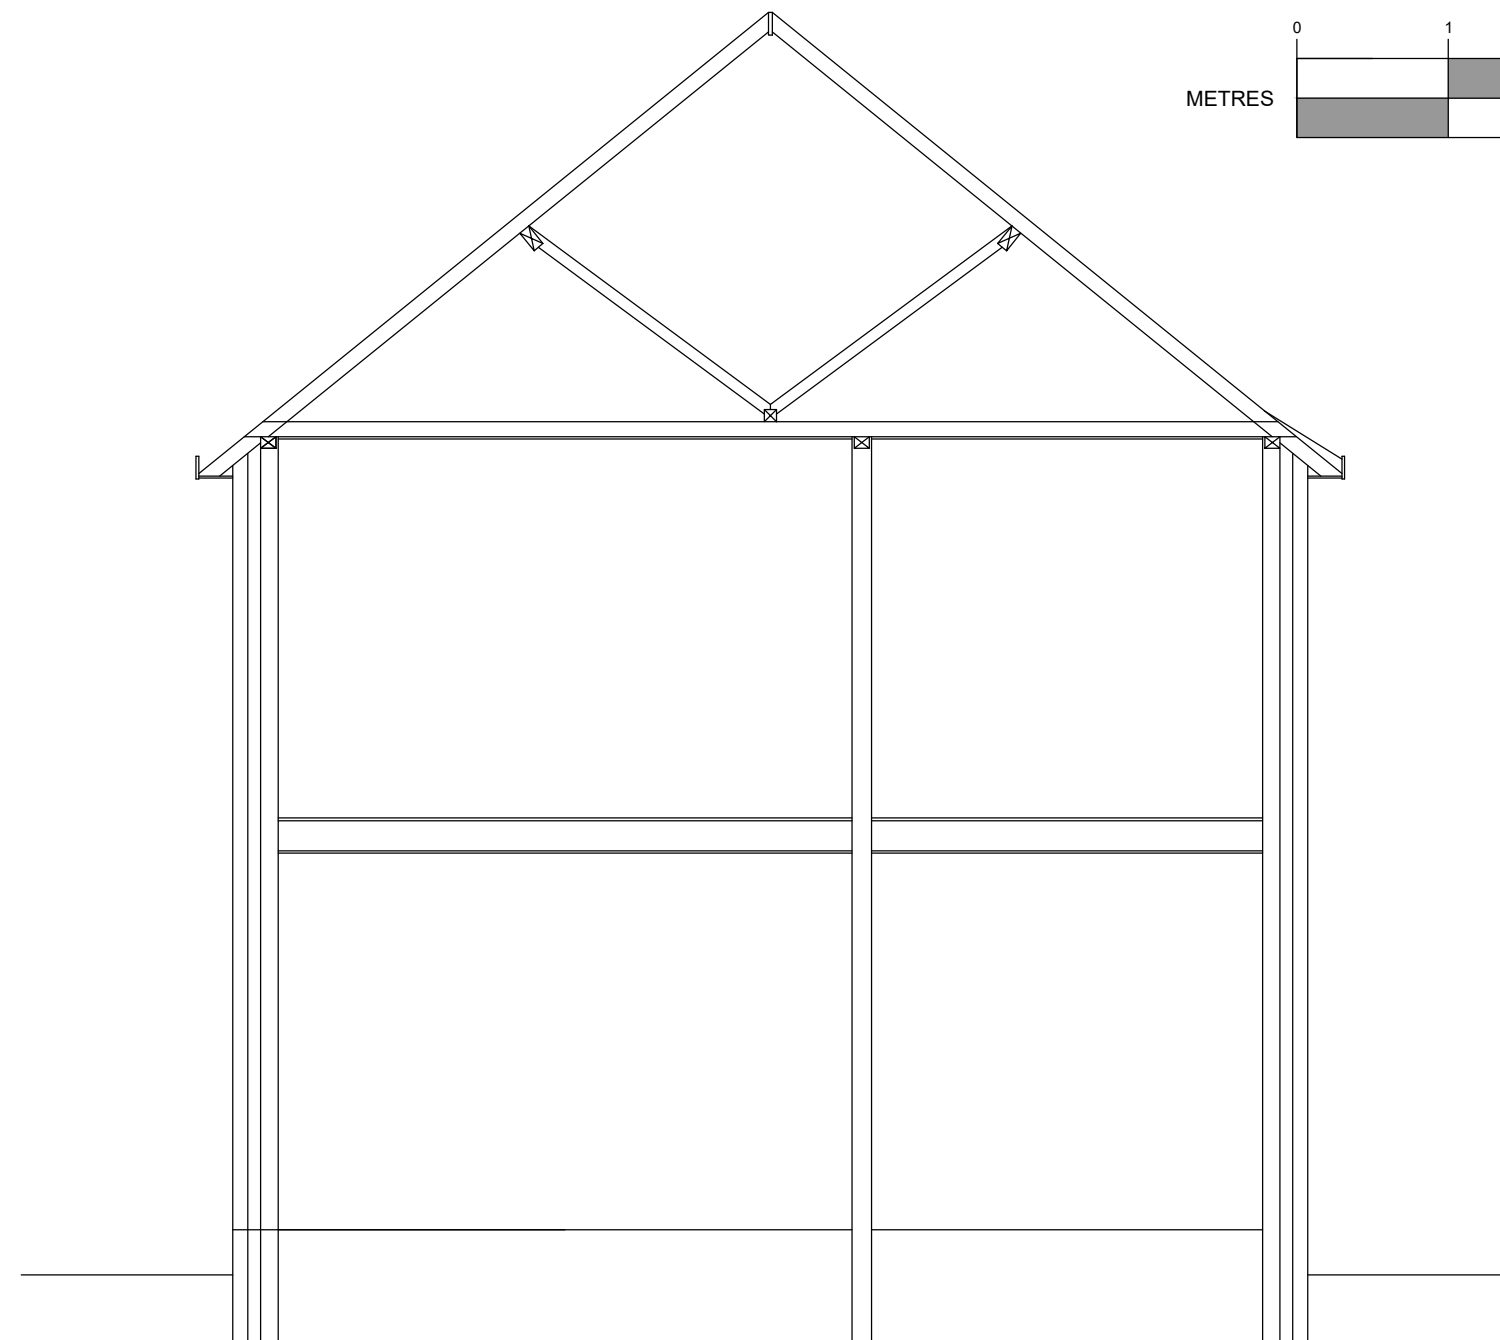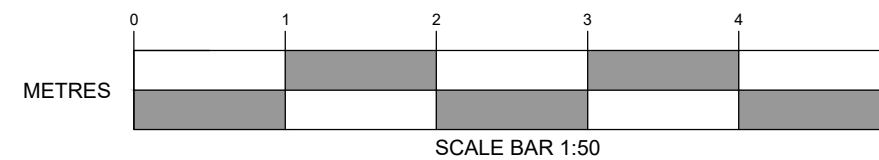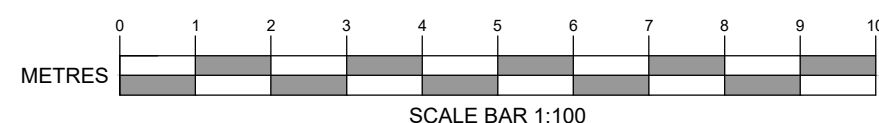




SECTION
(1:50)

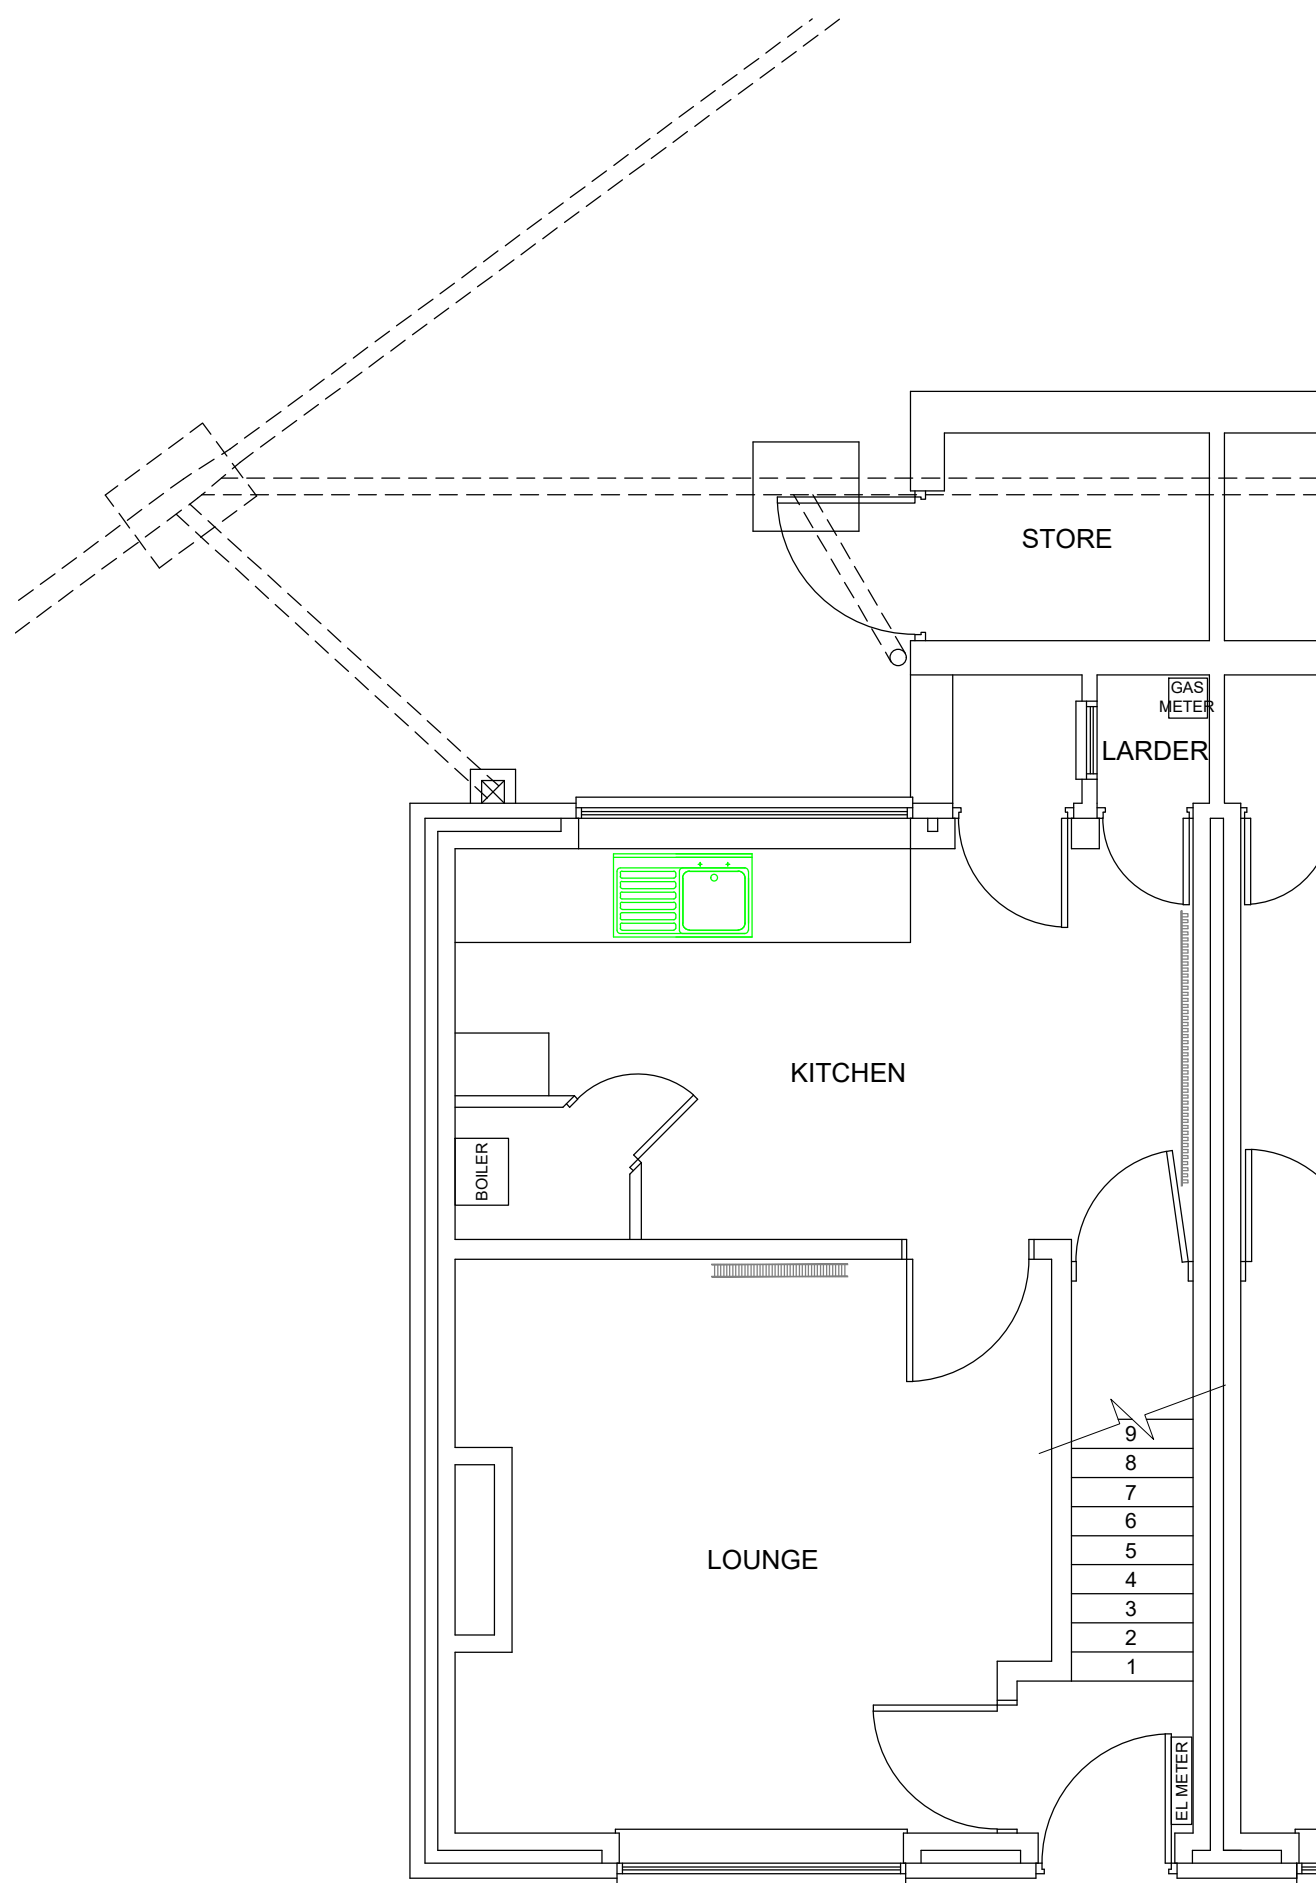



GROUND FLOOR
(1:50)

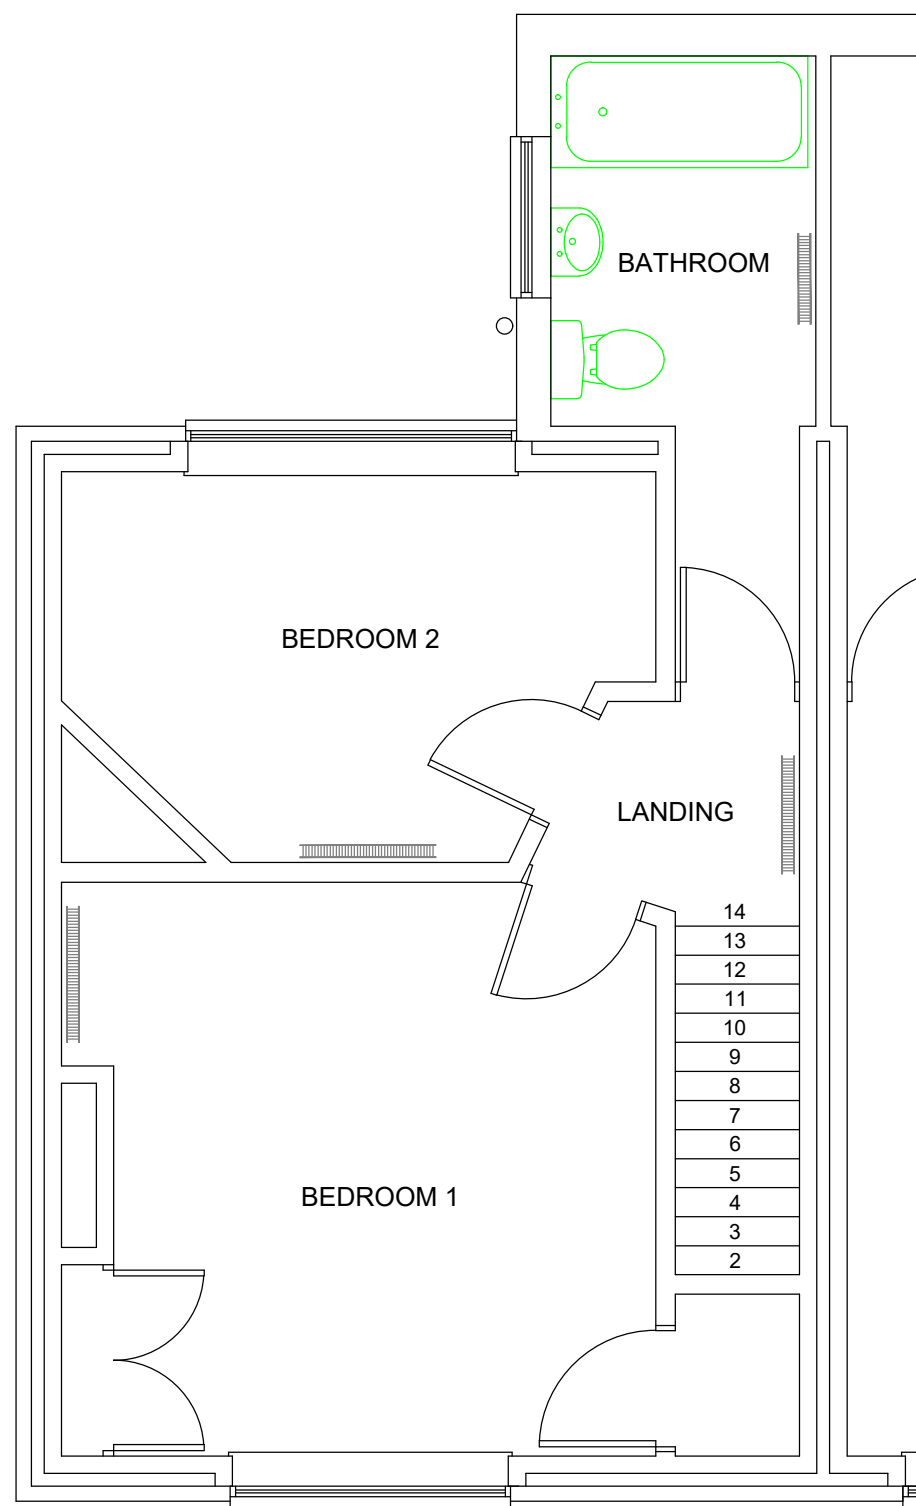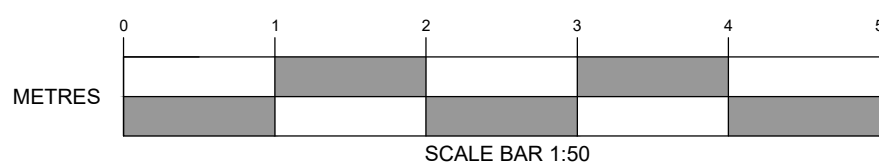


FIRST FLOOR
(1:50)

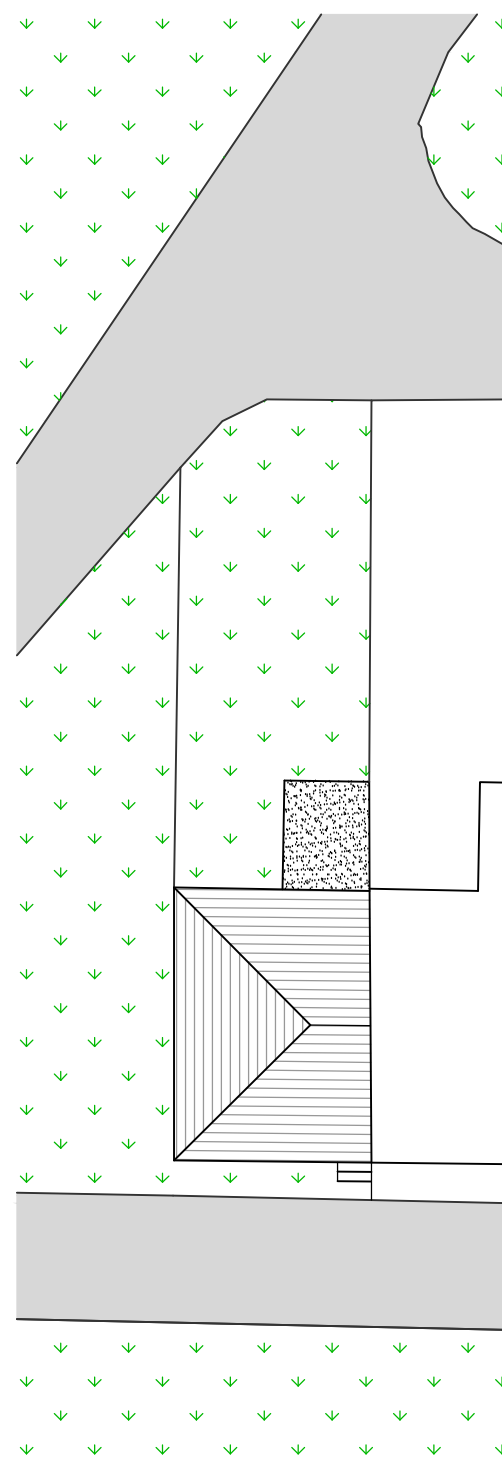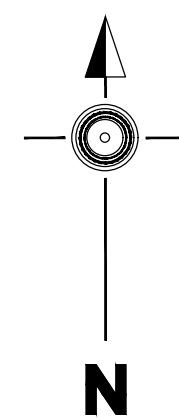 

SITE PLAN
(1:200)

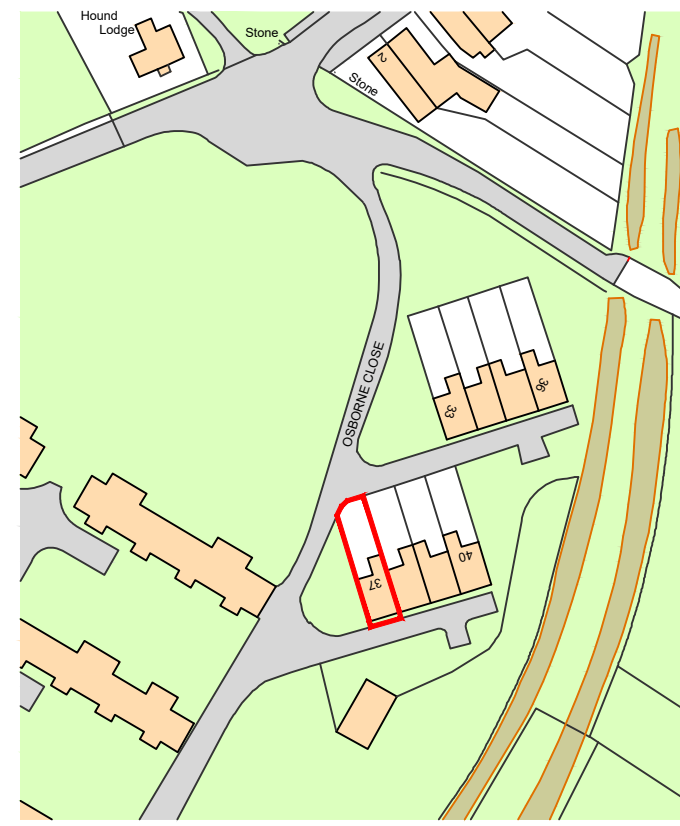 

LOCATION PLAN
(1:1250)

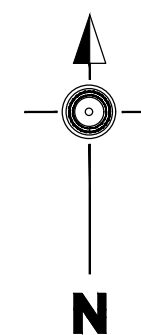

CLIENT MR & MRS ROBINSON 39 OSBORNE CLOSE VICTORIA COUNTRY PARK NETLEY SOUTHAMPTON SO31 5GX		
PROJECT 37 OSBORNE CLOSE VICTORIA COUNTRY PARK NETLEY SOUTHAMPTON SO31 5GX		
DRAWING TITLE EXISTING PLANS & ELEVATIONS		
DATE 10.10.2016		
SCALE 1:50; 1:100; 1:200; 1:1250 @ A1		
AMENDMENTS B. OS PLAN LICENCE RENEWED	DATE 22.08.2023	CHECKED BY
DRAWING No. 15.522.01	REVISION B	