


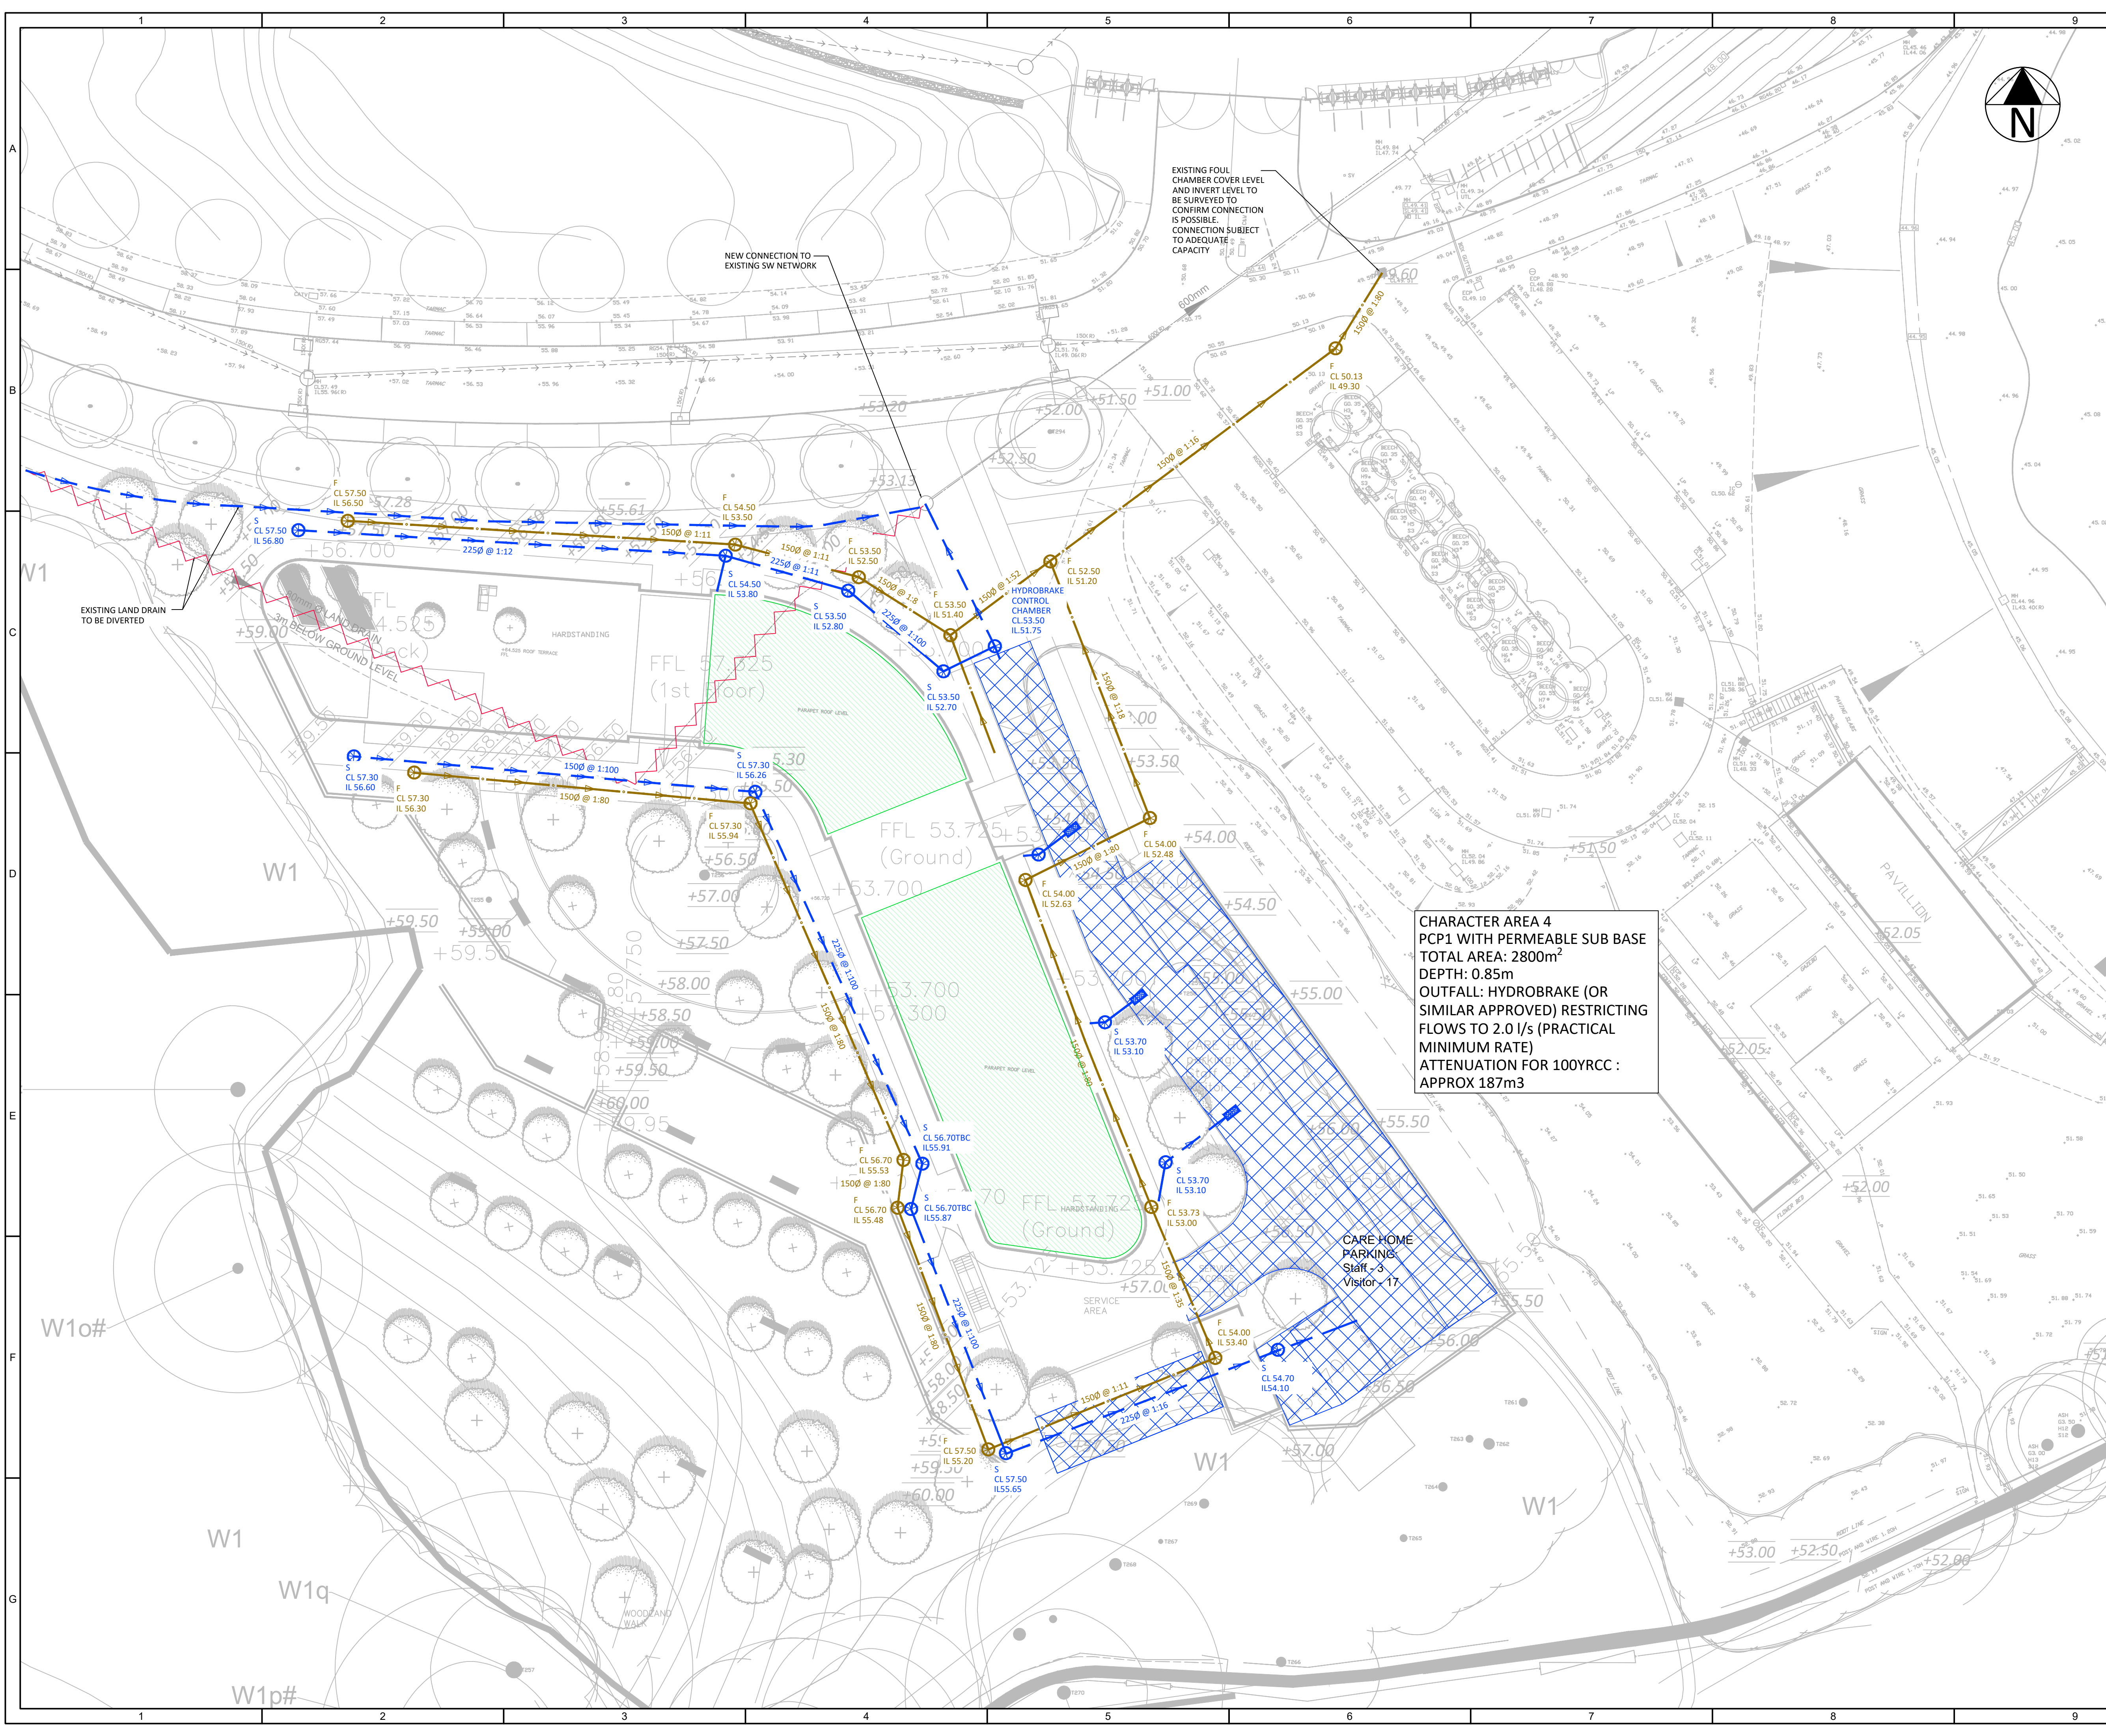

KEY

EXISTING DRAINAGE

→ → → EXISTING SURFACE WATER

→ → → EXISTING FOUL WATER SEWER

→ → → PRIVATE SW DRAIN

— — — EXISTING DRAINAGE TO BE ABANDONED

— — — EXISTING WATERCOURSE TO BE RETAINED

PROPOSED PRIVATE DRAINAGE

— — — SURFACE WATER DRAIN/SEWER

⊕ SURFACE WATER CHAMBER

— — — DIVERTED CULVERTED WATERCOURSE

⊕ DIVERTED WATERCOURSE INSPECTION CHAMBER

PERMEABLE PAVING

EARTHWORKS

FOUL WATER DRAIN/SEWER

⊕ FOUL WATER CHAMBER

CELLWEB CONSTRUCTION

GEOSYNTHETIC TURFMESH GRASS PROTECTION OR SIMILAR APPROVED

GREEN ROOF

INFILTRATING FILTER STRIP

PROPOSED DIVERTED WATERCOURSE

NOTES:


1. ALL BUILDING DRAINAGE WORKS SHALL BE CARRIED OUT IN ACCORDANCE WITH THE CURRENT BRITISH/EUROPEAN STANDARDS BSEN752, THE CURRENT BUILDING REGULATIONS AND THE LOCAL AUTHORITY BUILDING CONTROL SPECIFICATIONS AND REQUIREMENTS.

2. EXISTING SERVICES TO BE IDENTIFIED AND MARKED ON SITE PRIOR TO COMMENCEMENT & ARRANGE FOR ANY NECESSARY PROTECTION, DIVERSION/LOWERING WORKS AS REQUIRED.

3. ALL SURFACE PRIVATE DRAINAGE PIPES TO BE 100mm DIAMETER UNLESS OTHERWISE STATED WITH A MIN GRADIENT OF 1:100 UNLESS OTHERWISE STATED.

4. PROPOSED FINISHED LEVELS TO BE DESIGNED BY OTHERS. AS A RESULT ALL PROPOSED COVER LEVELS & INVERT LEVELS SHOWN ARE TO BE REVIEWED IN LINE WITH THE PROPOSED EXTERNAL WORKS PLAN PRODUCED BY OTHERS.

5. ALL DRAINAGE WORKS TO BE CONSTRUCTED FROM THE OUTFALL TOWARDS THE HEAD OF THE RUN TO ENSURE THE

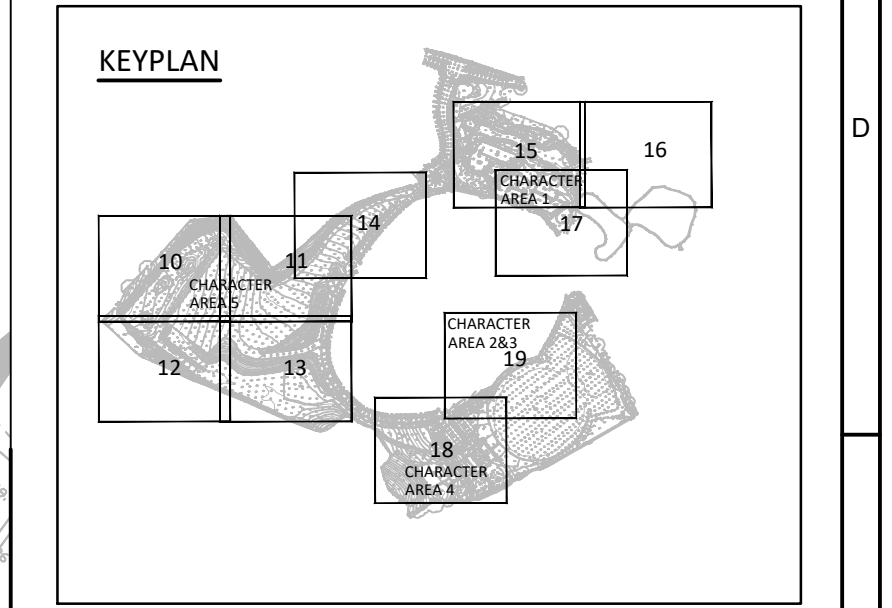

B	DRAINAGE LAYOUT UPDATED TO SUIT REVISED SITE LAYOUT	30/08/22	NSD	JE
A	FIRST ISSUE	01/08/22	NSD	JE
REV.	DESCRIPTION	Date	BY	CHK
DESIGN BY:				
CLIENT:				
LDA/HCCC				
ARCHITECT:				
DRAWING STATUS:				
PLANNING APPLICATION				
SCALE @ A1:				
0 1:250 12.5 metres				
PROJECT:				
AGEAS BOWL, SOUTHAMPTON				
TITLE:				
DRAINAGE STRATEGY SHEET 9				
PROJECT No:		DRAWING No:		REV:
19320		D18		B