

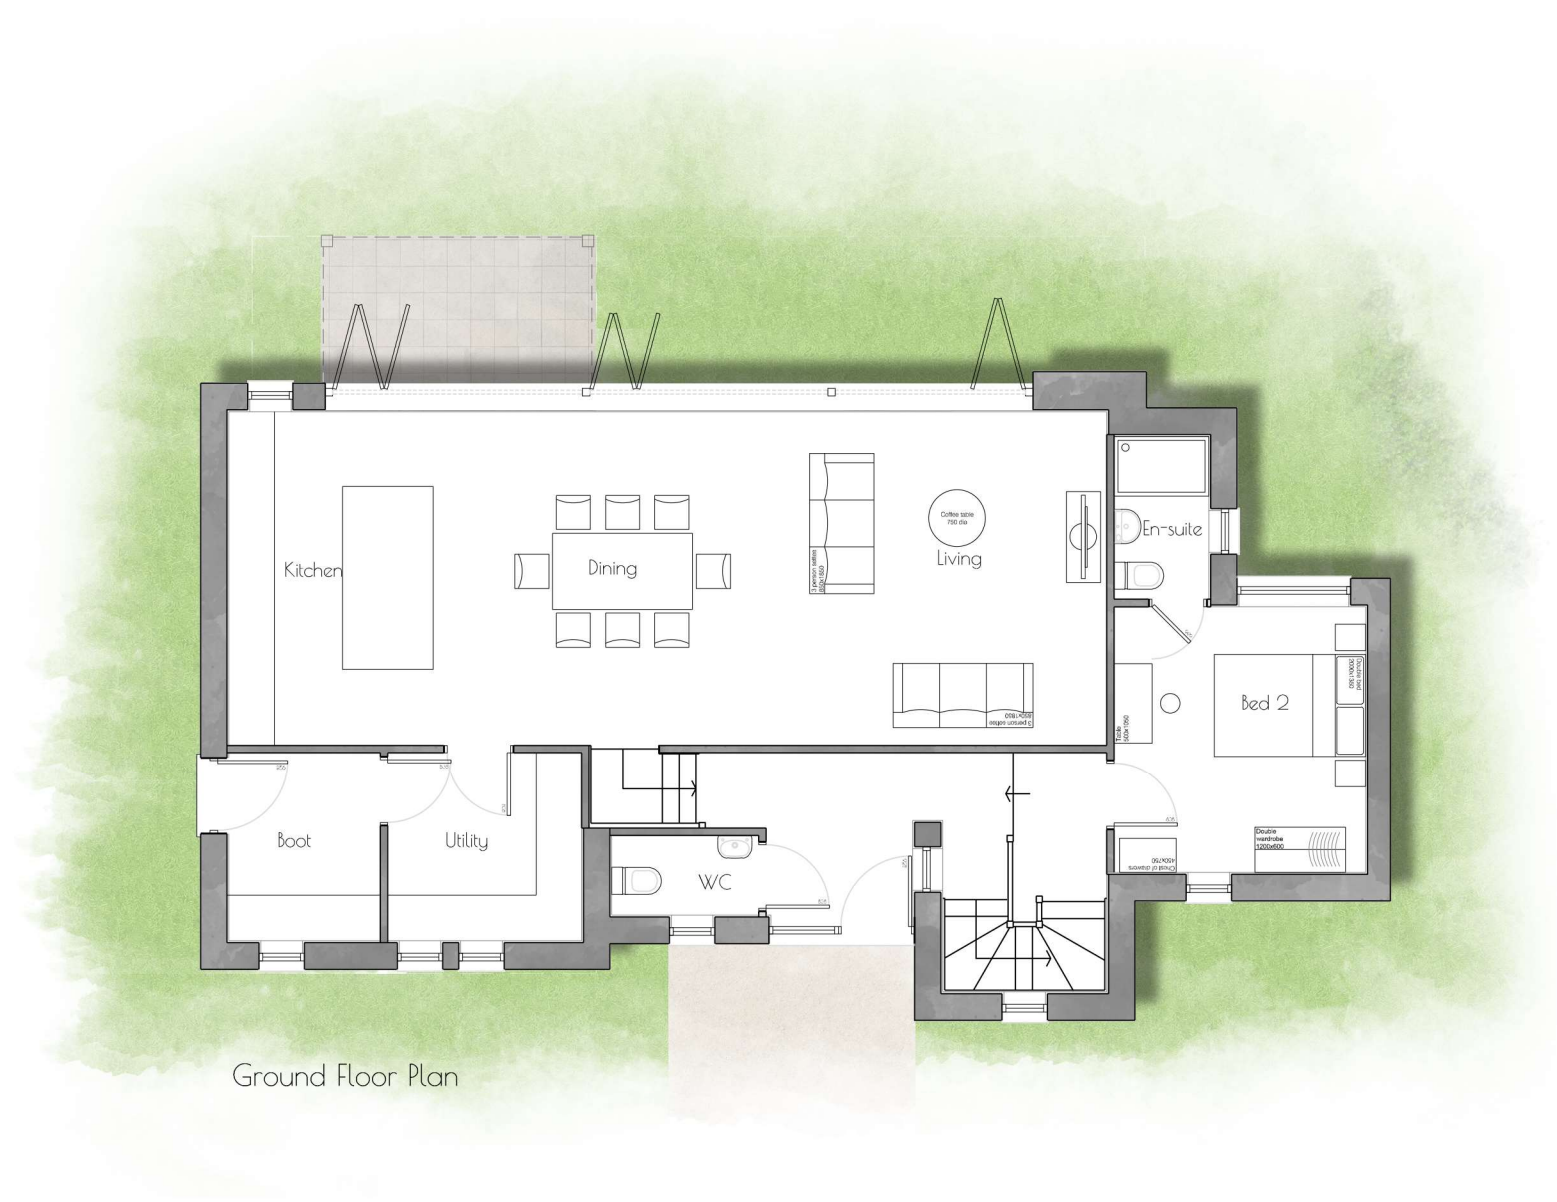


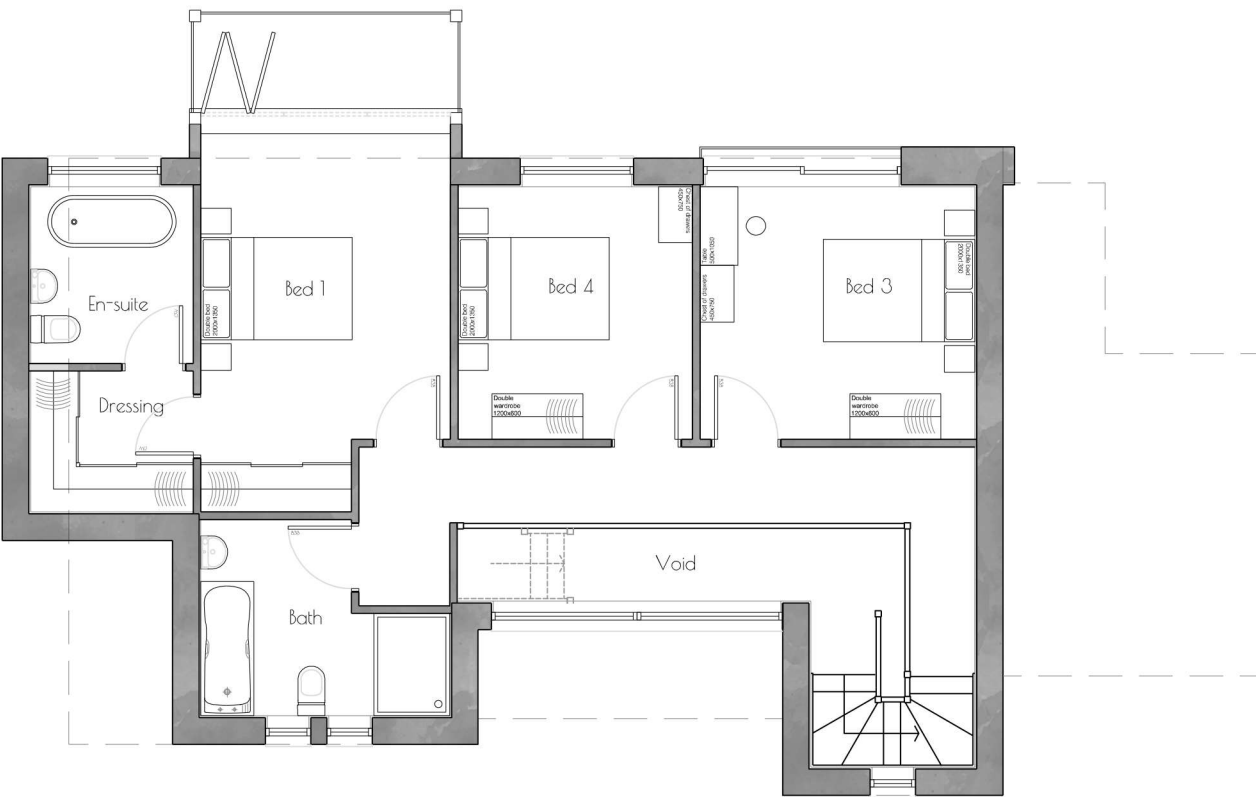

Ground Floor Plan

 

JON DALE ARCHITECT LTD.

Jon Dale RIBA 12 Crestwood View, Eastleigh, Hampshire, SO50 4NF Tel: 07787 575126 E-mail: jondalearchitect@gmail.com

Project		Title					
Old Oak Farm		Plot 2 - Floor Plans					
Fair Oak							
Scale	Date	Drawn	Checked	Job No.	Drawing. No.	Revision	
1:100	July 23	RP	JD	128	Plot2.p	-	

Housetype	Variation		
Bedrooms	4	Persons	8
Sq.ft	1810	Sq.m	168.2