


General Notes


Do not scale from this drawing.
All dimensions to be verified by contractor on site prior to commencement of work. The contractor is responsible for checking that there is no conflict between site dimensions and drawn dimensions.
All drawings are to be read in conjunction with all other relevant drawings and specifications.
This drawing is protected under Copyright and at no time should any portion be reproduced, stored, transmitted or distributed in any form or by any means, whether electronic, mechanical, by photocopy, recording or otherwise without the prior written permission of MTB Architecture Limited. All rights are reserved.

Electronic File Ref: MTB071 Holloway Mews


Revision Status Date

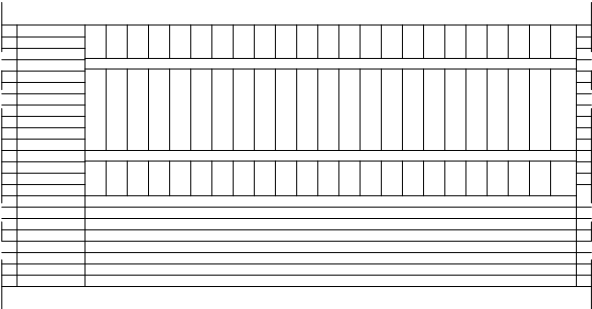


Front Elevation A-A

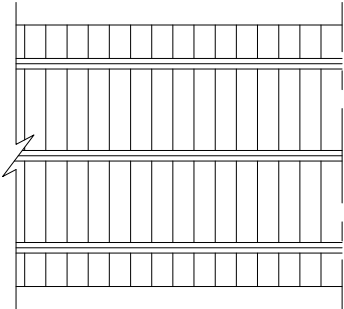


Side Elevation B-B

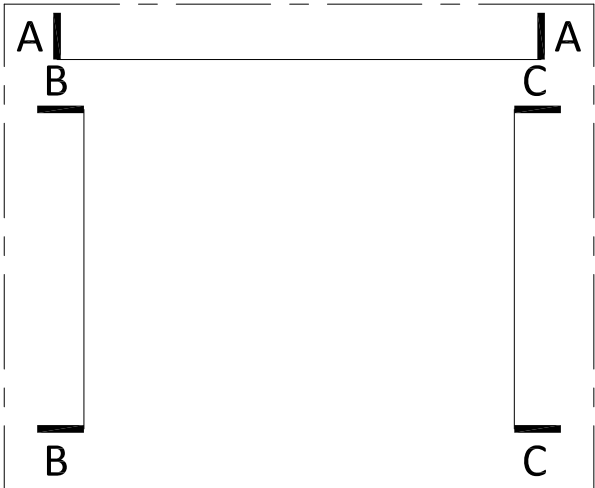

Plan

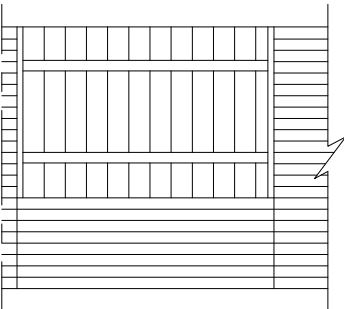

Side Elevation C-C

 

Client
Mr Praveen Kumar Koritala &
Mrs Gnanadeepika Aluri

Project Title
8 Holloway Mews
Fair Oak
Eastleigh SO50 7HW

Drawing Title
Shed
Location Plan & Elevations
PRE EXISTING

Scale @ A3 Size
1:50

Drawing No.
100

Purpose of Issue

☐ Information	☐ Comment
☒ Approval	☐ Building Regulations



info@mtbarchitecture.co.uk
www.mtbarchitecture.co.uk

Suite 20
Milton Keynes Business Centre
Linford Wood, Milton Keynes
MK14 6GD

Tel: 01908 506 707

© MTB Architecture Limited