





PROPOSED FRONT ELEVATION
1:100@A1




PROPOSED SIDE ELEVATION
1:100@A1

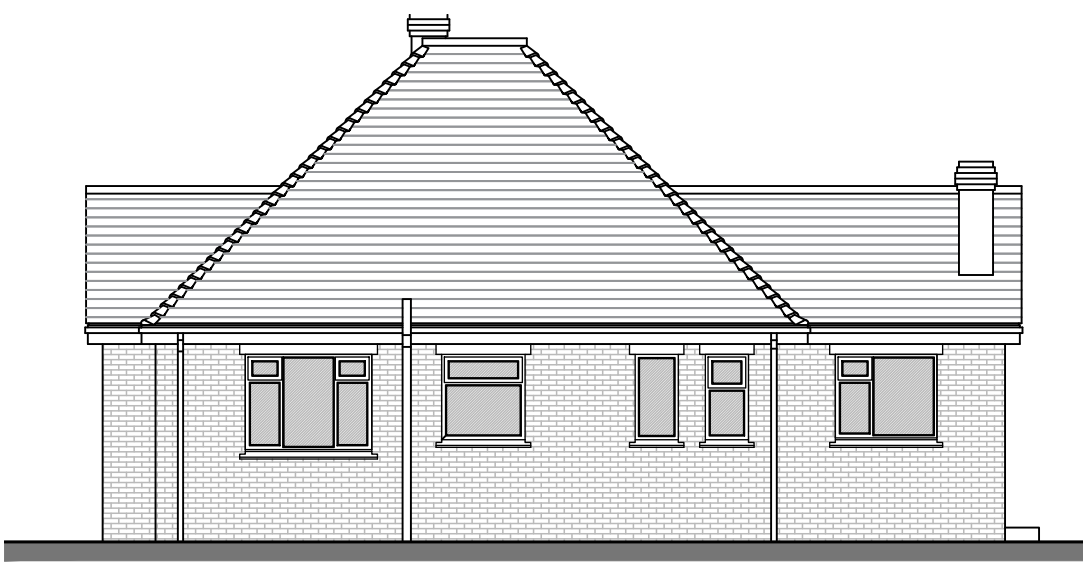


PROPOSED REAR ELEVATION
1:100@A1

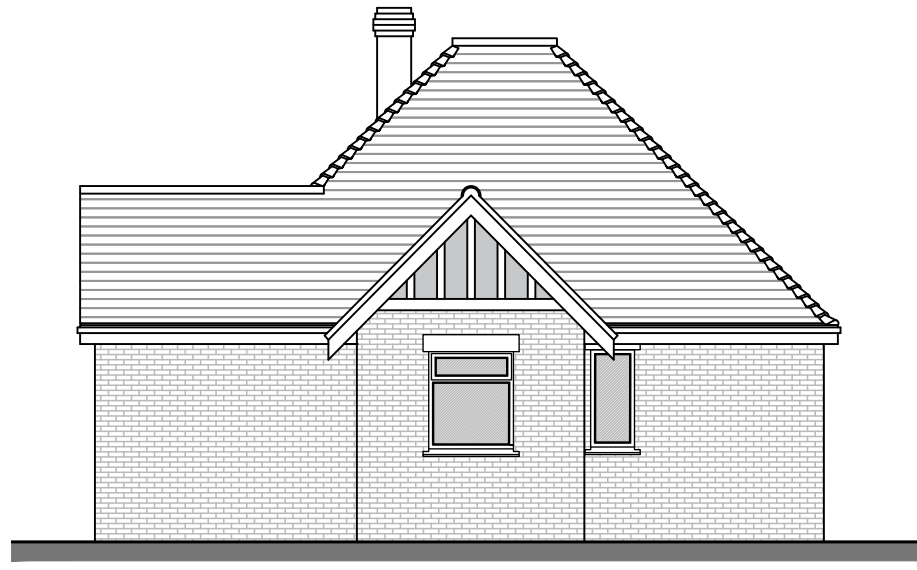


PROPOSED SIDE ELEVATION
1:100@A1

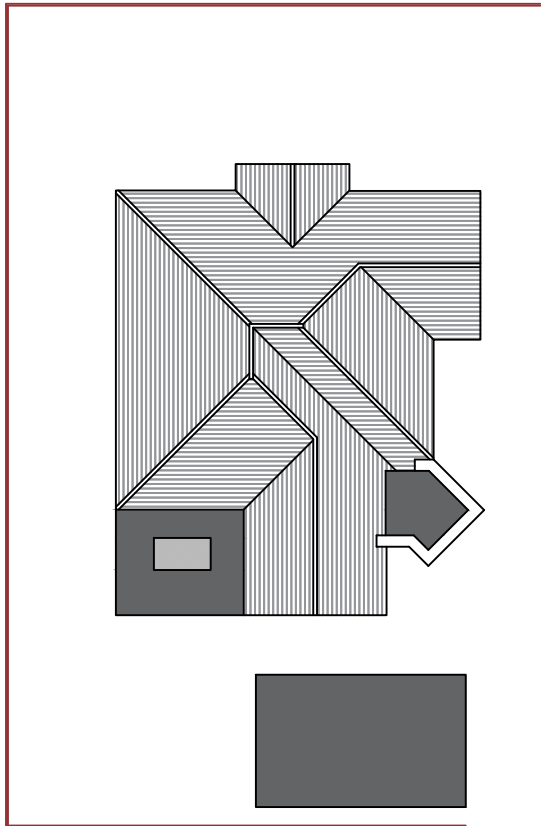


PROPOSED SITE PLAN
1:200@A1

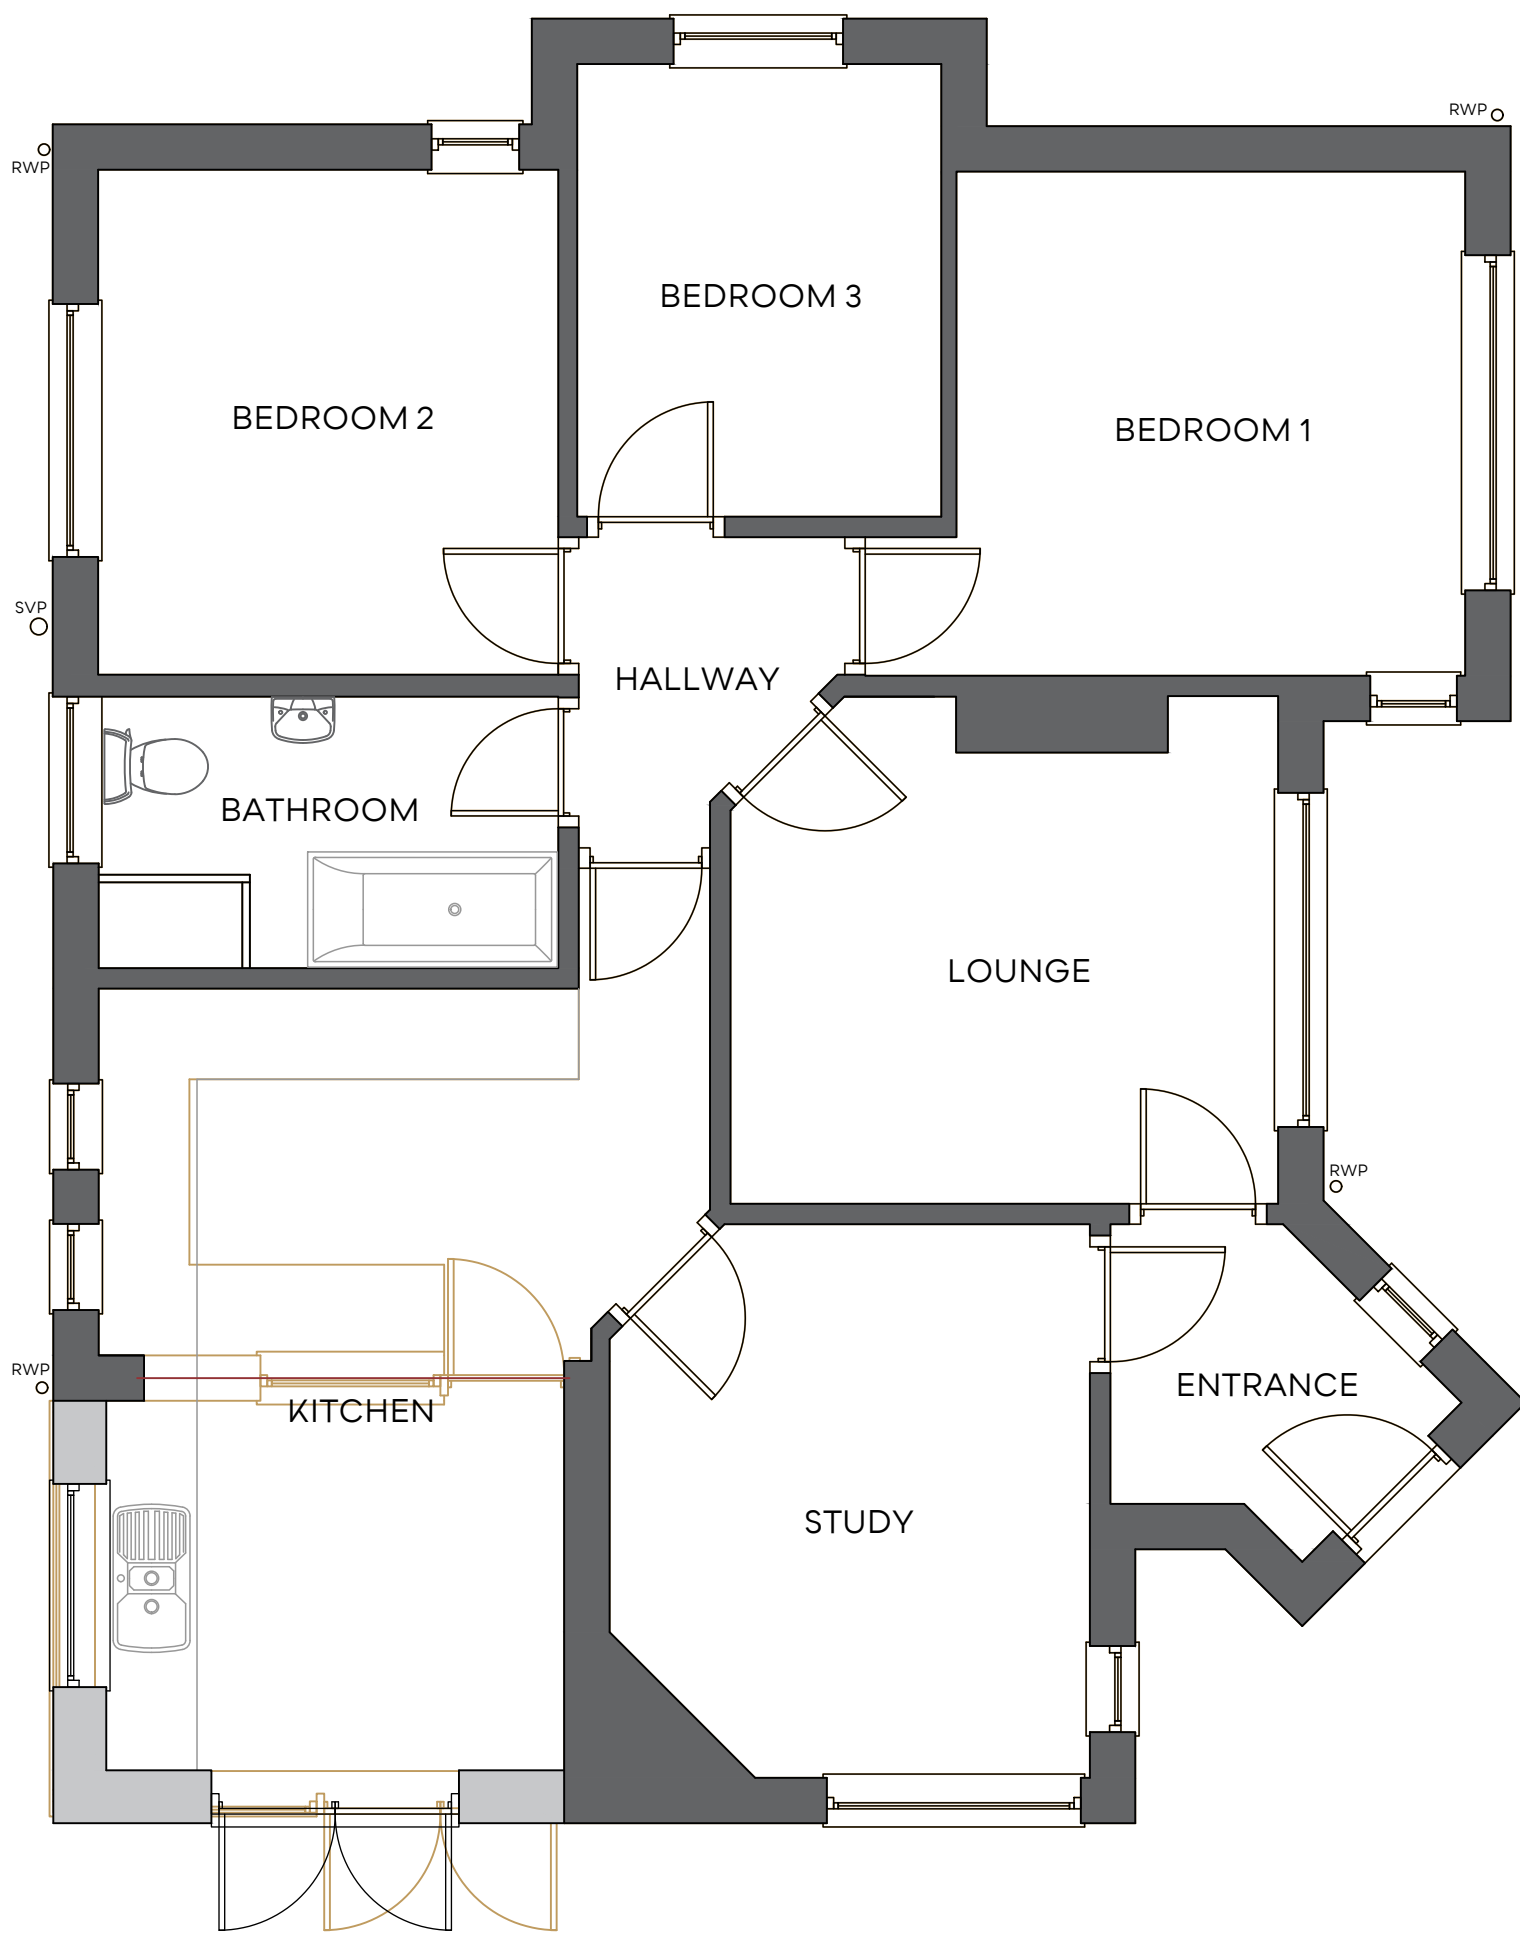

PROPOSED GROUND FLOOR PLAN
1:50@A1

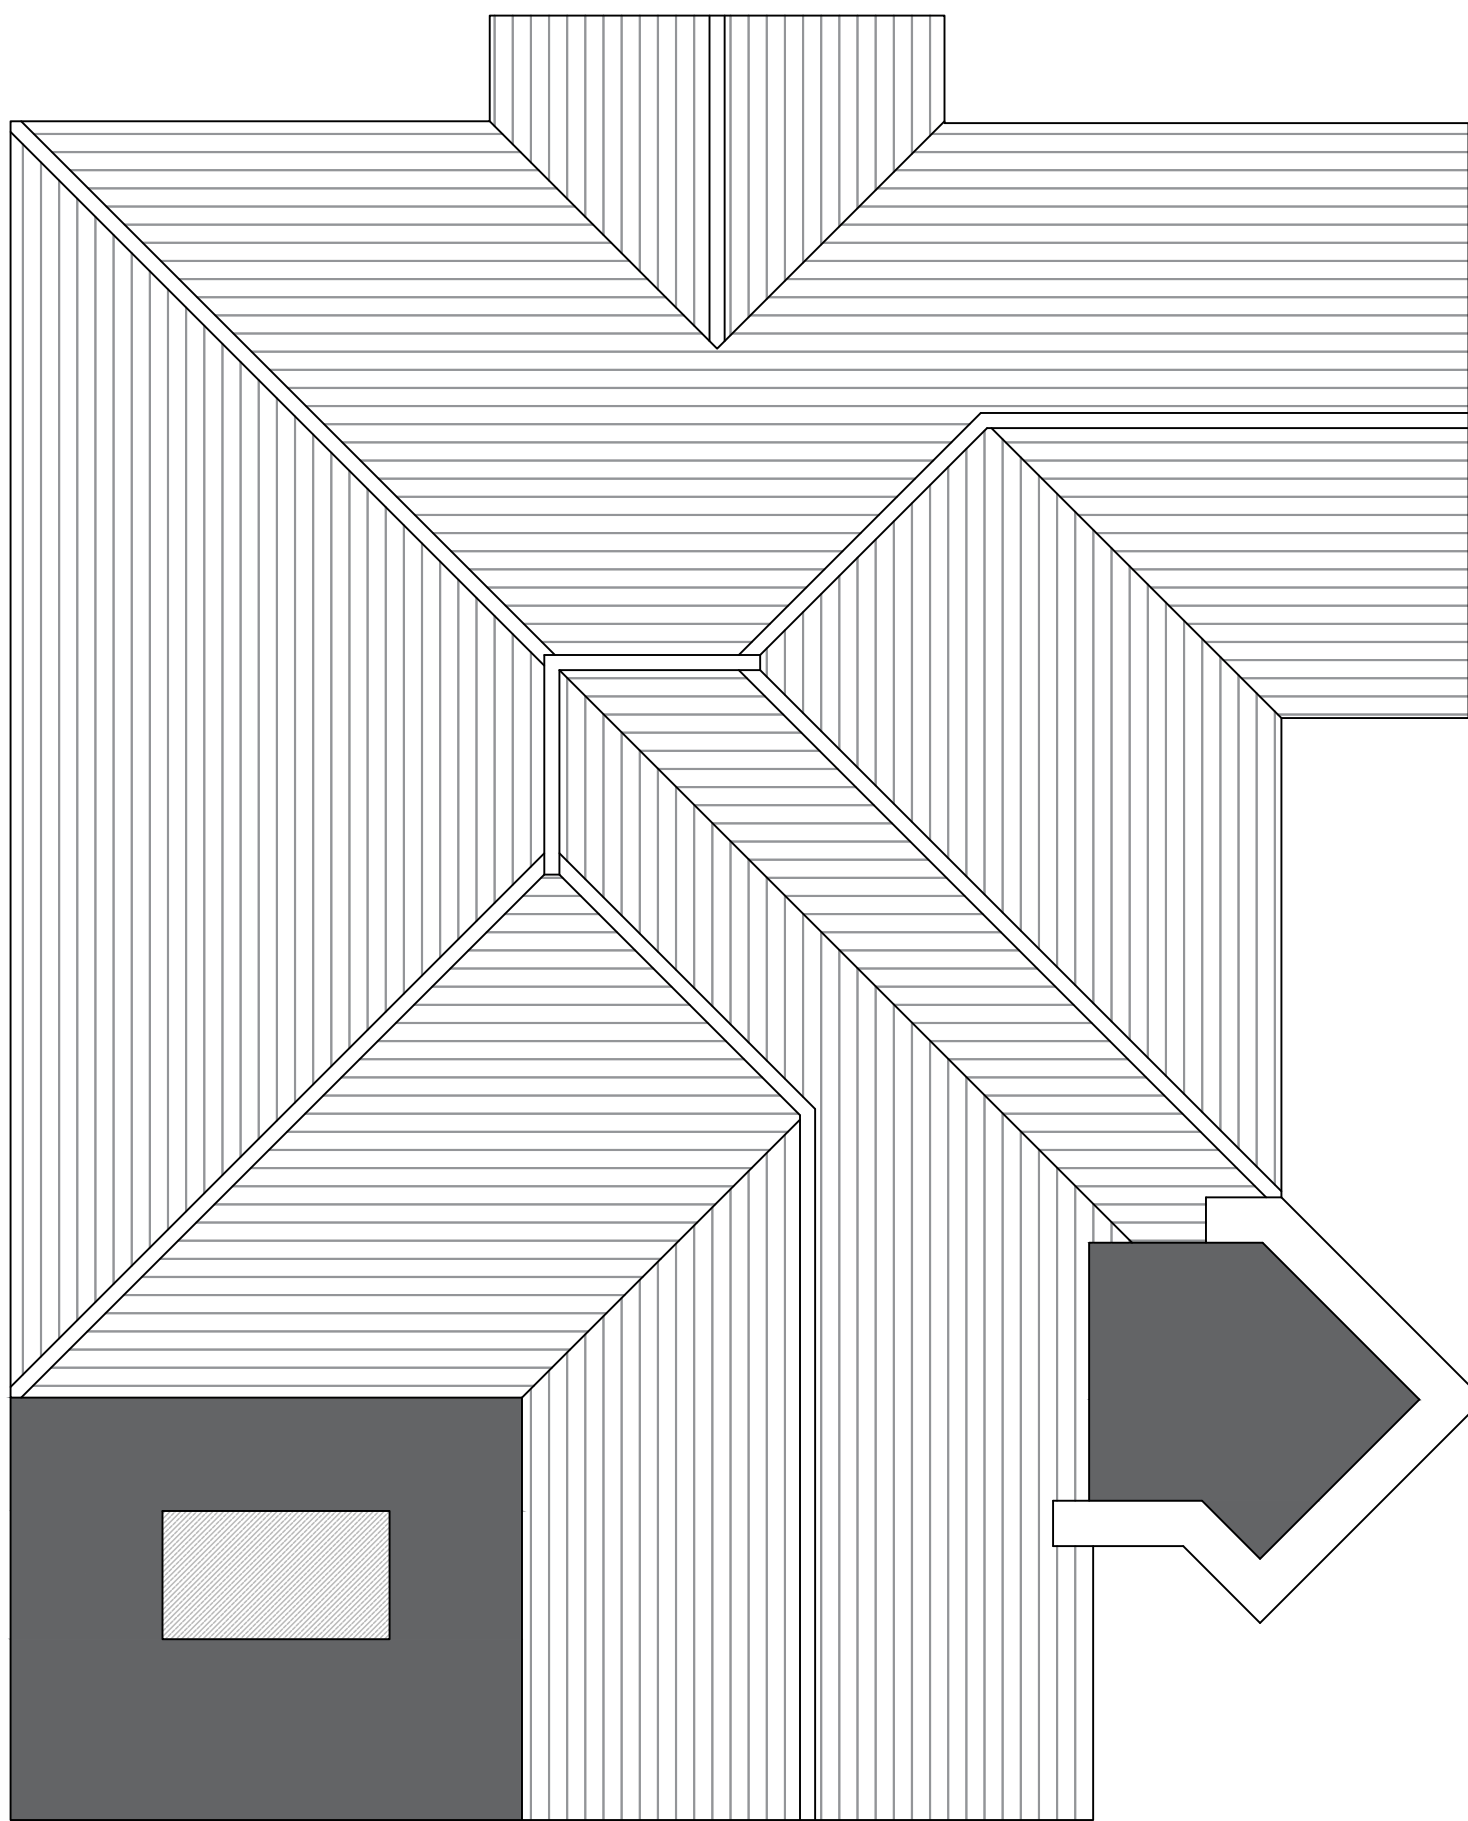

PROPOSED ROOF PLAN
1:50@A1

 

NOTES

DO NOT SCALE FROM THIS DRAWING.
ALL DIMENSIONS TO BE CHECKED ON SITE.
COPYRIGHT PROTECTED.

ORIGINAL A1

REVISIONS:

REV A: 19/09/23 - KITCHEN LAYOUT AMENDED TO SUIT CLIENT NEEDS.

JOB TITLE:

PROPOSALS AT:
110 CHALVINGTON ROAD,
EASTLEIGH,
HAMPSHIRE,
SO53 3EJ

PRELIMINARY

CONTACT:

07988518827
dwilliams@willowarchitecture.co.uk

RACHAEL MAUGER

CLIENT:



DRAWING TITLE:

PROPOSED PLANS & ELEVATIONS

DRAWN BY:

DTW

DATE:

11/09/23

SCALE:

VARIES@A1

DRAWING NO:

2073-002A