




EXISTING FRONT ELEVATION
1:100@A1




EXISTING SIDE ELEVATION
1:100@A1




EXISTING REAR ELEVATION
1:100@A1

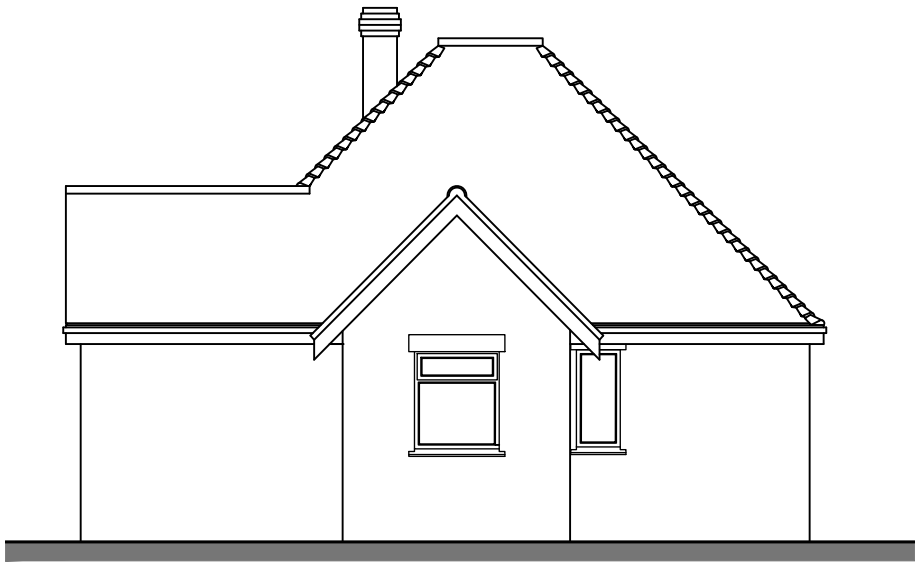


EXISTING SIDE ELEVATION
1:100@A1

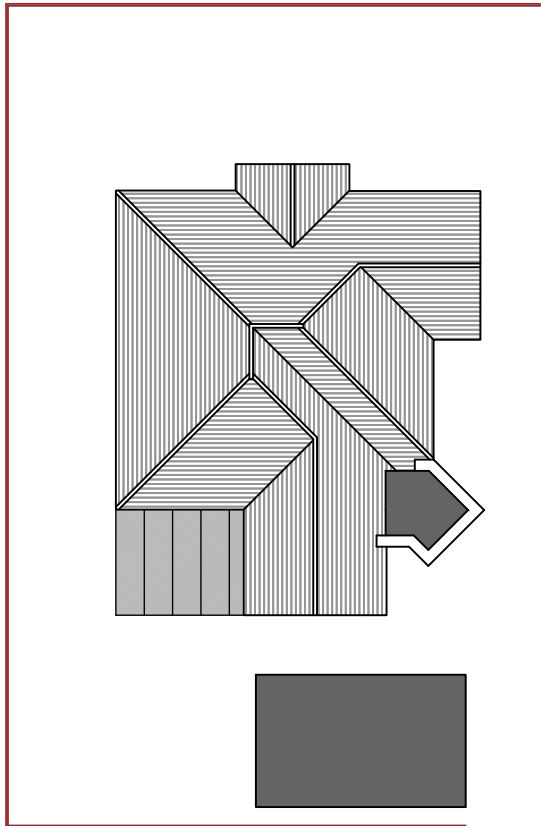


EXISTING SITE PLAN
1:200@A1

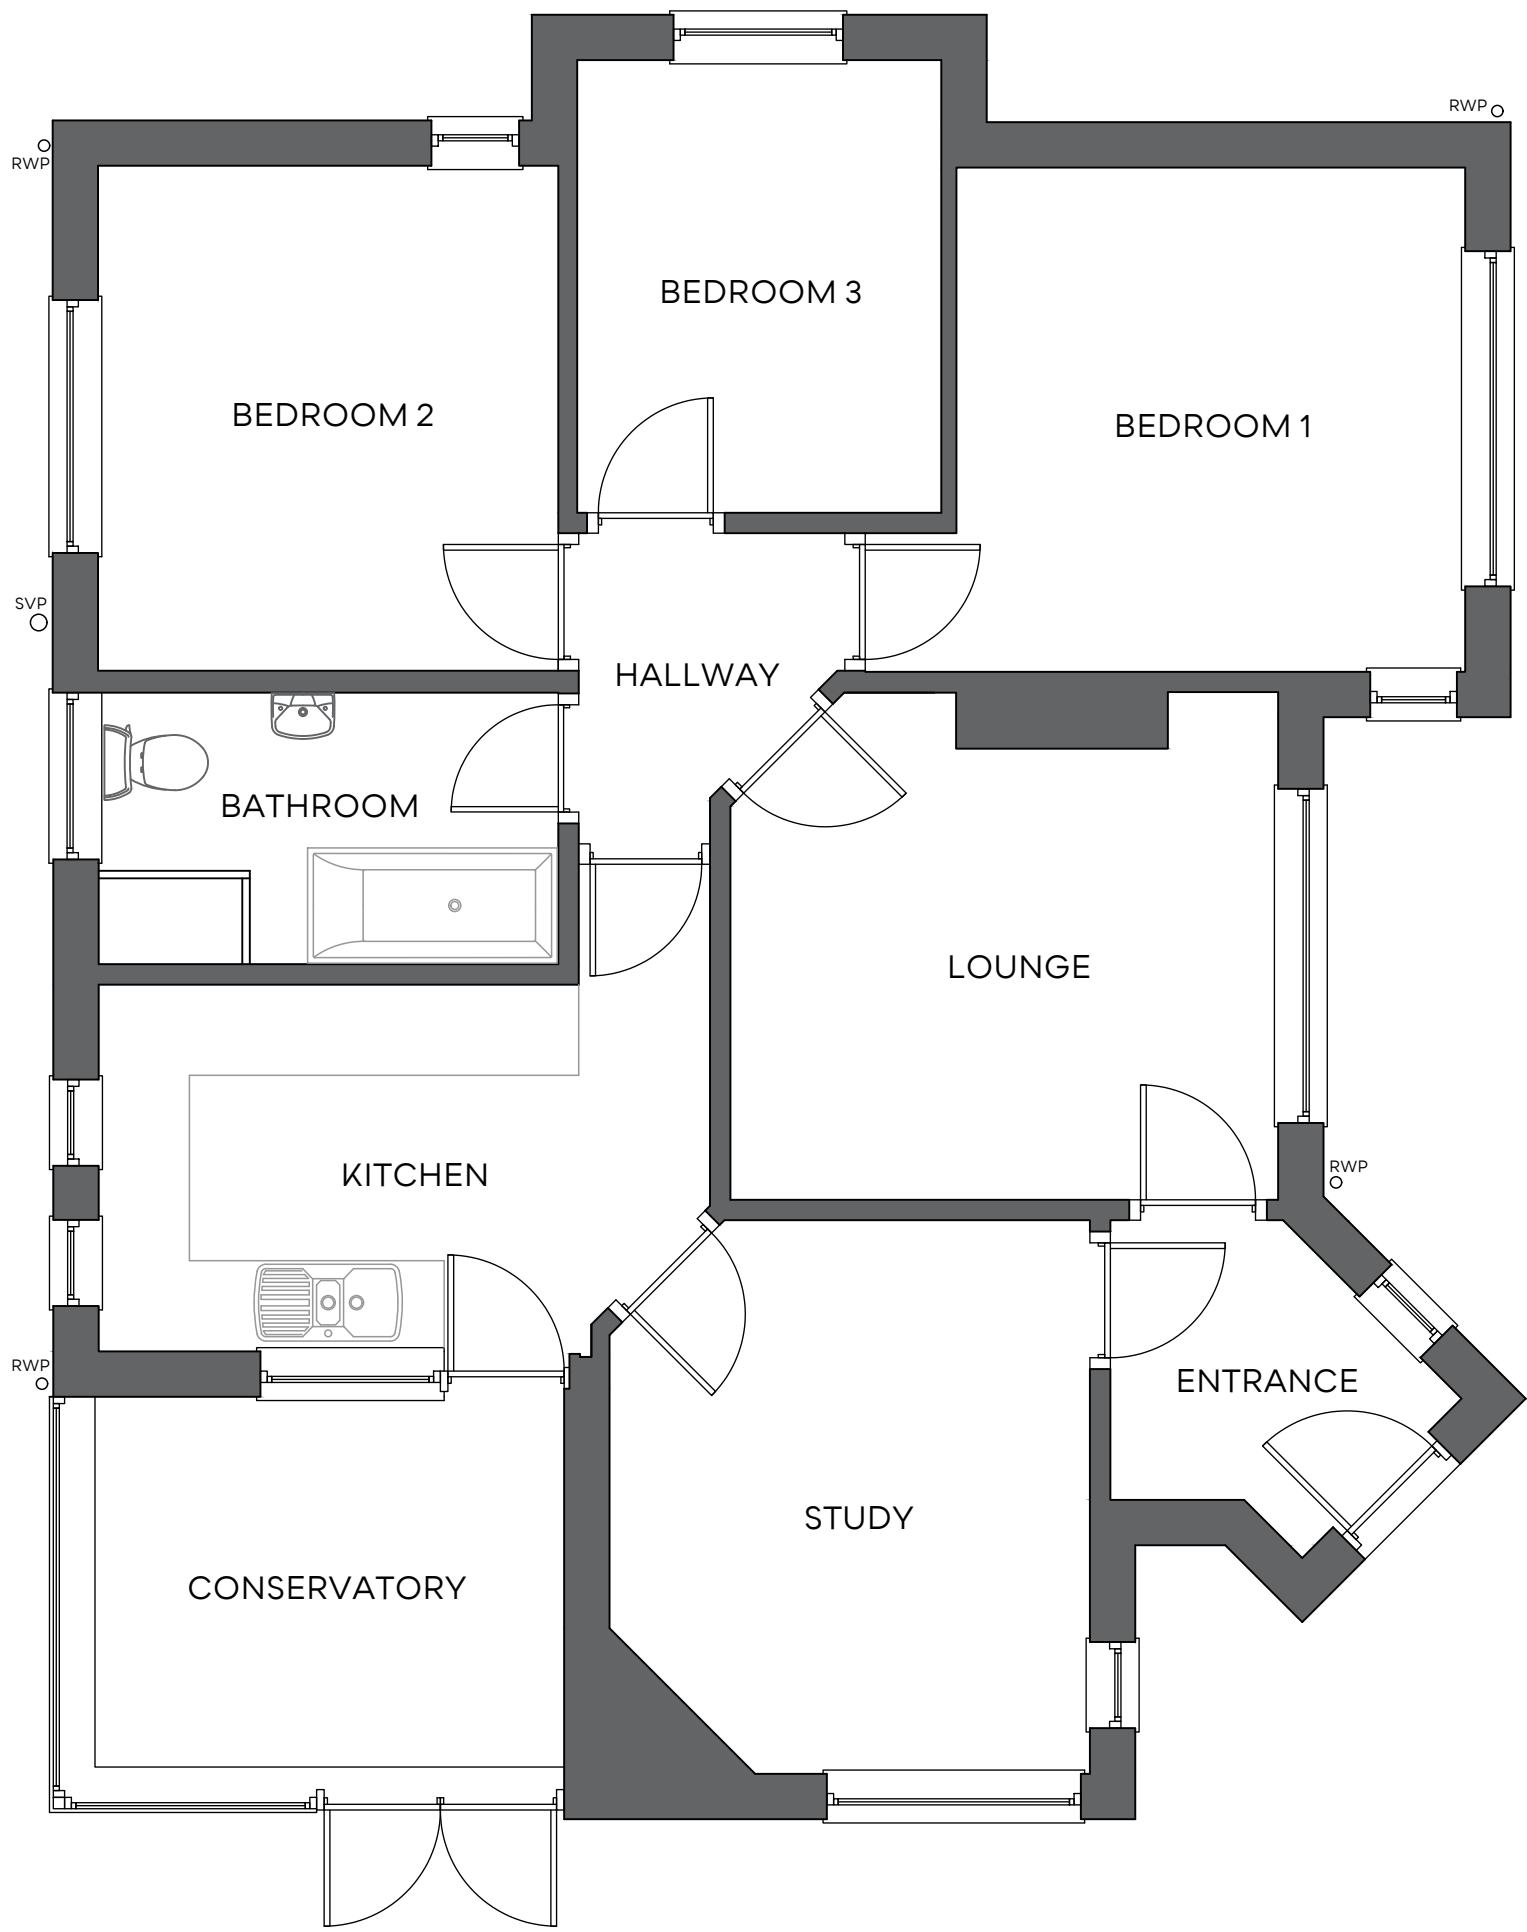

EXISTING GROUND FLOOR PLAN
1:50@A1

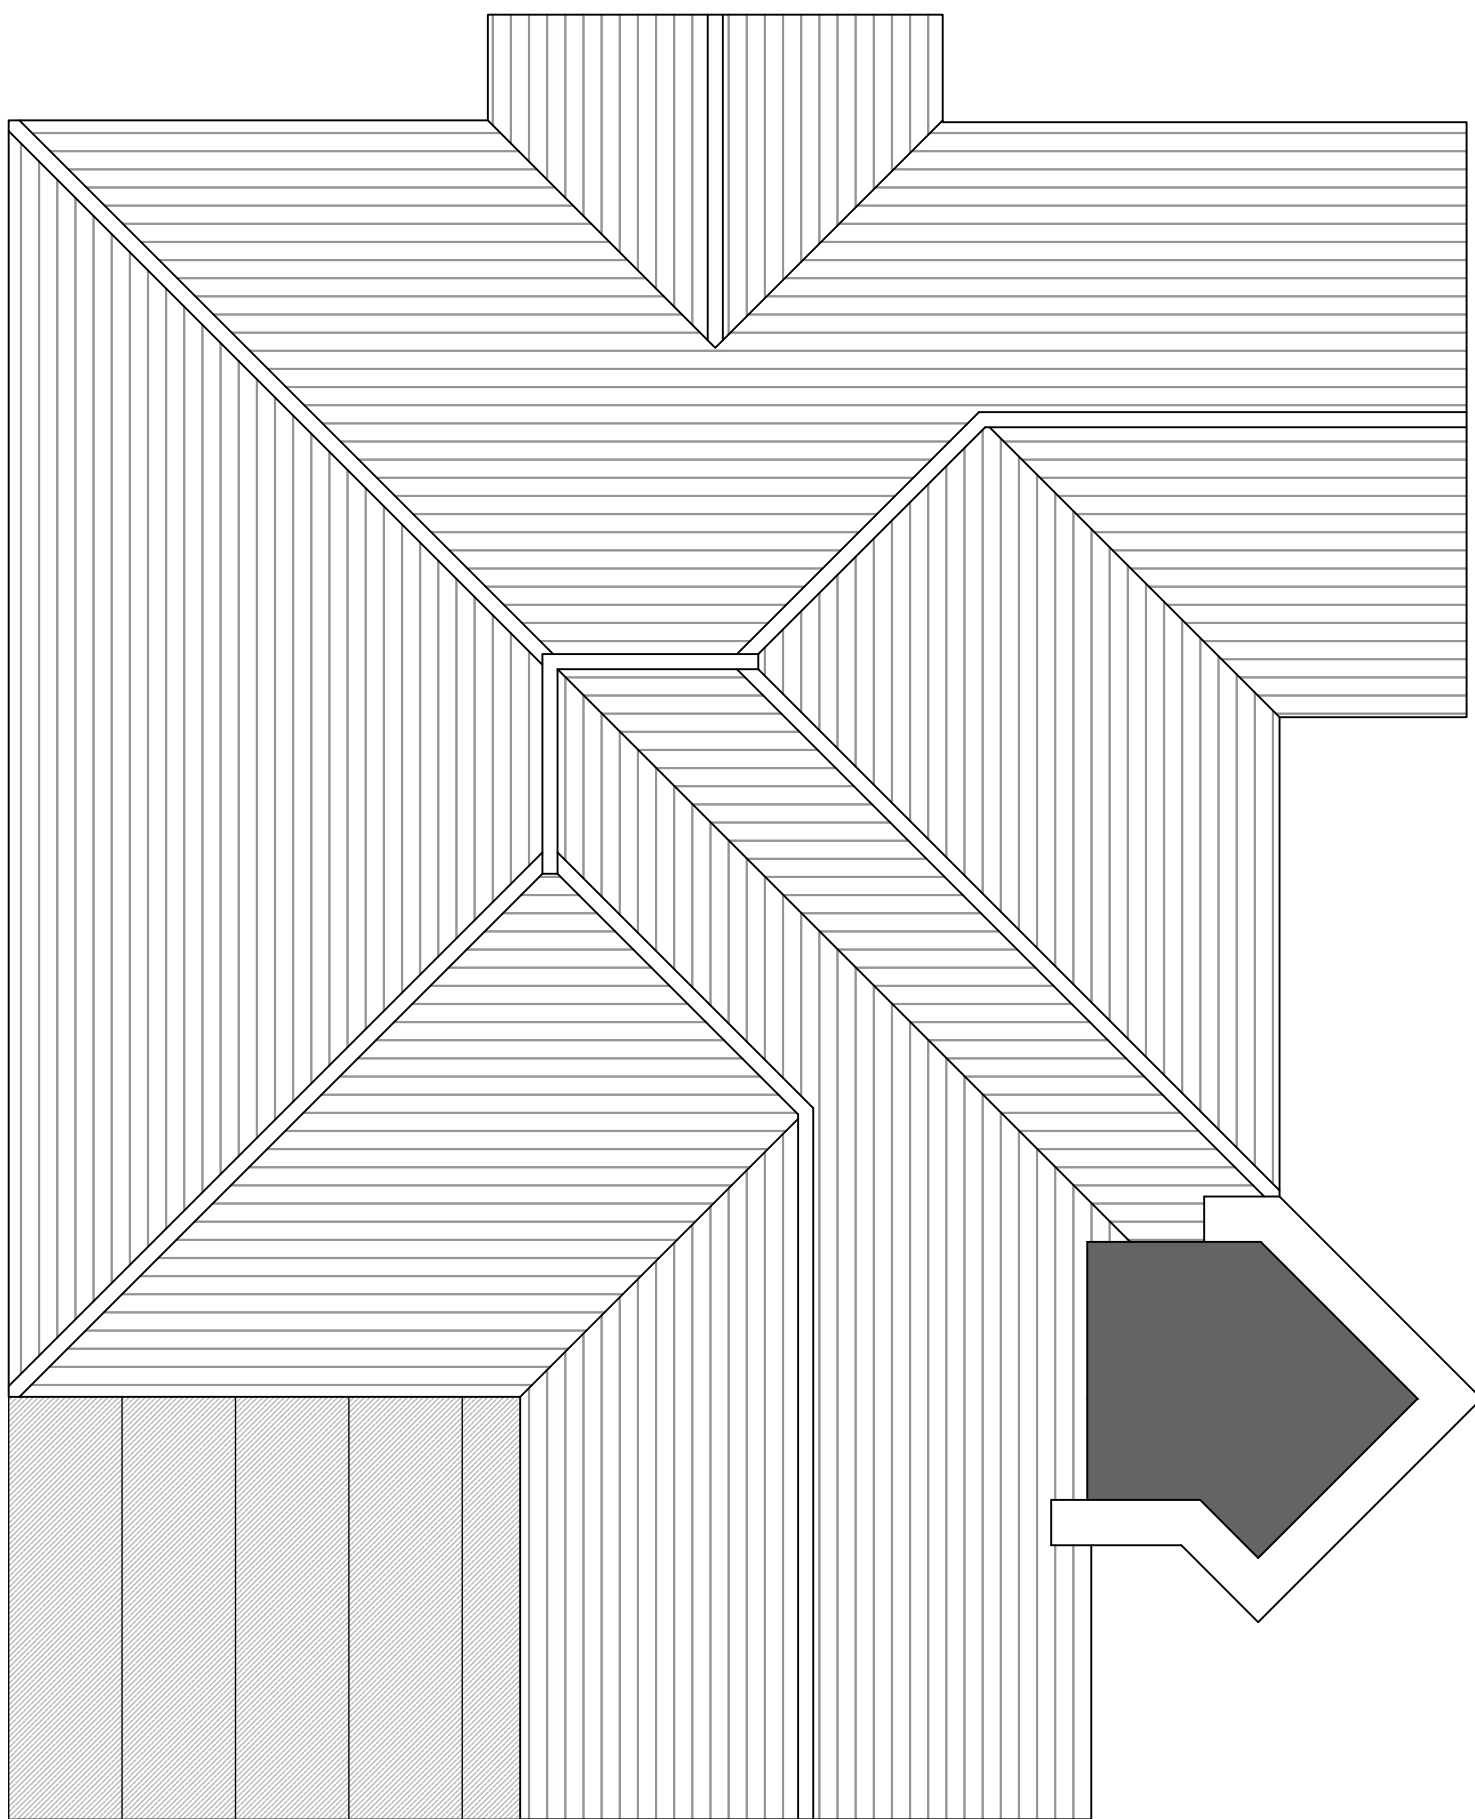

EXISTING ROOF PLAN
1:50@A1

 

NOTES ORIGINAL A1

DO NOT SCALE FROM THIS DRAWING.
ALL DIMENSIONS TO BE CHECKED ON SITE.
COPYRIGHT PROTECTED.

REVISIONS:

REV A:

JOB TITLE:

PROPOSALS AT:
110 CHALVINGTON ROAD,
EASTLEIGH,
HAMPSHIRE,
SO53 3EJ

PRELIMINARY

CONTACT:

07988518827
dwilliams@willowarchitecture.co.uk

RACHAEL MAUGER

CLIENT:



DRAWING TITLE:

EXISTING PLANS & ELEVATIONS

DRAWN BY:

DTW

DATE:

29/08/23

SCALE:

VARIES@A1

DRAWING NO:

2073-001