



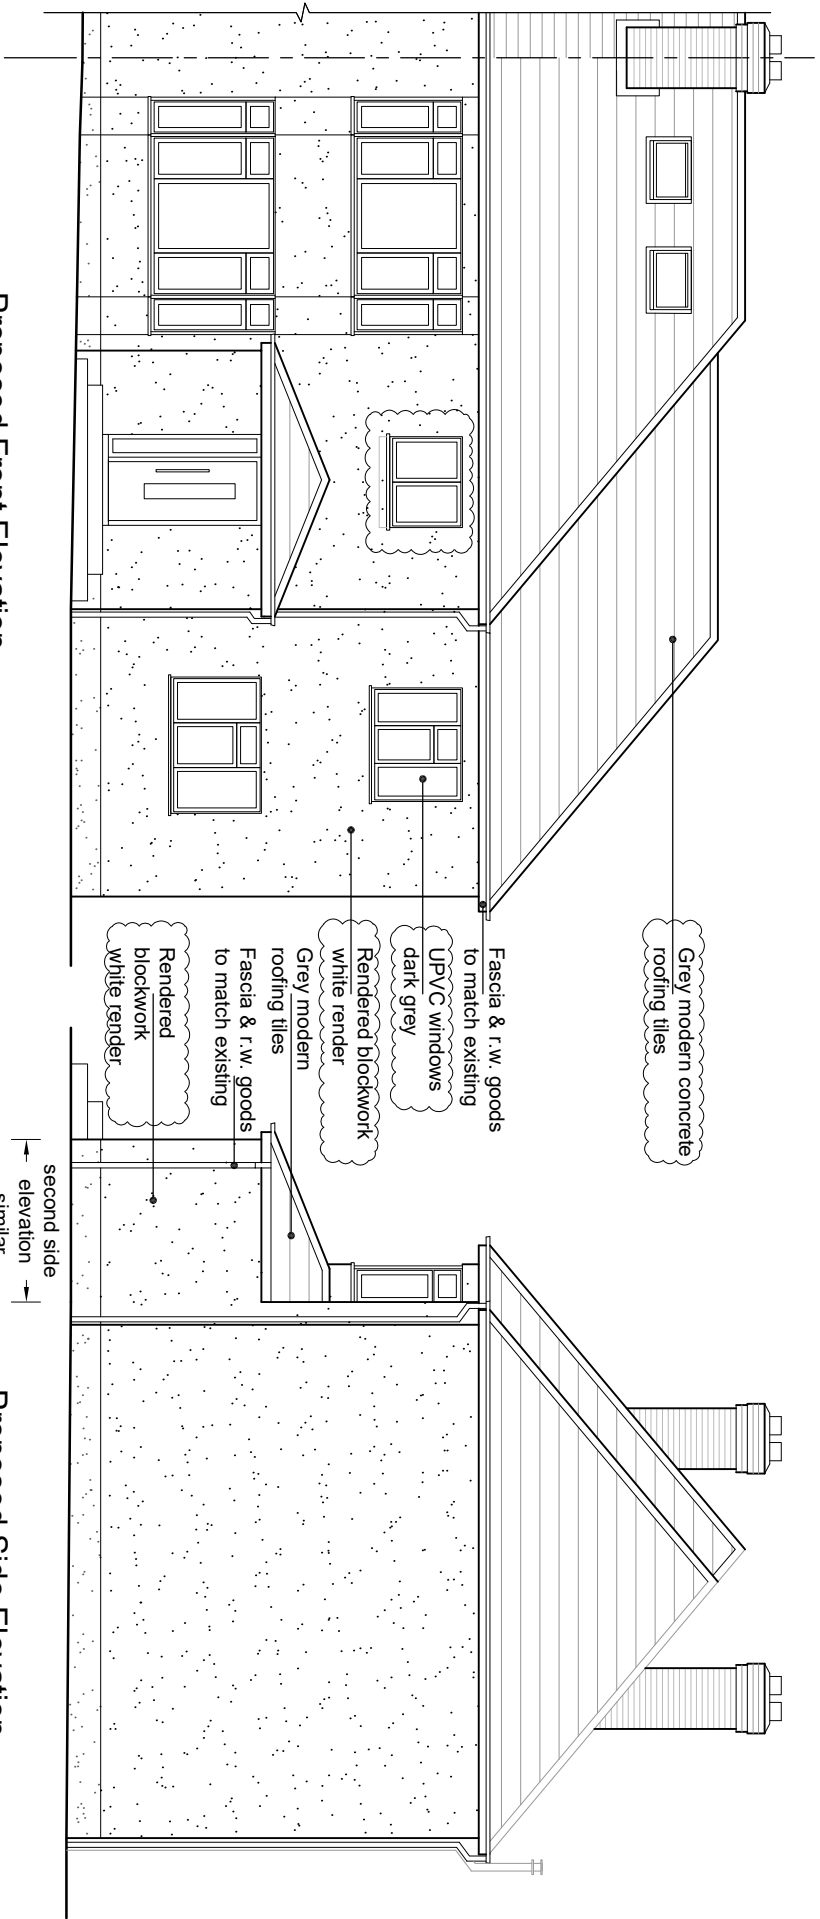


Proposed Front Elevation

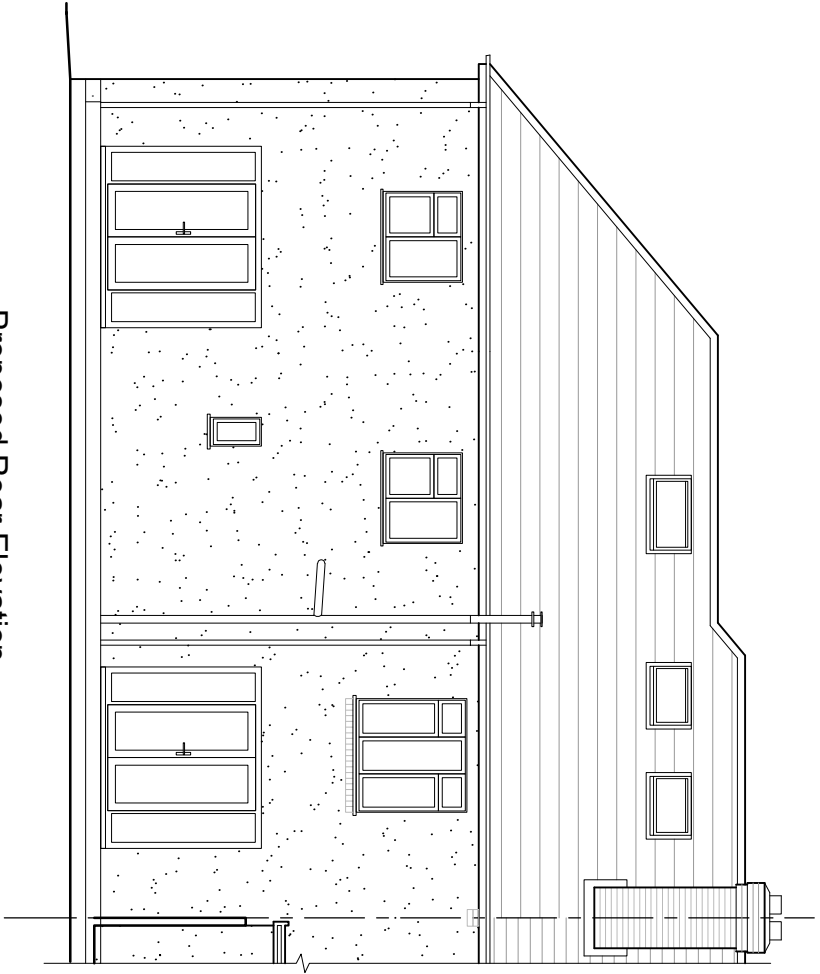


Proposed Rear Elevation

second side
elevation
similar


Proposed Side Elevation

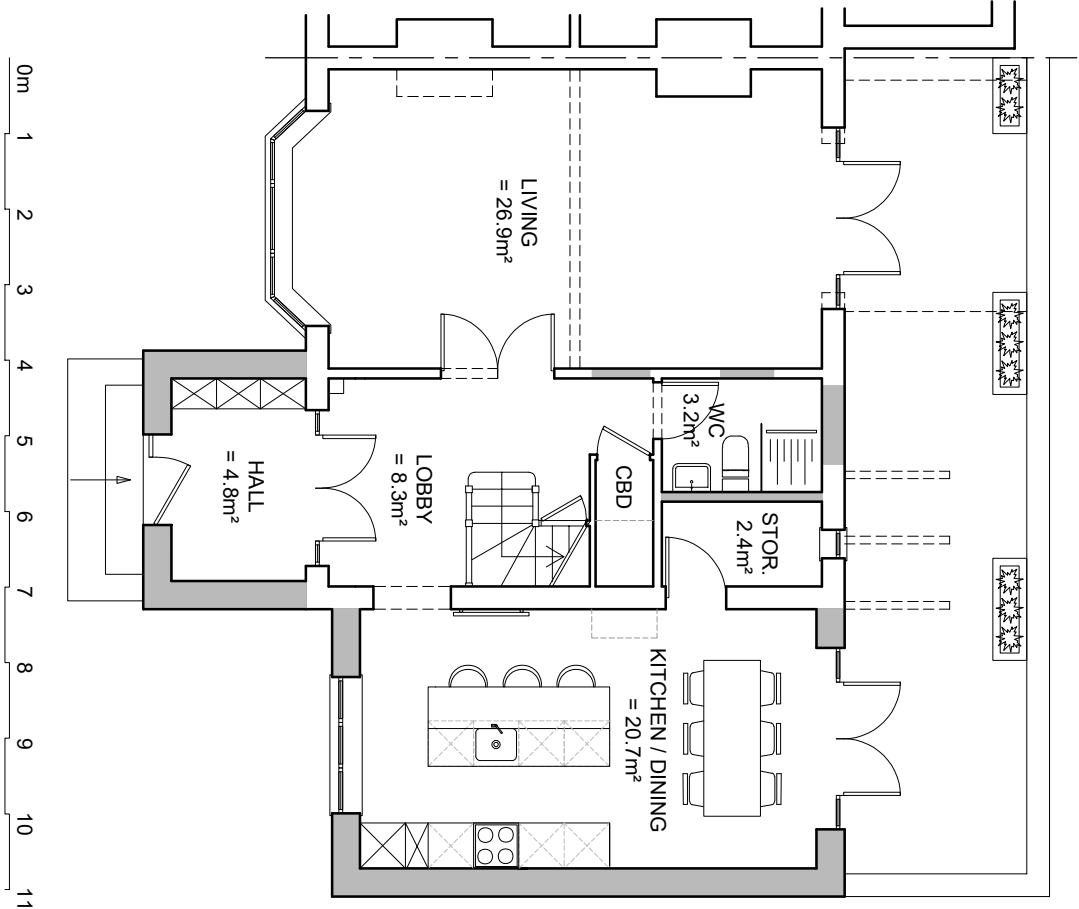

Proposed Ground Floor Plan

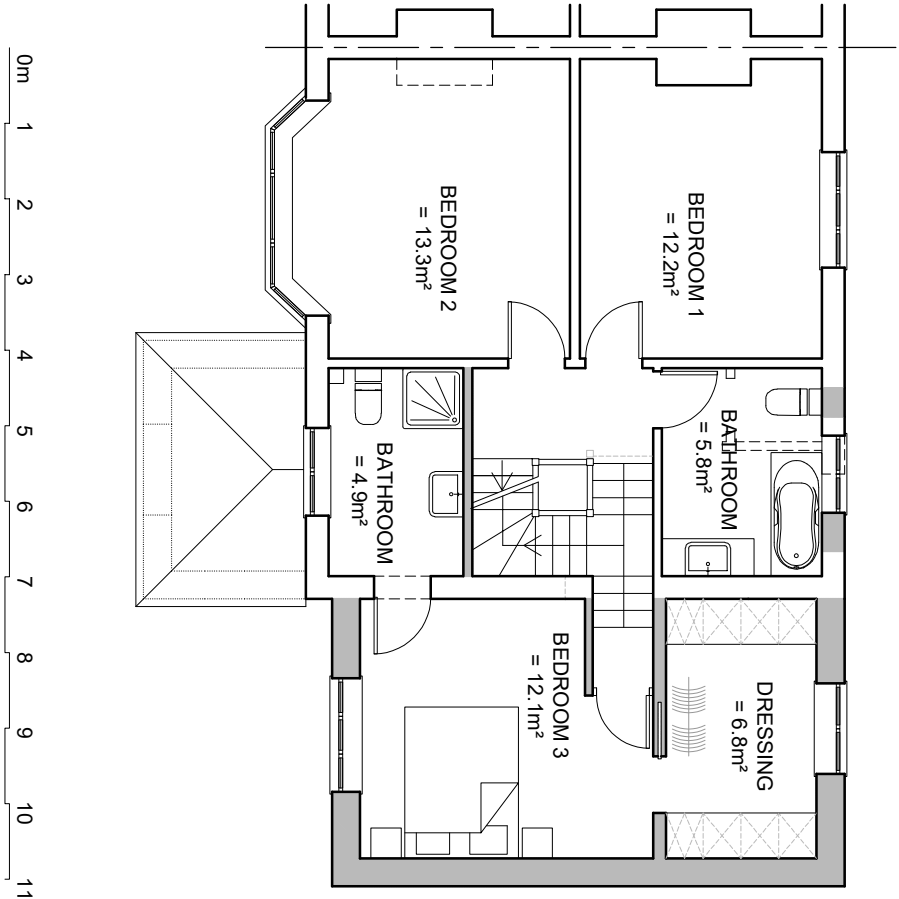

Proposed First Floor Plan

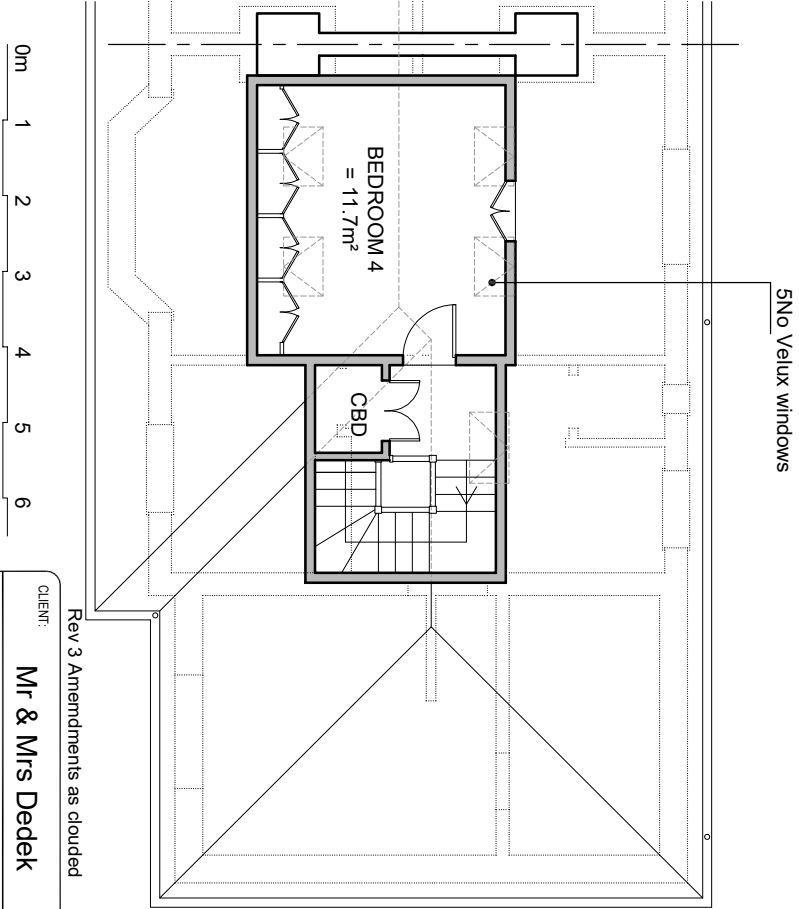

Proposed Loft Plan

CLIENT:		Mr & Mrs Dedek	
PROJECT:		117 HIGH STREET, WEST END, SOUTHAMPTON, SO30 3DY	
TITLE:		FRONT & SIDE EXTENSIONS PROPOSED PLANS & ELEVATIONS	
DATE:	24-10-2022	DRAWN BY:	K C
SCALE @ A3:	1:100	CHECKED BY:	M L
PROJECT NO:	77	DRAWING NO:	2
		REV NO:	3