


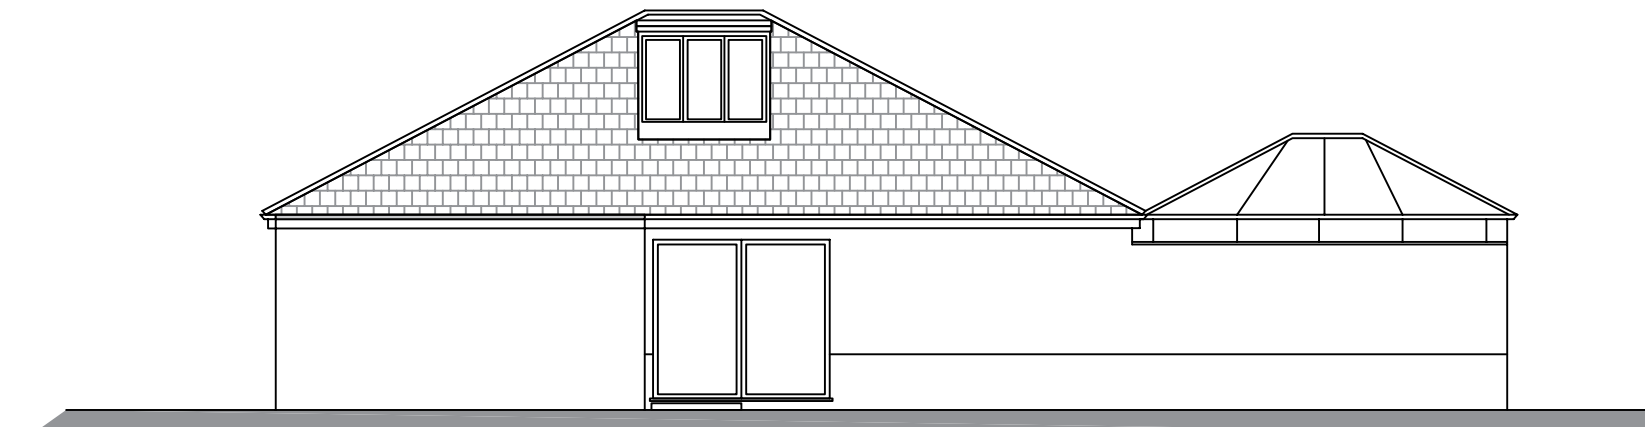


Existing Front Elevation 1:100 @ A3



Existing Side Elevation 1:100 @ A3



Proposed Front Elevation 1:100 @ A3

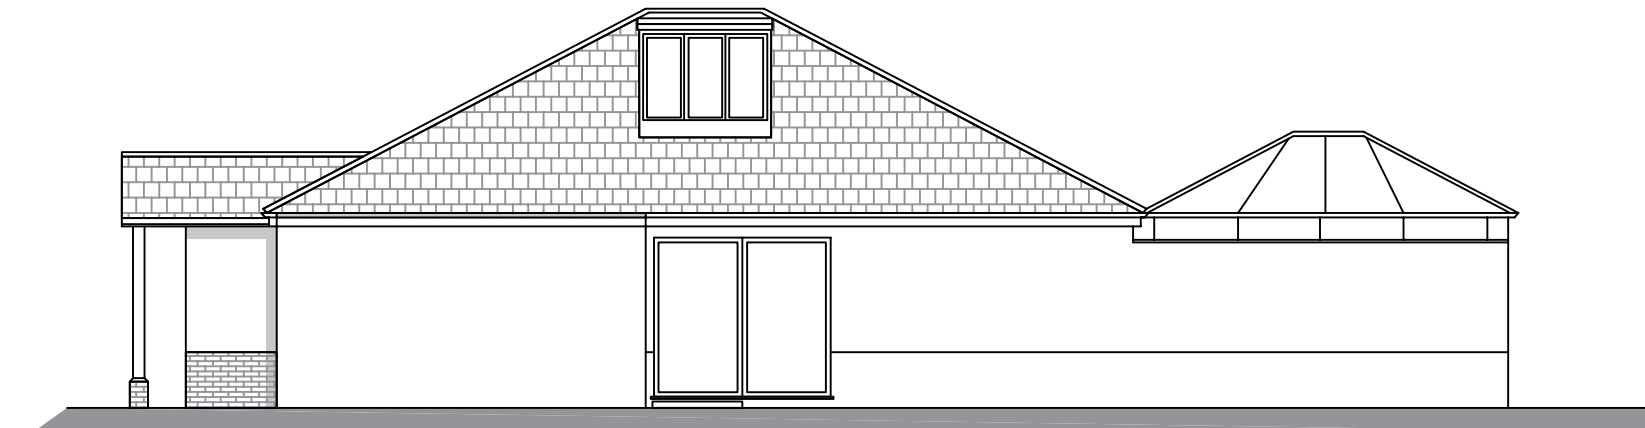

Proposed Side Elevation 1:100 @ A3



Existing Side Elevation (part) 1:100 @ A3



Proposed Side Elevation (part) 1:100 @ A3



OFFICE ADDRESS:
 Apple Tree Architectural Design Consultants
 25 Crows Nest Lane
 Botley
 Southampton
 Hants

CLIENT & SITE ADDRESS:
 Nick Hammett
 Delfan
 Hamble Lane
 Southampton
 SO31 8DR

DISCLAIMER:
 These drawings are the property of Apple Tree Architecture Ltd. and should not be copied or amended without permission. Do not scale from this drawing, check all measurements on-site prior to fabrication

SHEET:
 2

REVISION:
 2

PROJECT NUMBER: 382
 DATE: August 2023
 SCALE: 1:100 @ A3