


WINCHESTER ROAD

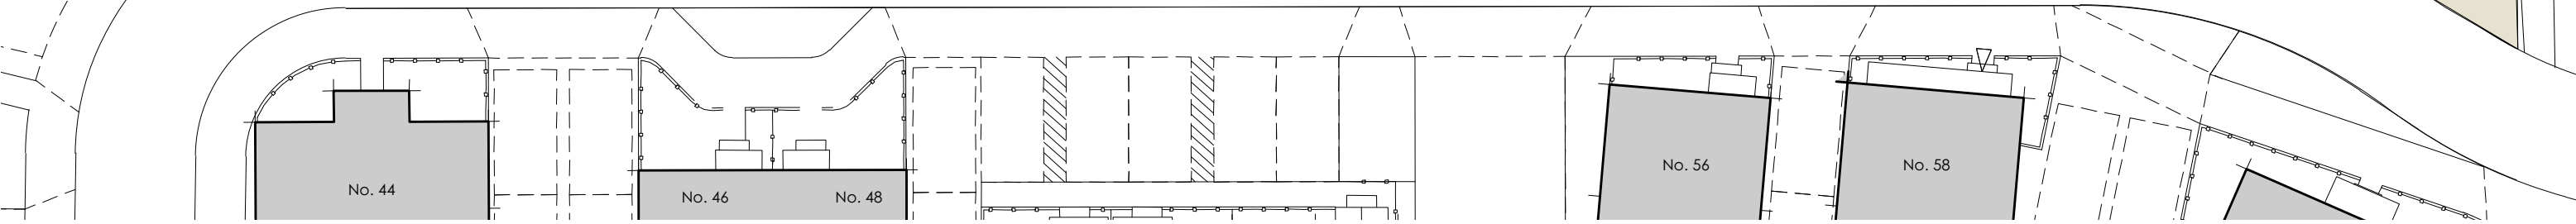

DELAMERE GARDENS



012.57.5m

do not scale, except for planning  
© T2 architects

notes

revisions

Rev N 26/11/21

Amendments following meeting

Rev O 03/12/21

Amendments to plot layouts

Rev P 06/12/21

Amendments to plot 2 + 3 path

Rev Q 08/12/21

Amendments following client meeting

project

Land rear of Oakfields,  
Winchester Road,  
Fair Oak

client

Denham Harding

drawing

Proposed Site Plan

stage

Planning

scale

1:250 @ A3

date

September 2021

job no., drwg no., revision

2009 \_ 1001 Rev Q

drawn by

JF

checked by

JT

23 City Business Centre  
Hyde Street  
Winchester  
SO23 7TA  
T 01962 856255  
E info@t2architects.com  
www.t2architects.com

