


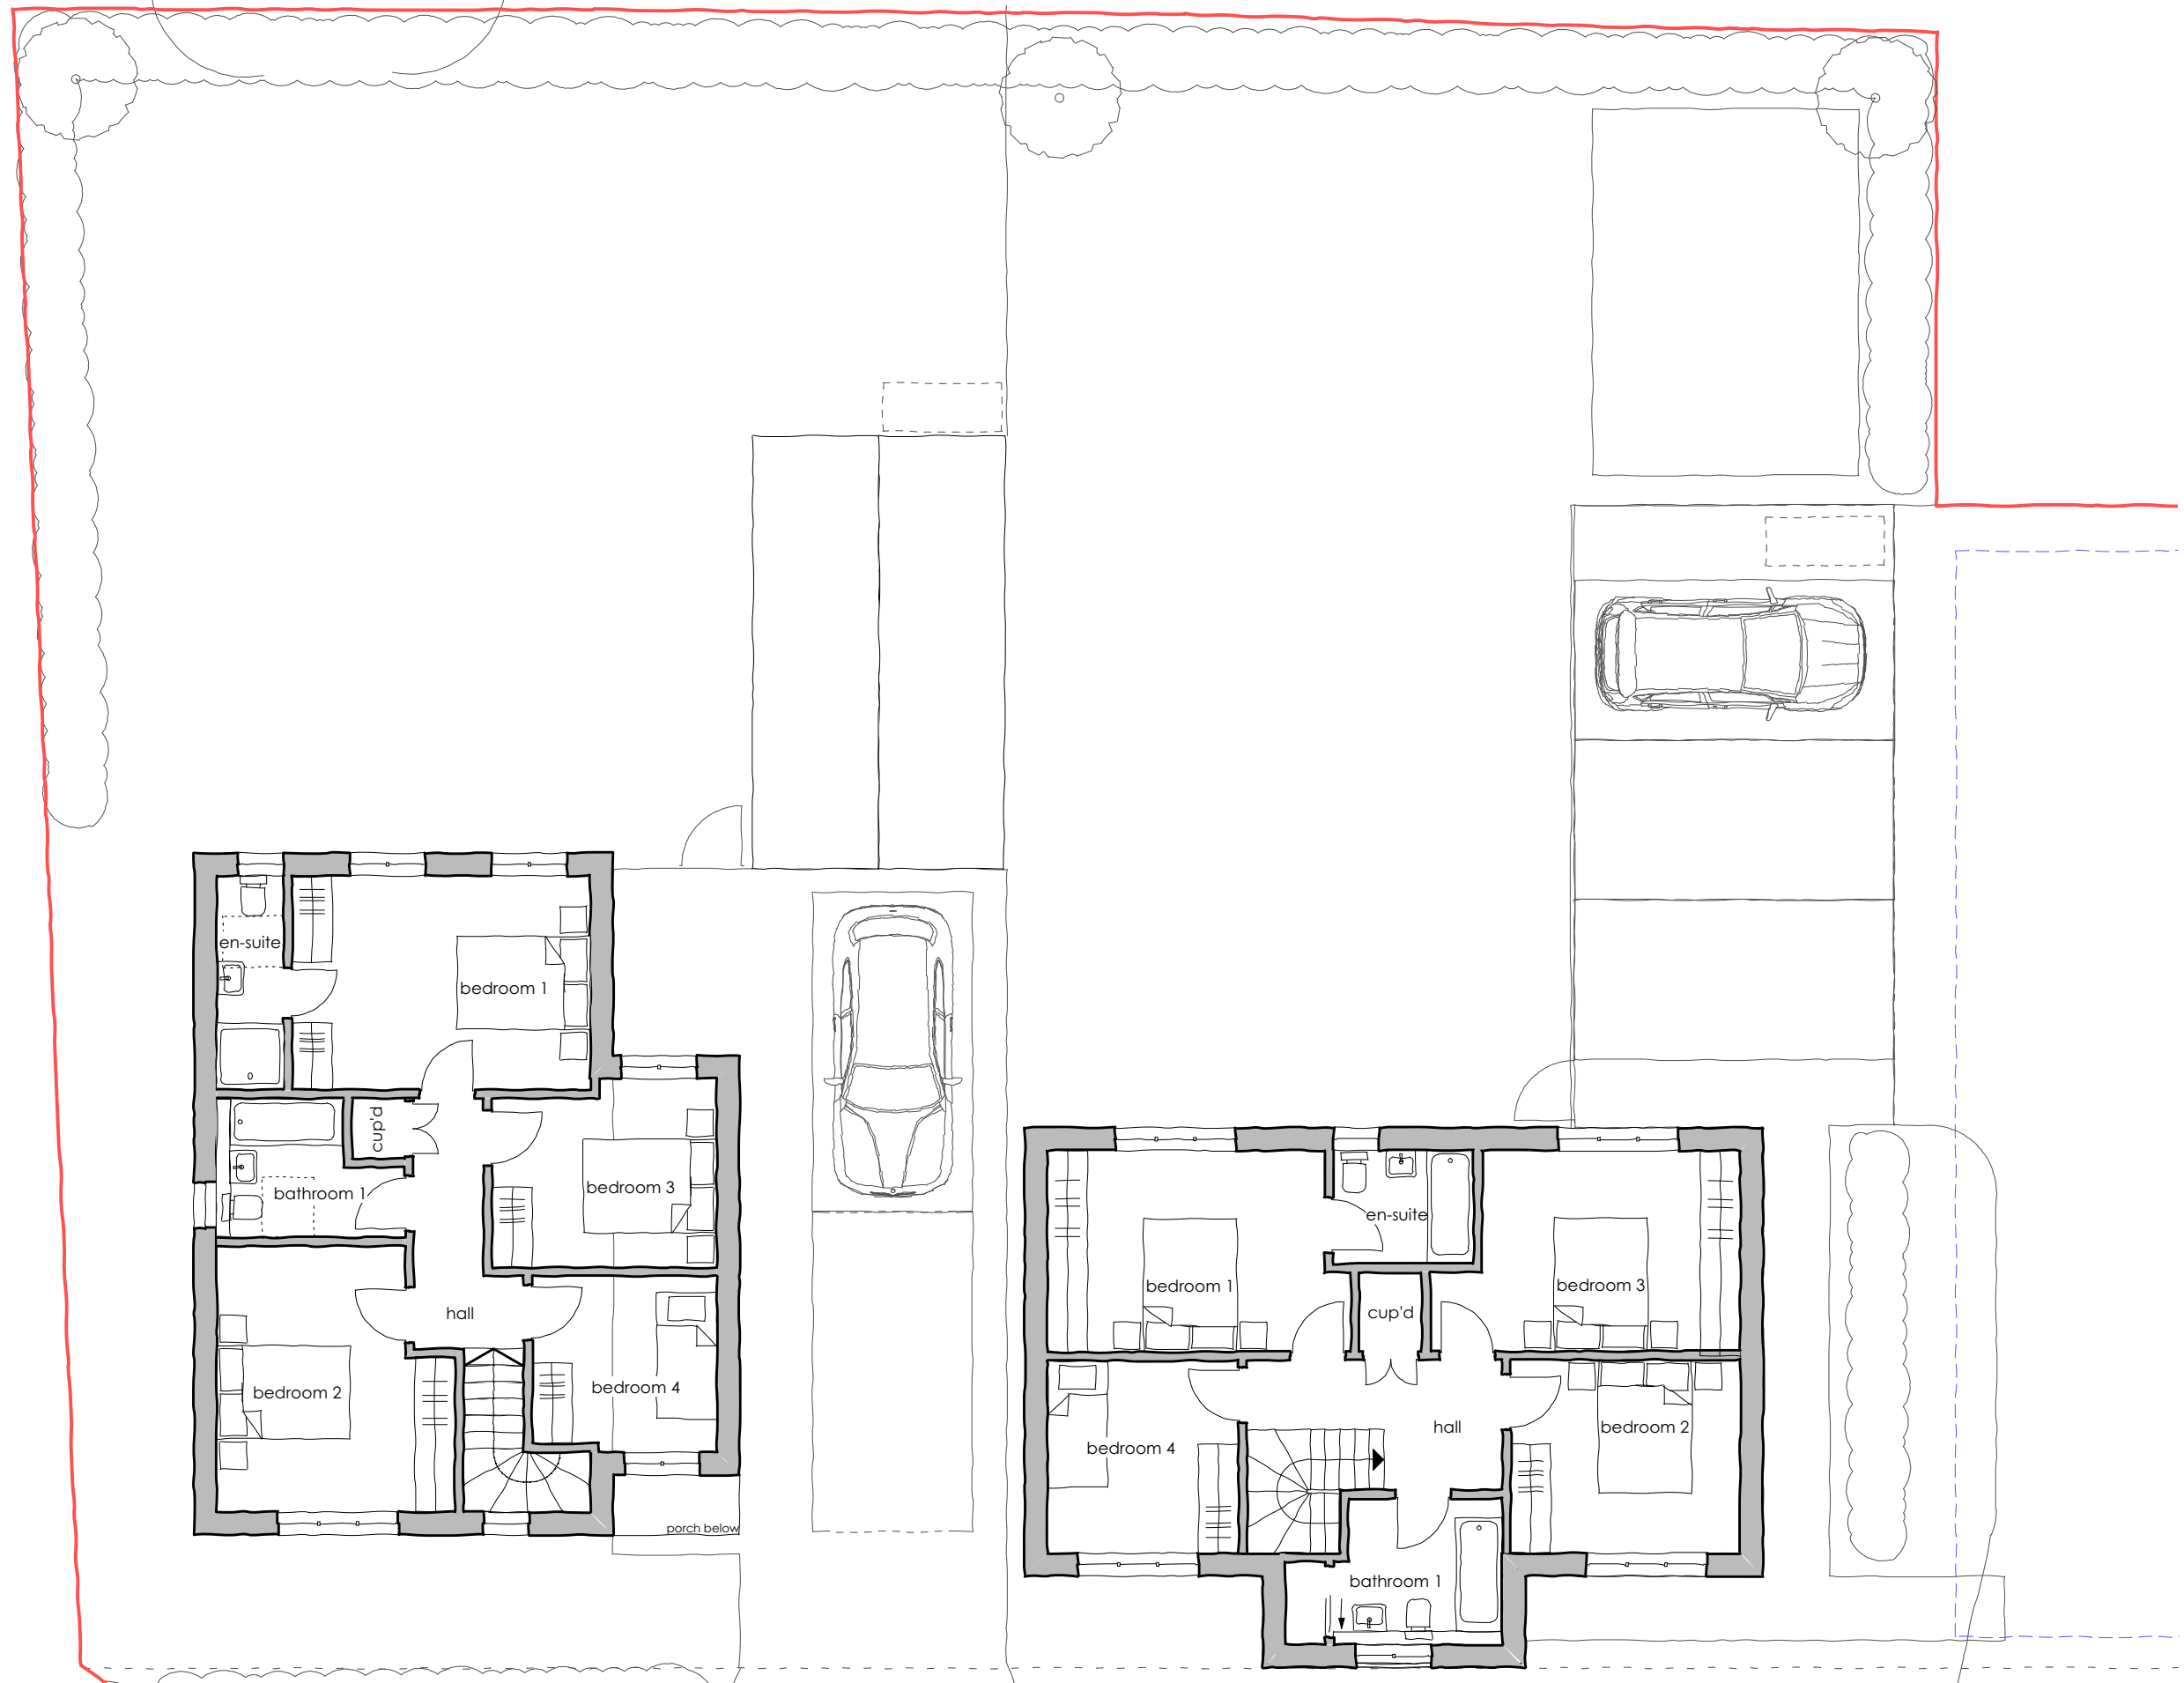

0 1 2 3m

do not scale, except for planning
© T2 architects

notes

revisions	
Rev D	24/09/21 Amendment to 8 unit
Rev E	17/11/21 Amendments following elevations
Rev F	26/11/21 Amendments following meeting
Rev G	08/12/21 Amendments following client meeting



project
**Land rear of Oakfields,
Winchester Road,
Fair Oak**

client
Denham Harding

drawing
**First Floor Plan
Plots 1 + 2**

stage	
Planning	
scale	drawn by
1:100 @ A3	JF
date	checked by
September 2021	JT
job no., drwg no., revision	
2009 _ 2001	Rev G

T2 architects

23 City Business Centre
Hyde Street
Winchester
SO23 7TA
T 01962 856255
E info@t2architects.com
www.t2architects.com